

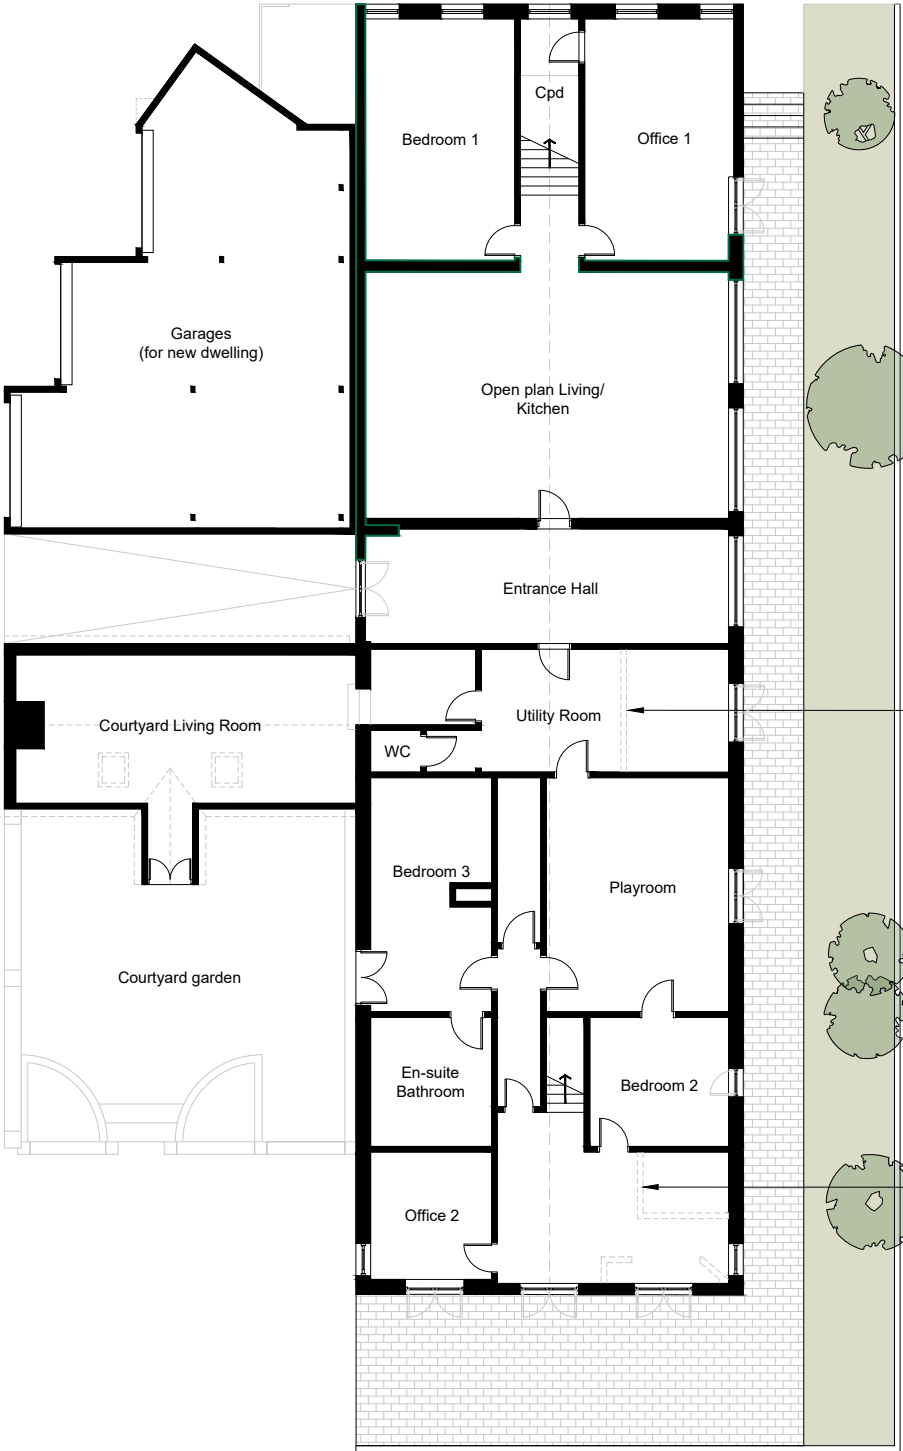


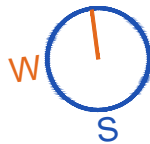

Ground Floor Plan

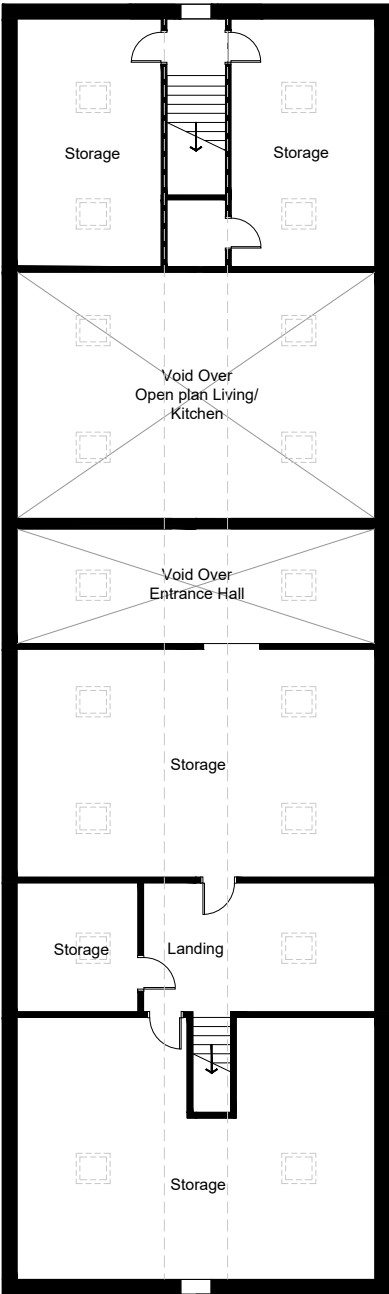

First Floor Plan

New trees for privacy, shade in summer months and to contribute to 'BNG' targets

Removal of internal wall to allow natural lighting and access to patio

Removal of internal stud walls to allow for natural lighting



SCALE 1:200

As Proposed Floor Plans - New Dwelling

Rev	Date	Description
 Surrey Office 5 Pool House Bancroft Rd Reigate RH2 7RP London Office No.1 Croydon 12-16 Addiscombe Rd Croydon CR0 0XT T: 01737 225711 F: 02038 281180 www.wspa.co.uk admin@wspa.co.uk		
Date April 2024		Drawn By DR
Scale 1:200@A3		Checked BW
Client Mr Paul Batten		
Project Floran Farm, Hophurst Hill, Crawley Down, RH10 4LP		
Title As Proposed Floor Plans New Dwelling		
Drawing No. J004869-DD-10		Rev. A