



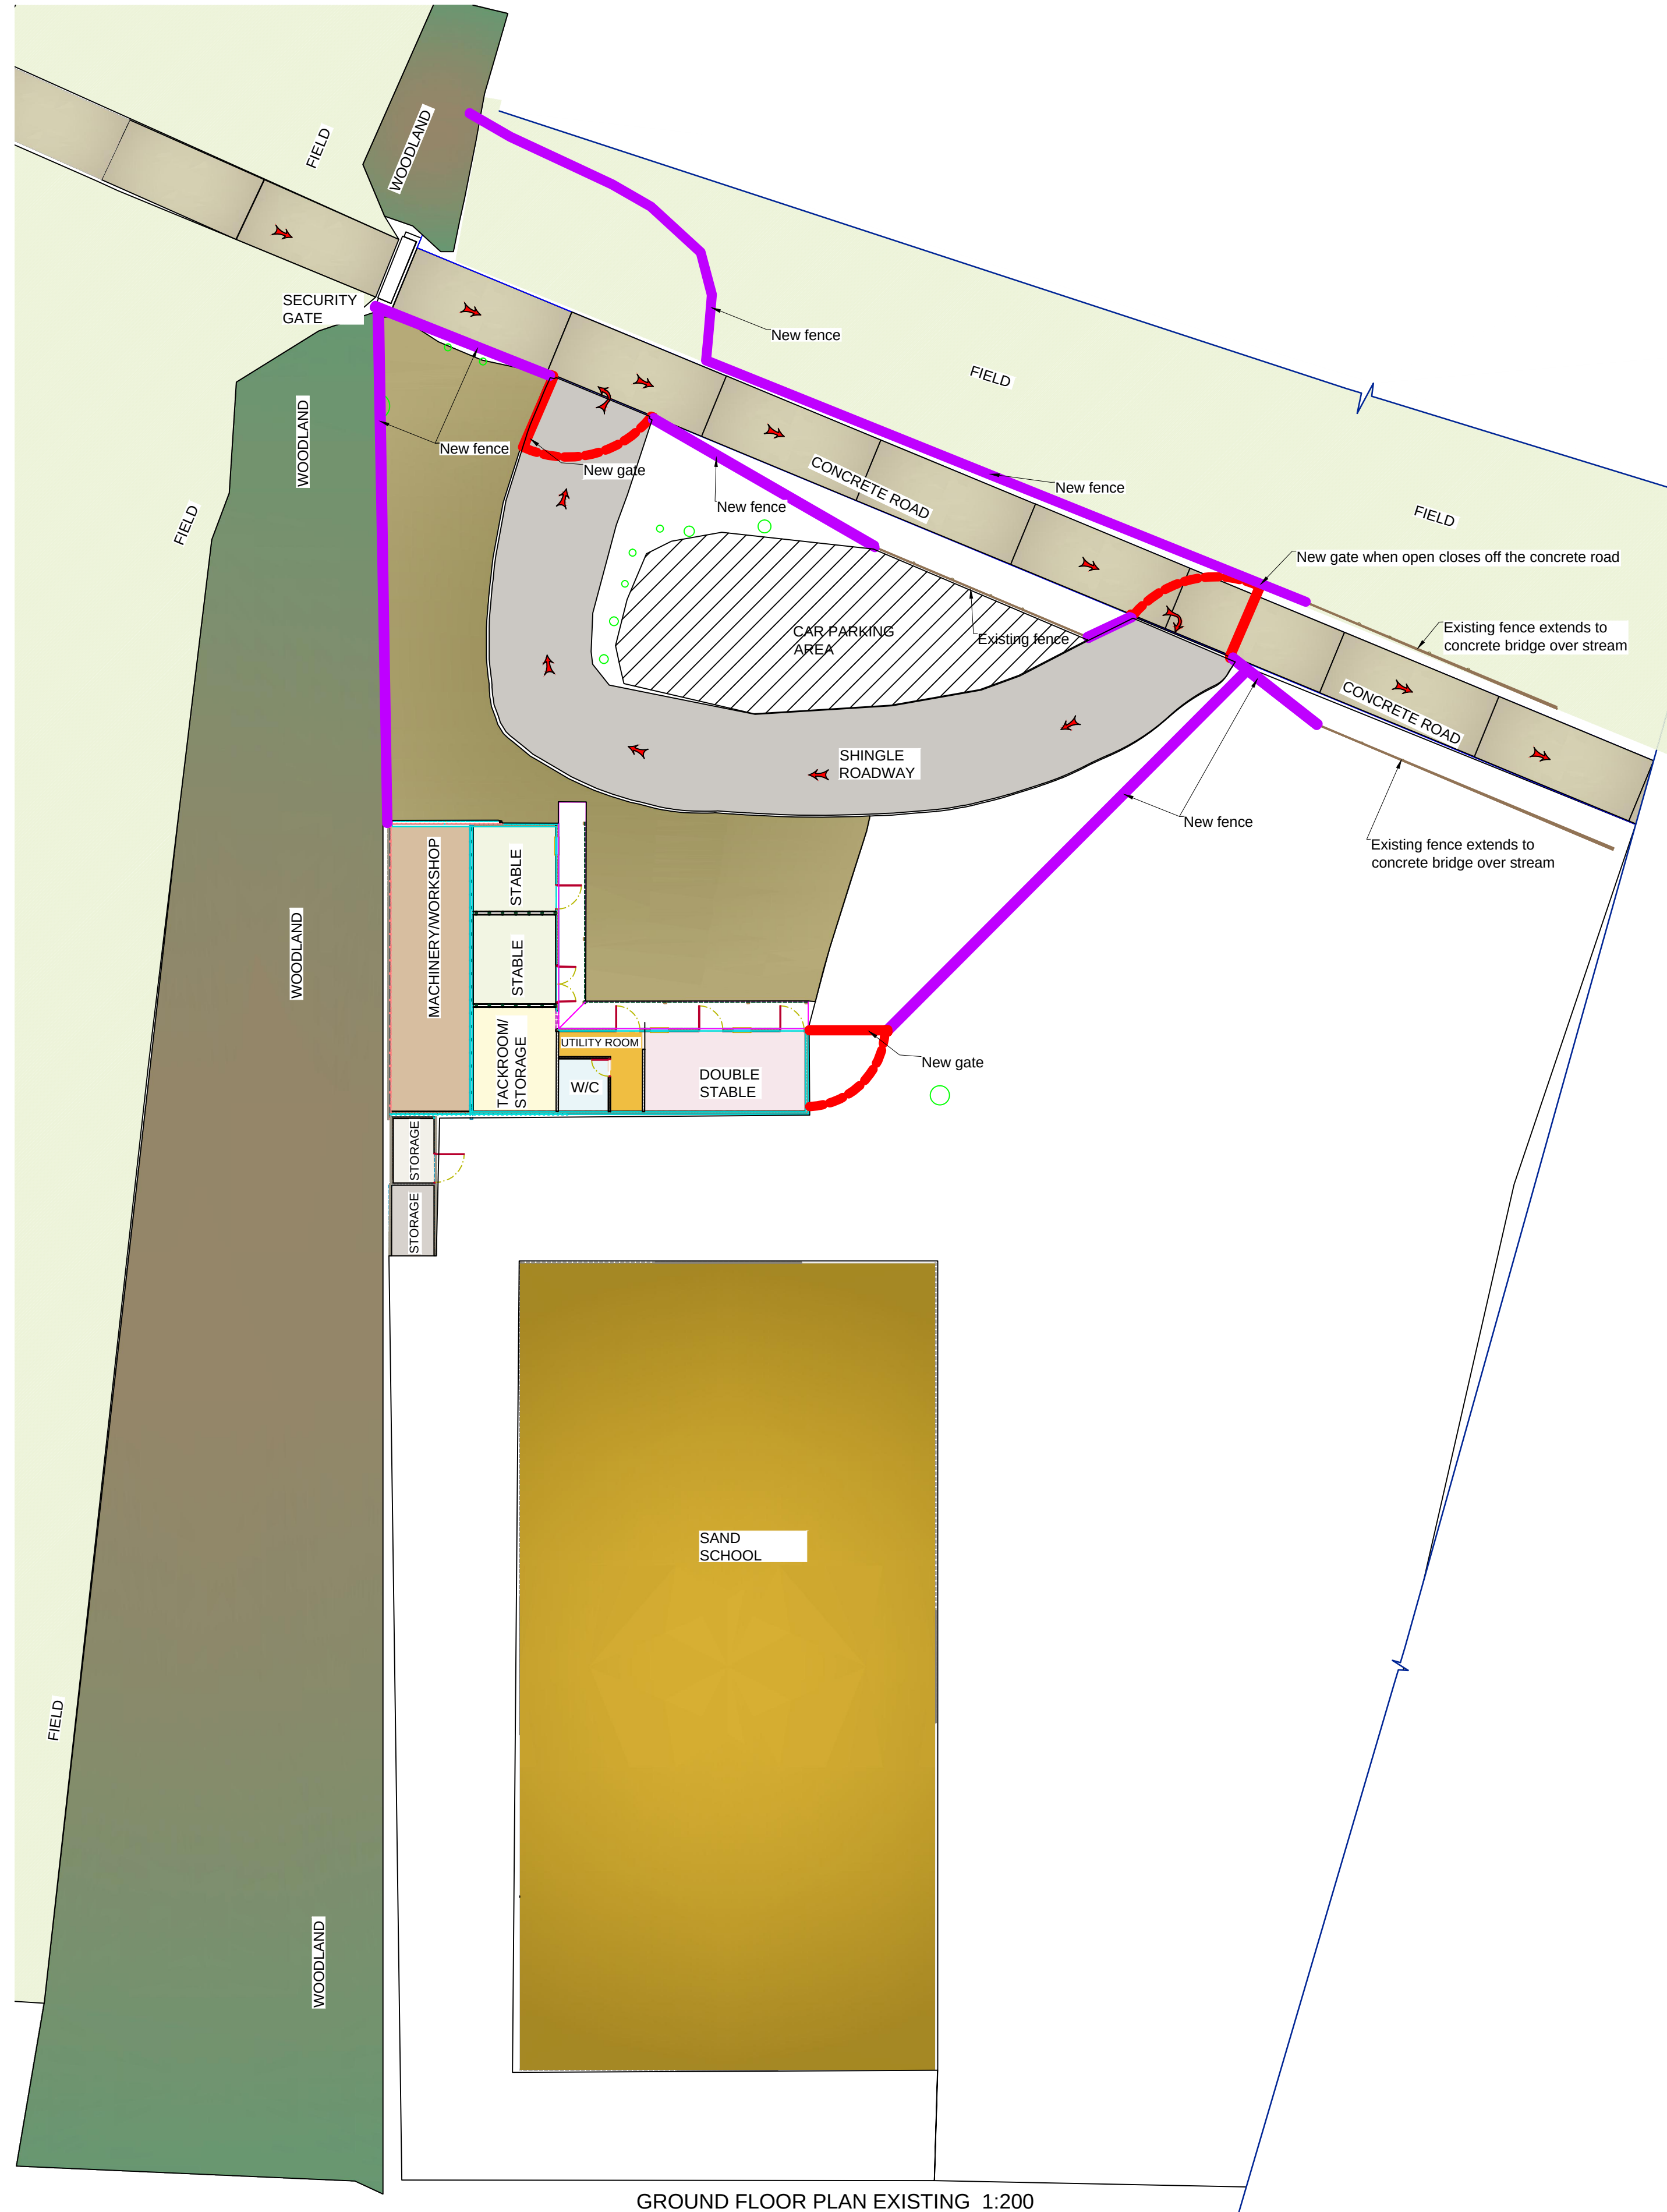


0 2m 4m
1 : 200

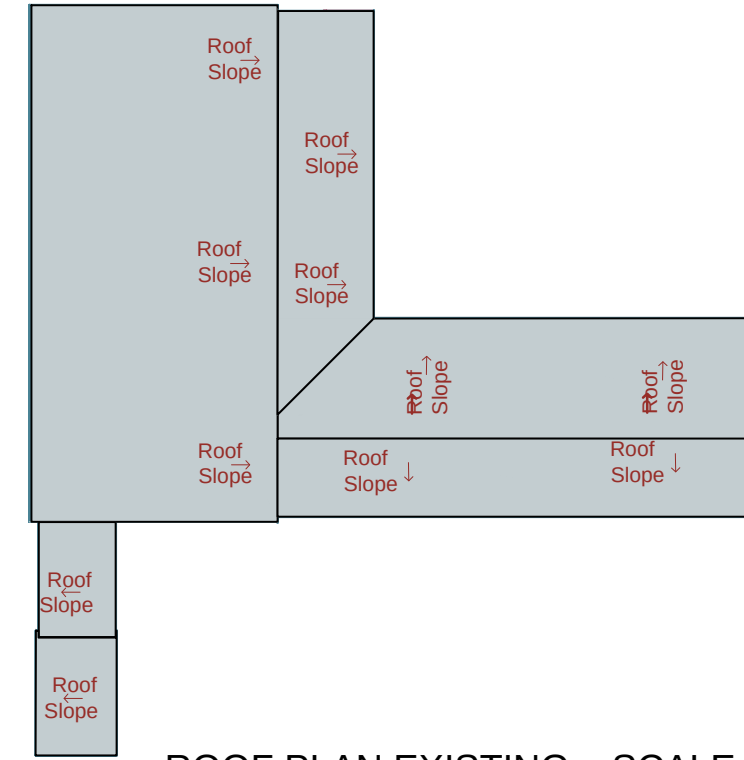


ROOF PLAN EXISTING SCALE 1:200

0 2m 4m
1 : 200

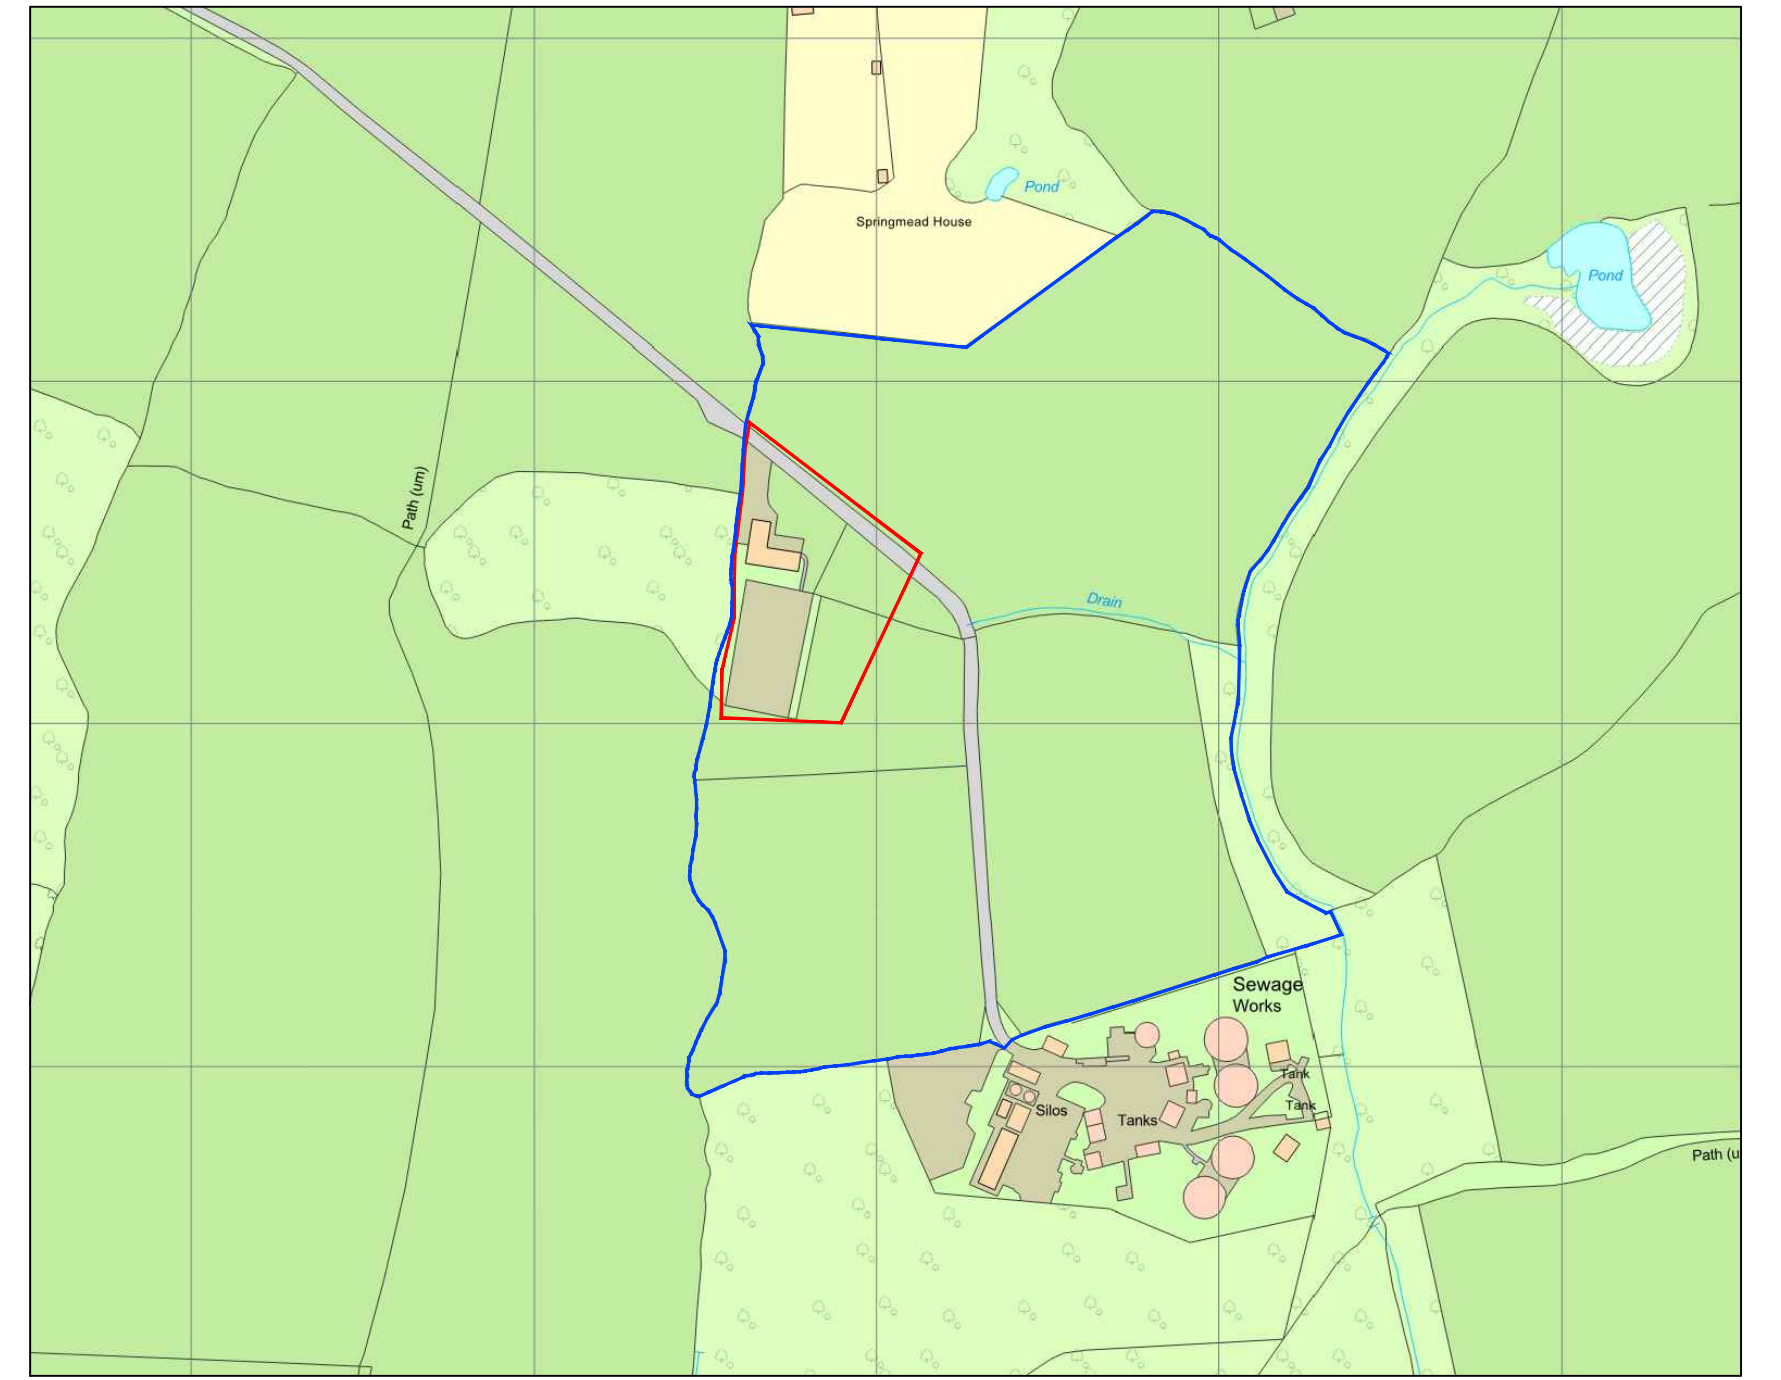


LOCATION PLAN 2500

0 25m 50m
1 : 2500

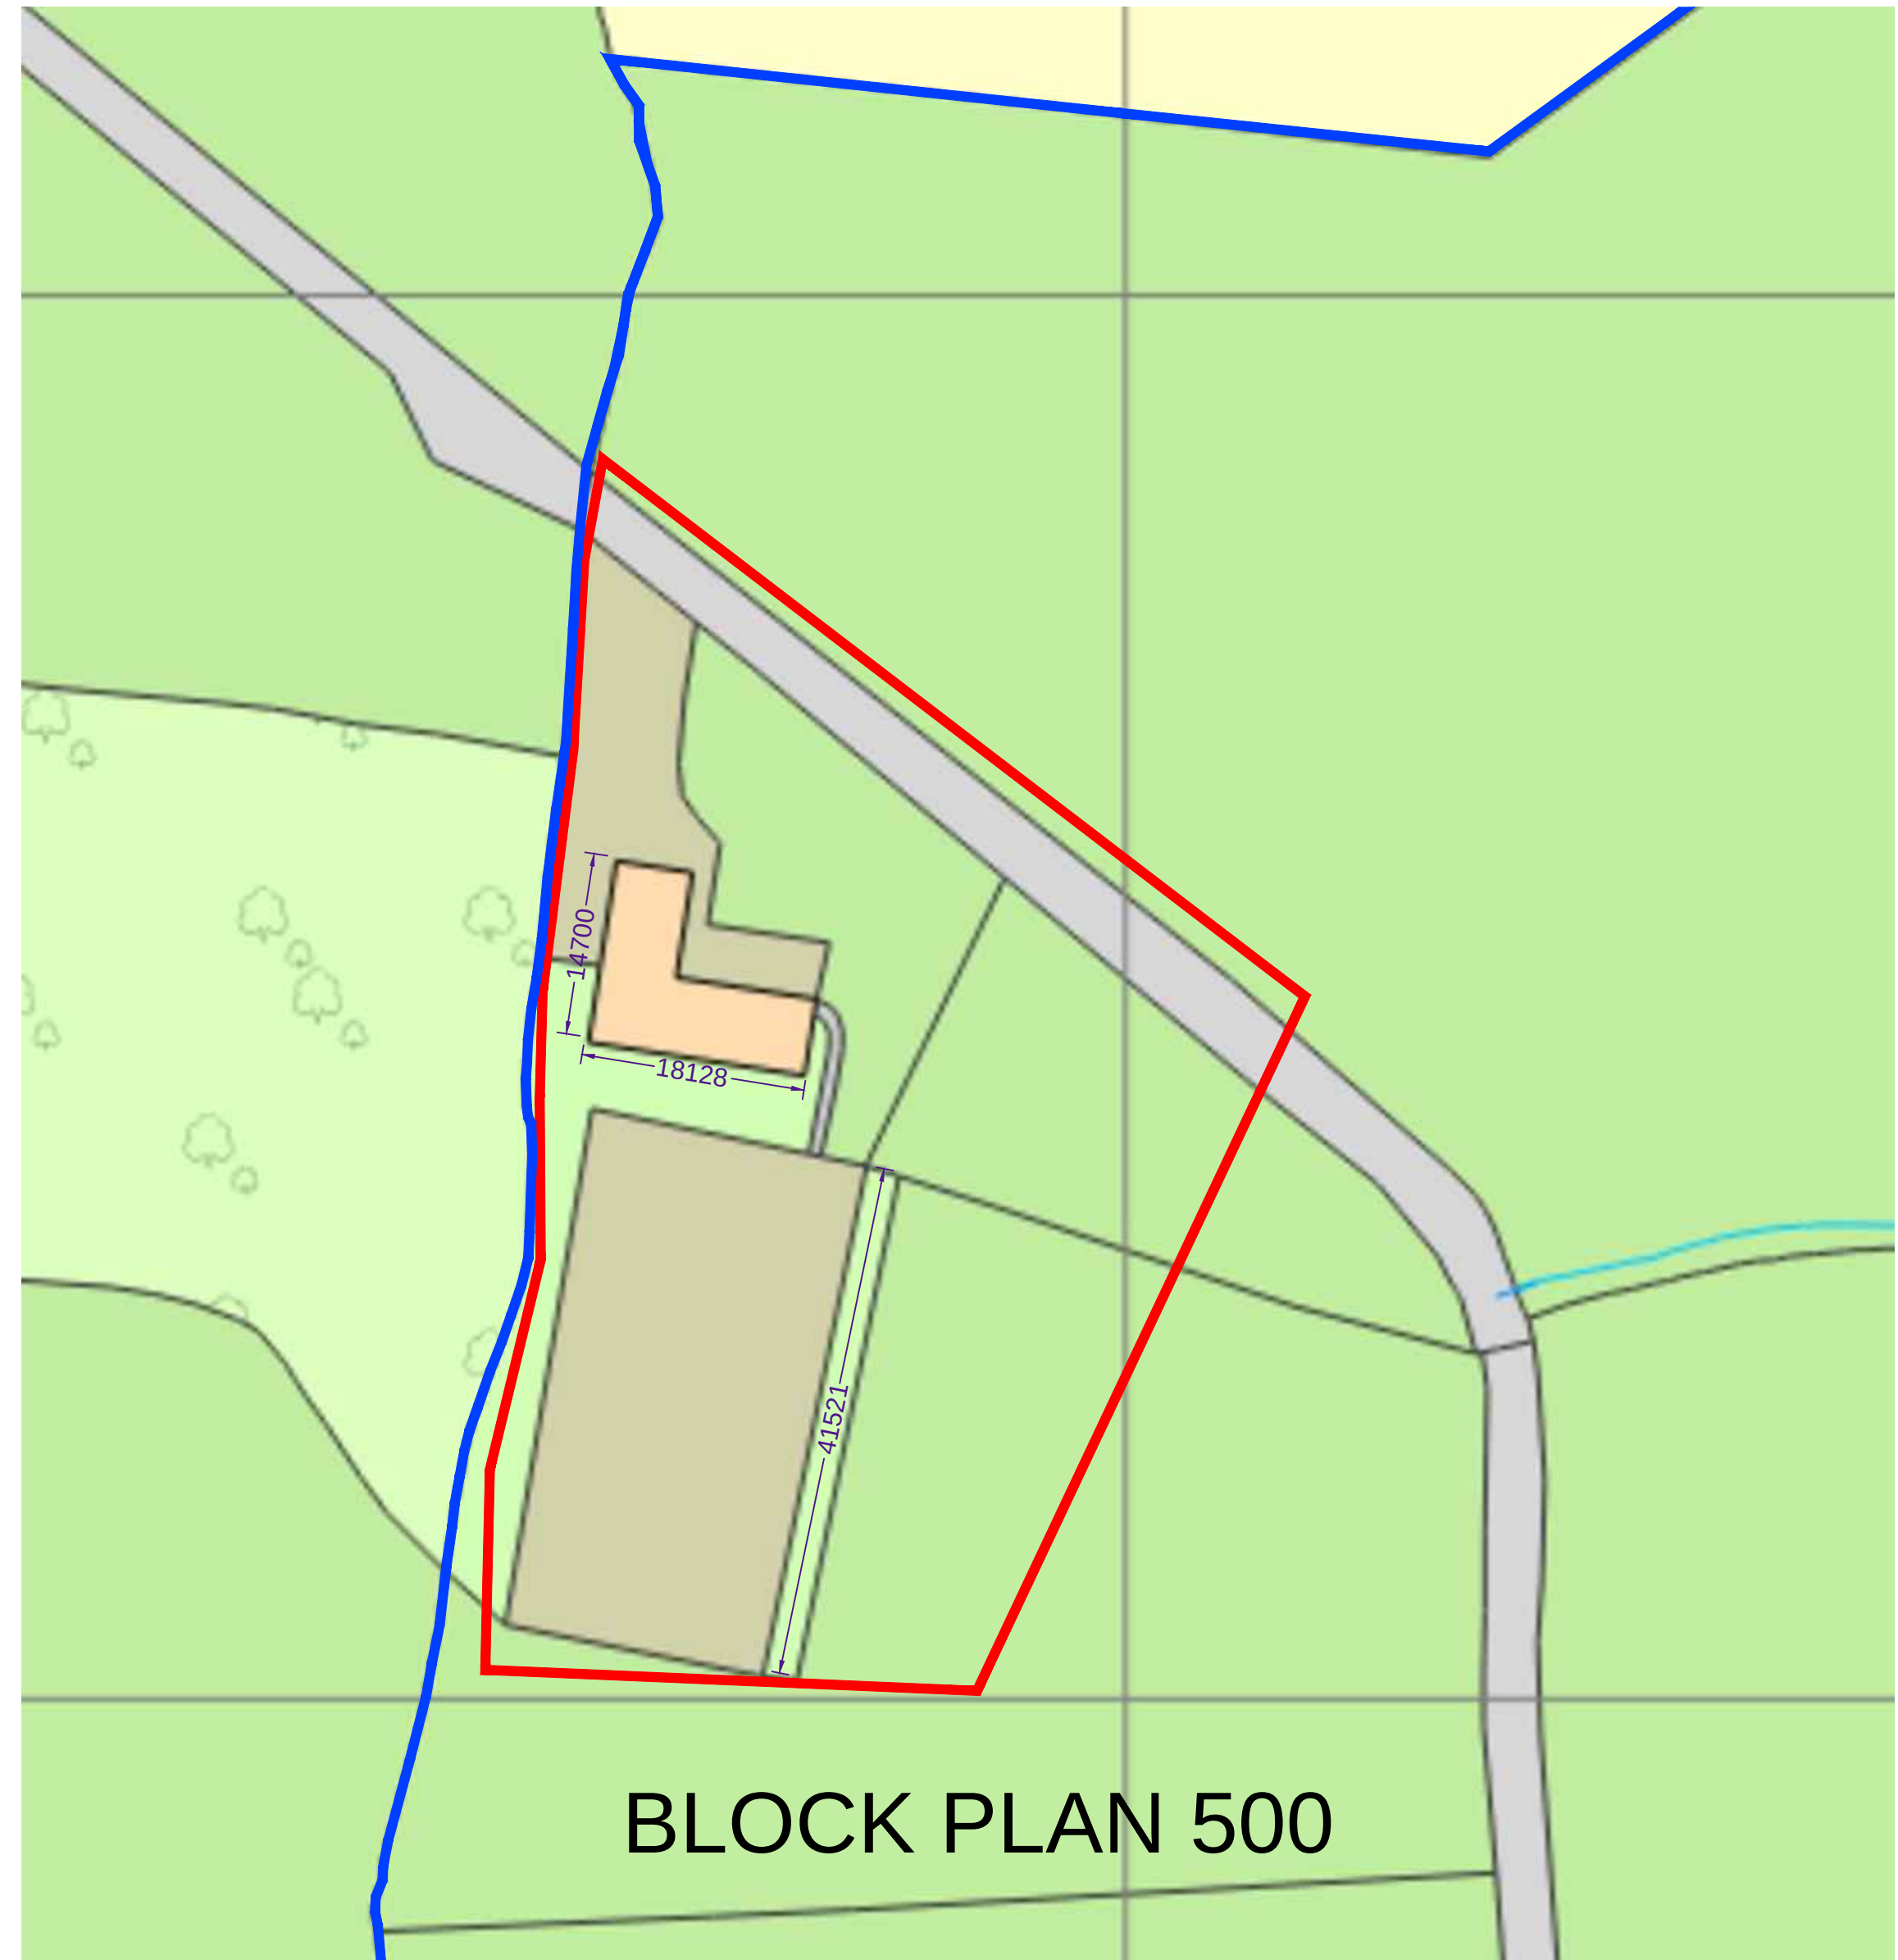

BLOCK PLAN 500

0 500 1000
1 : 500

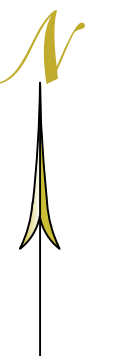

Client	Mr & Mrs G Stokeley
Site	The Old Brick Field Farm Lodgelands Ardingly Haywards Heath West Sussex RH17 6SD
Project Title	Planning Change of Use
Drawing Title	Ground Floor Existing
NOTE: For construction all dimensions must be checked on site and not scaled from this drawing	
Scale	1:200 1:500 1:2500
Date:	15/09/2026