


PROPOSED TIMBER GARDEN BUILDING

Floor plan and north, south, east and west elevations

|         |                   |       |
|---------|-------------------|-------|
| DRAWING | PL-03             | REV - |
| SCALE   | 1:50 @ A3         |       |
| DATE    | 14 September 2026 |       |

FLOOR PLAN

Scale 1:50 at A3

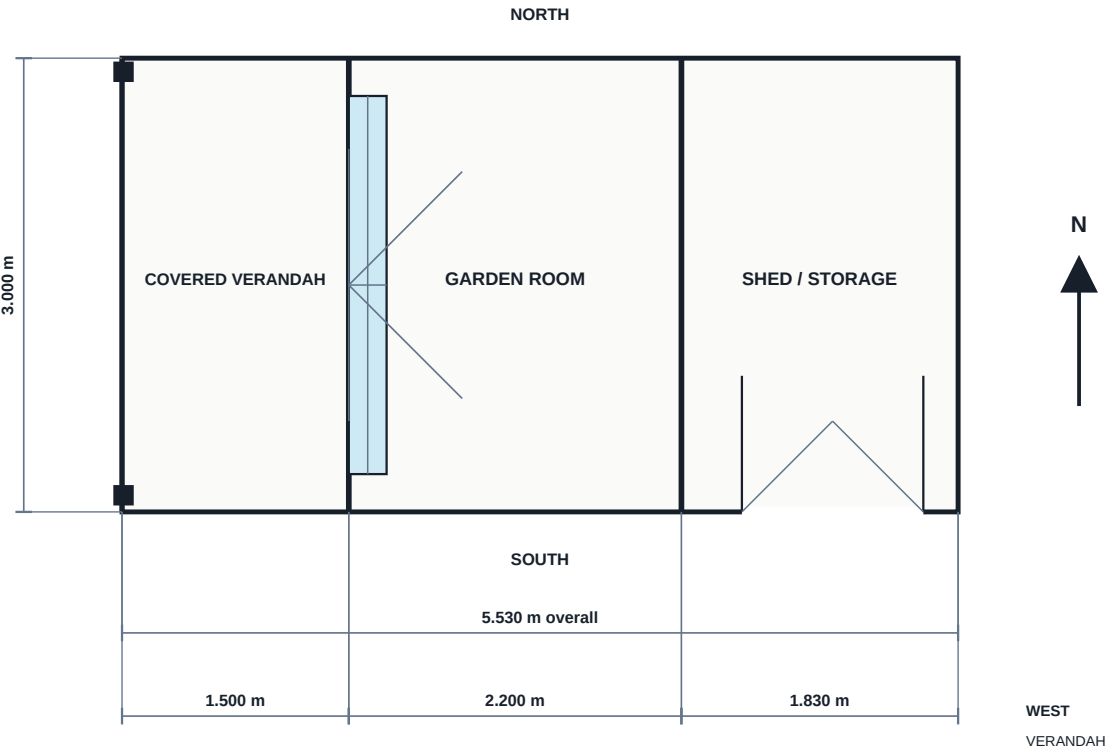


NORTH ELEVATION

Scale 1:50 at A3




SOUTH ELEVATION

Scale 1:50 at A3

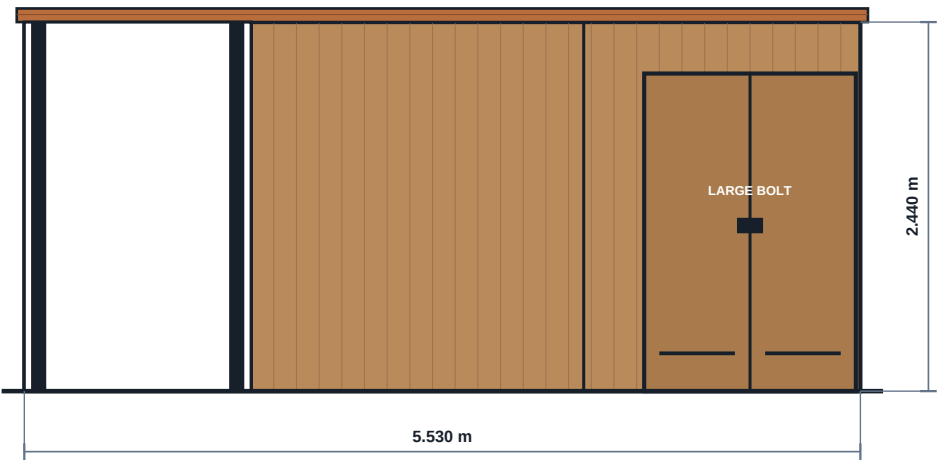


WEST ELEVATION (VERANDAH)

Scale 1:50 at A3

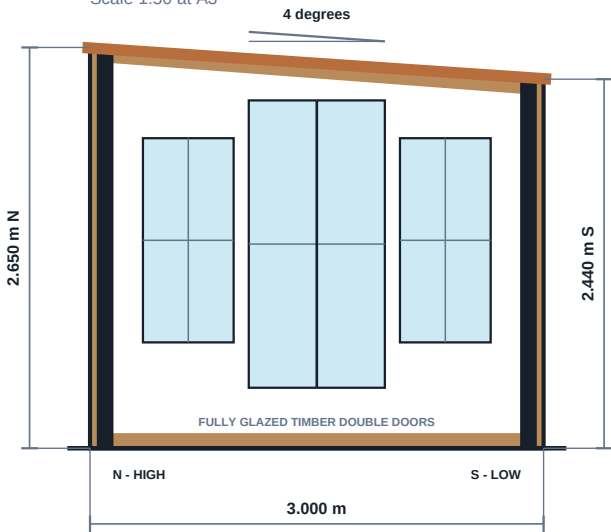

EAST ELEVATION (SHED)

Scale 1:50 at A3

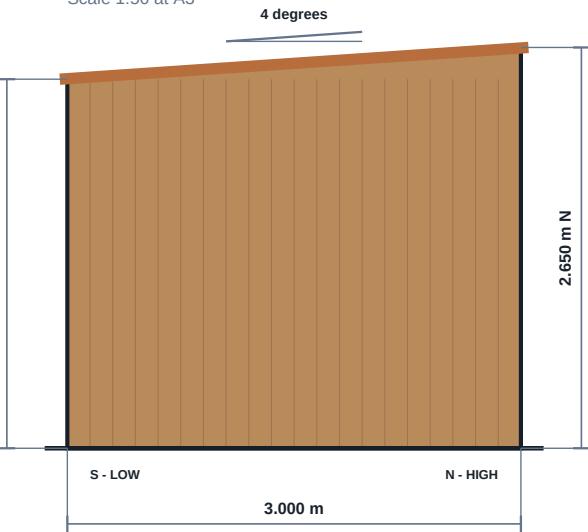

METRIC SCALE BAR - 1:50



PRINT AT 100% / ACTUAL SIZE - DO NOT FIT OR SCALE

Check the scale bar after printing: 0-5 m must measure exactly 100 mm.

DESIGN NOTES

- All dimensions are in metres unless noted otherwise.
- Overall footprint: 5.530 m x 3.000 m.
- Roof is level west-east and falls north-to-south only.
- Roof pitch: exactly 4 degrees over 3.000 m.
- North/high edge: 2.650 m; south/low edge: 2.440 m.  
Exact calculated fall is 209.76 mm.
- Copper-coloured corrugated metal roof; timber walls/frames.
- Verify site dimensions, boundaries and levels before work.

PROJECT  
Proposed Timber Garden Building

DRAWING TITLE  
Plans and Elevations

DRAWING NO.  
PL-03

SCALE  
1:50 @ A3

DATE  
14 September 2026

STATUS: PLANNING

SHEET  
1 of 1