



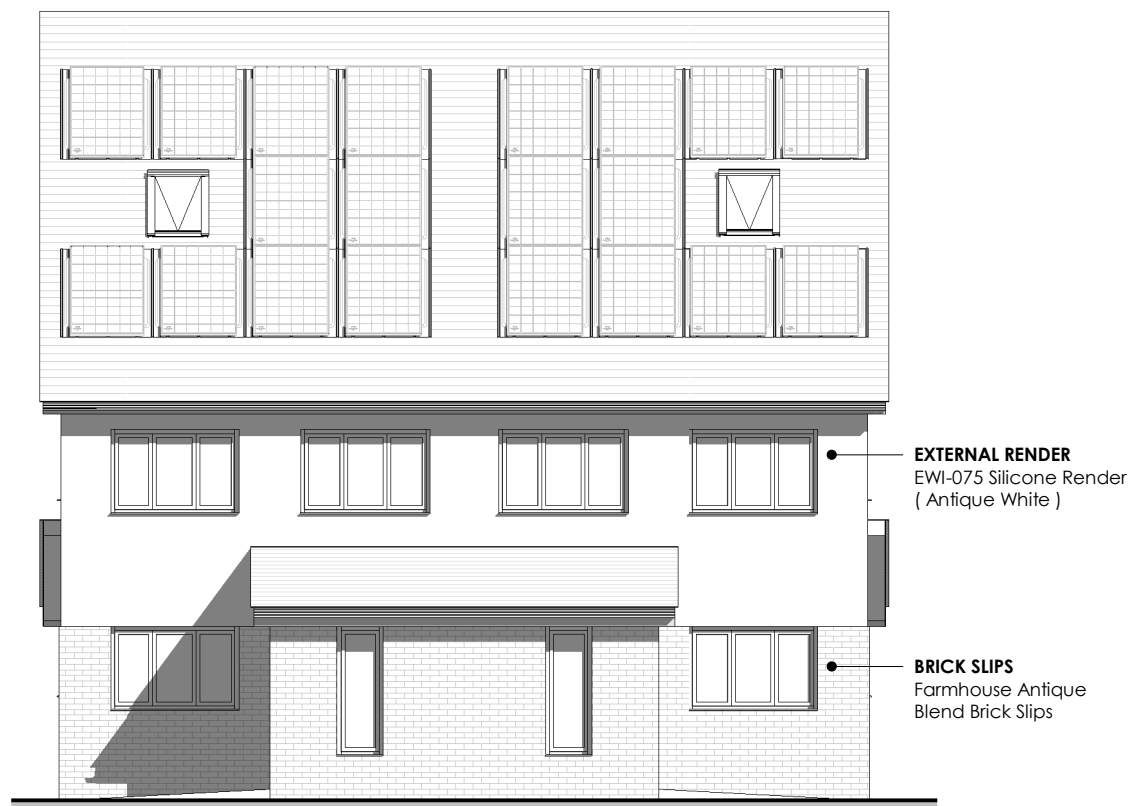


PROPOSED FRONT ELEVATION

1 : 100

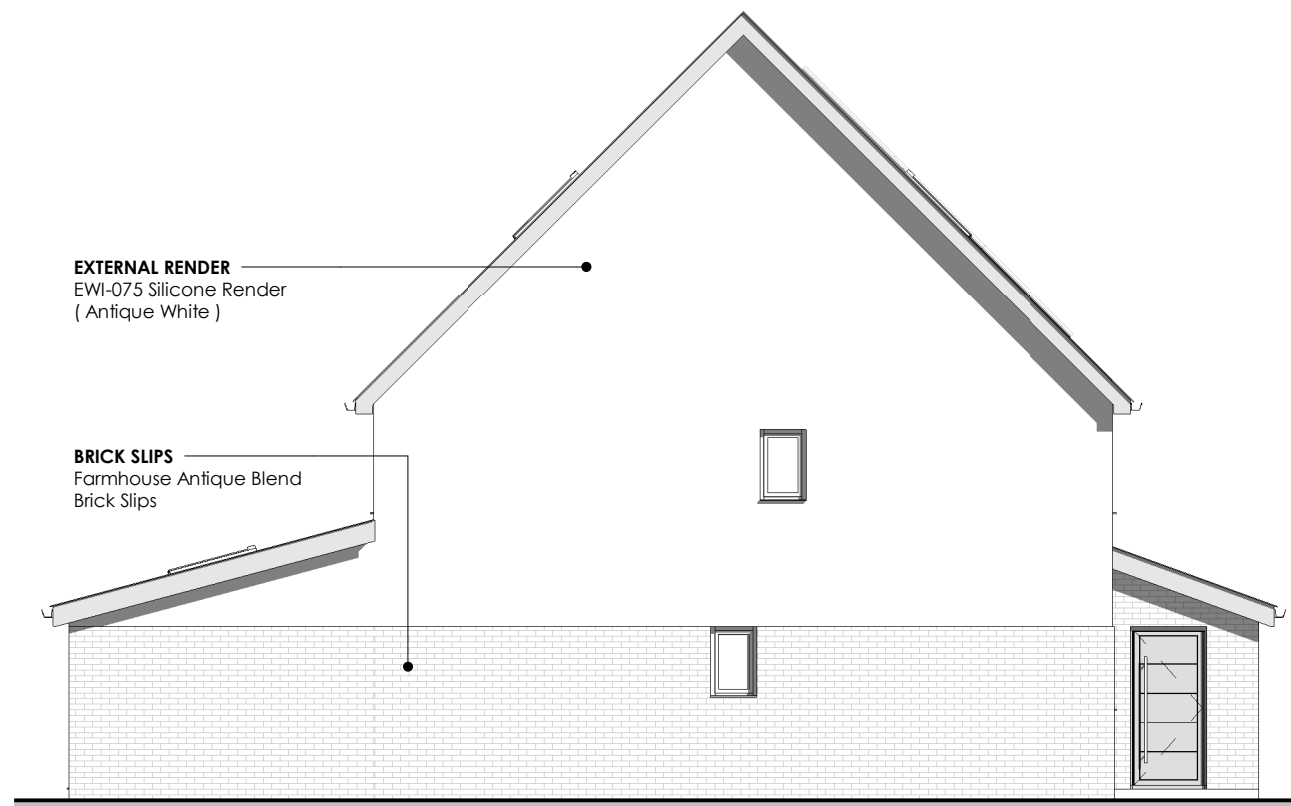


PROPOSED SIDE ELEVATION (NW)

1 : 100

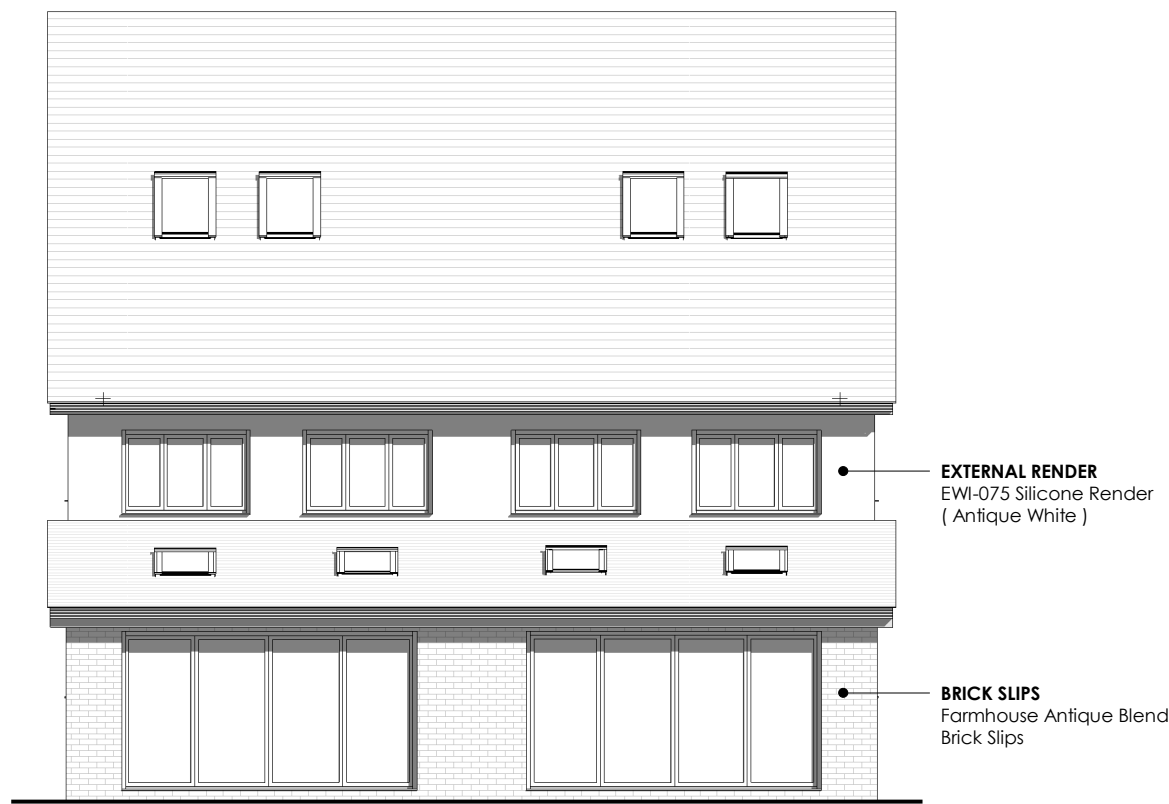


PROPOSED REAR ELEVATION

1 : 100

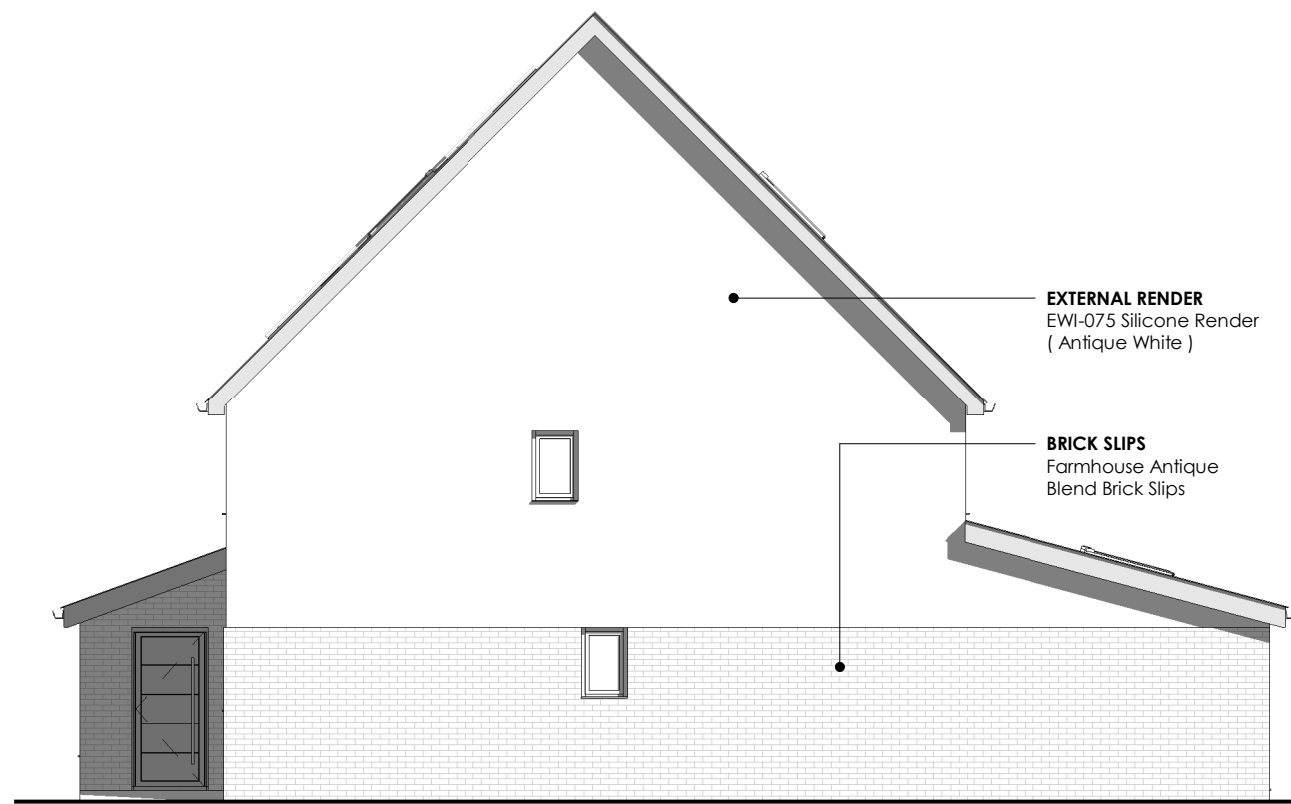

PROPOSED SIDE ELEVATION (SE)


1 : 100

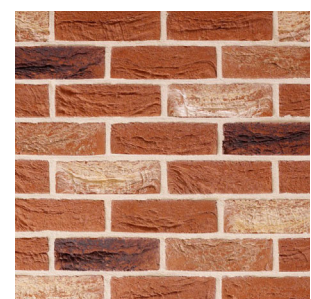

BRICK SLIPS
Farmhouse Antique Blend Brick Slips



EXTERNAL RENDER
EWI-075 Silicone Render (Antique White)

 

VISUAL SCALE 1:100 @ A2

CLIENT:

Agilitee Ltd

PROJECT

Burgess Hill

DRAWING

MATERIAL AMENDMENT

DRAWING No	SCALE (@ A2)	DATE
R153_02	1 : 100	04/09/26

STATUS

PLANNING