


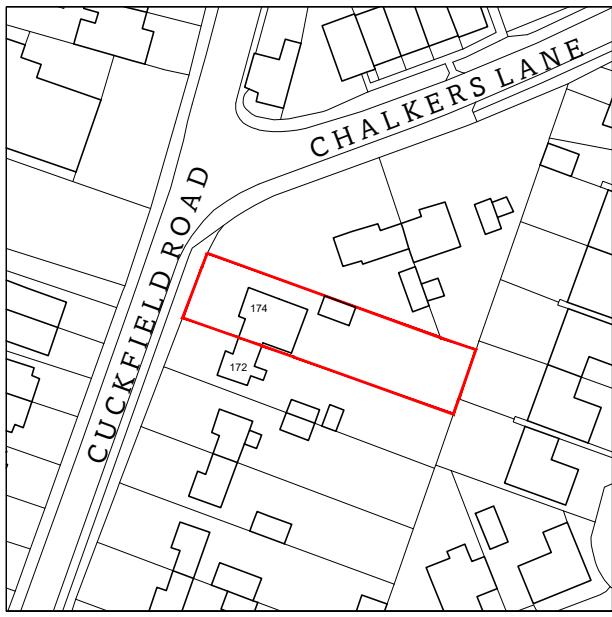


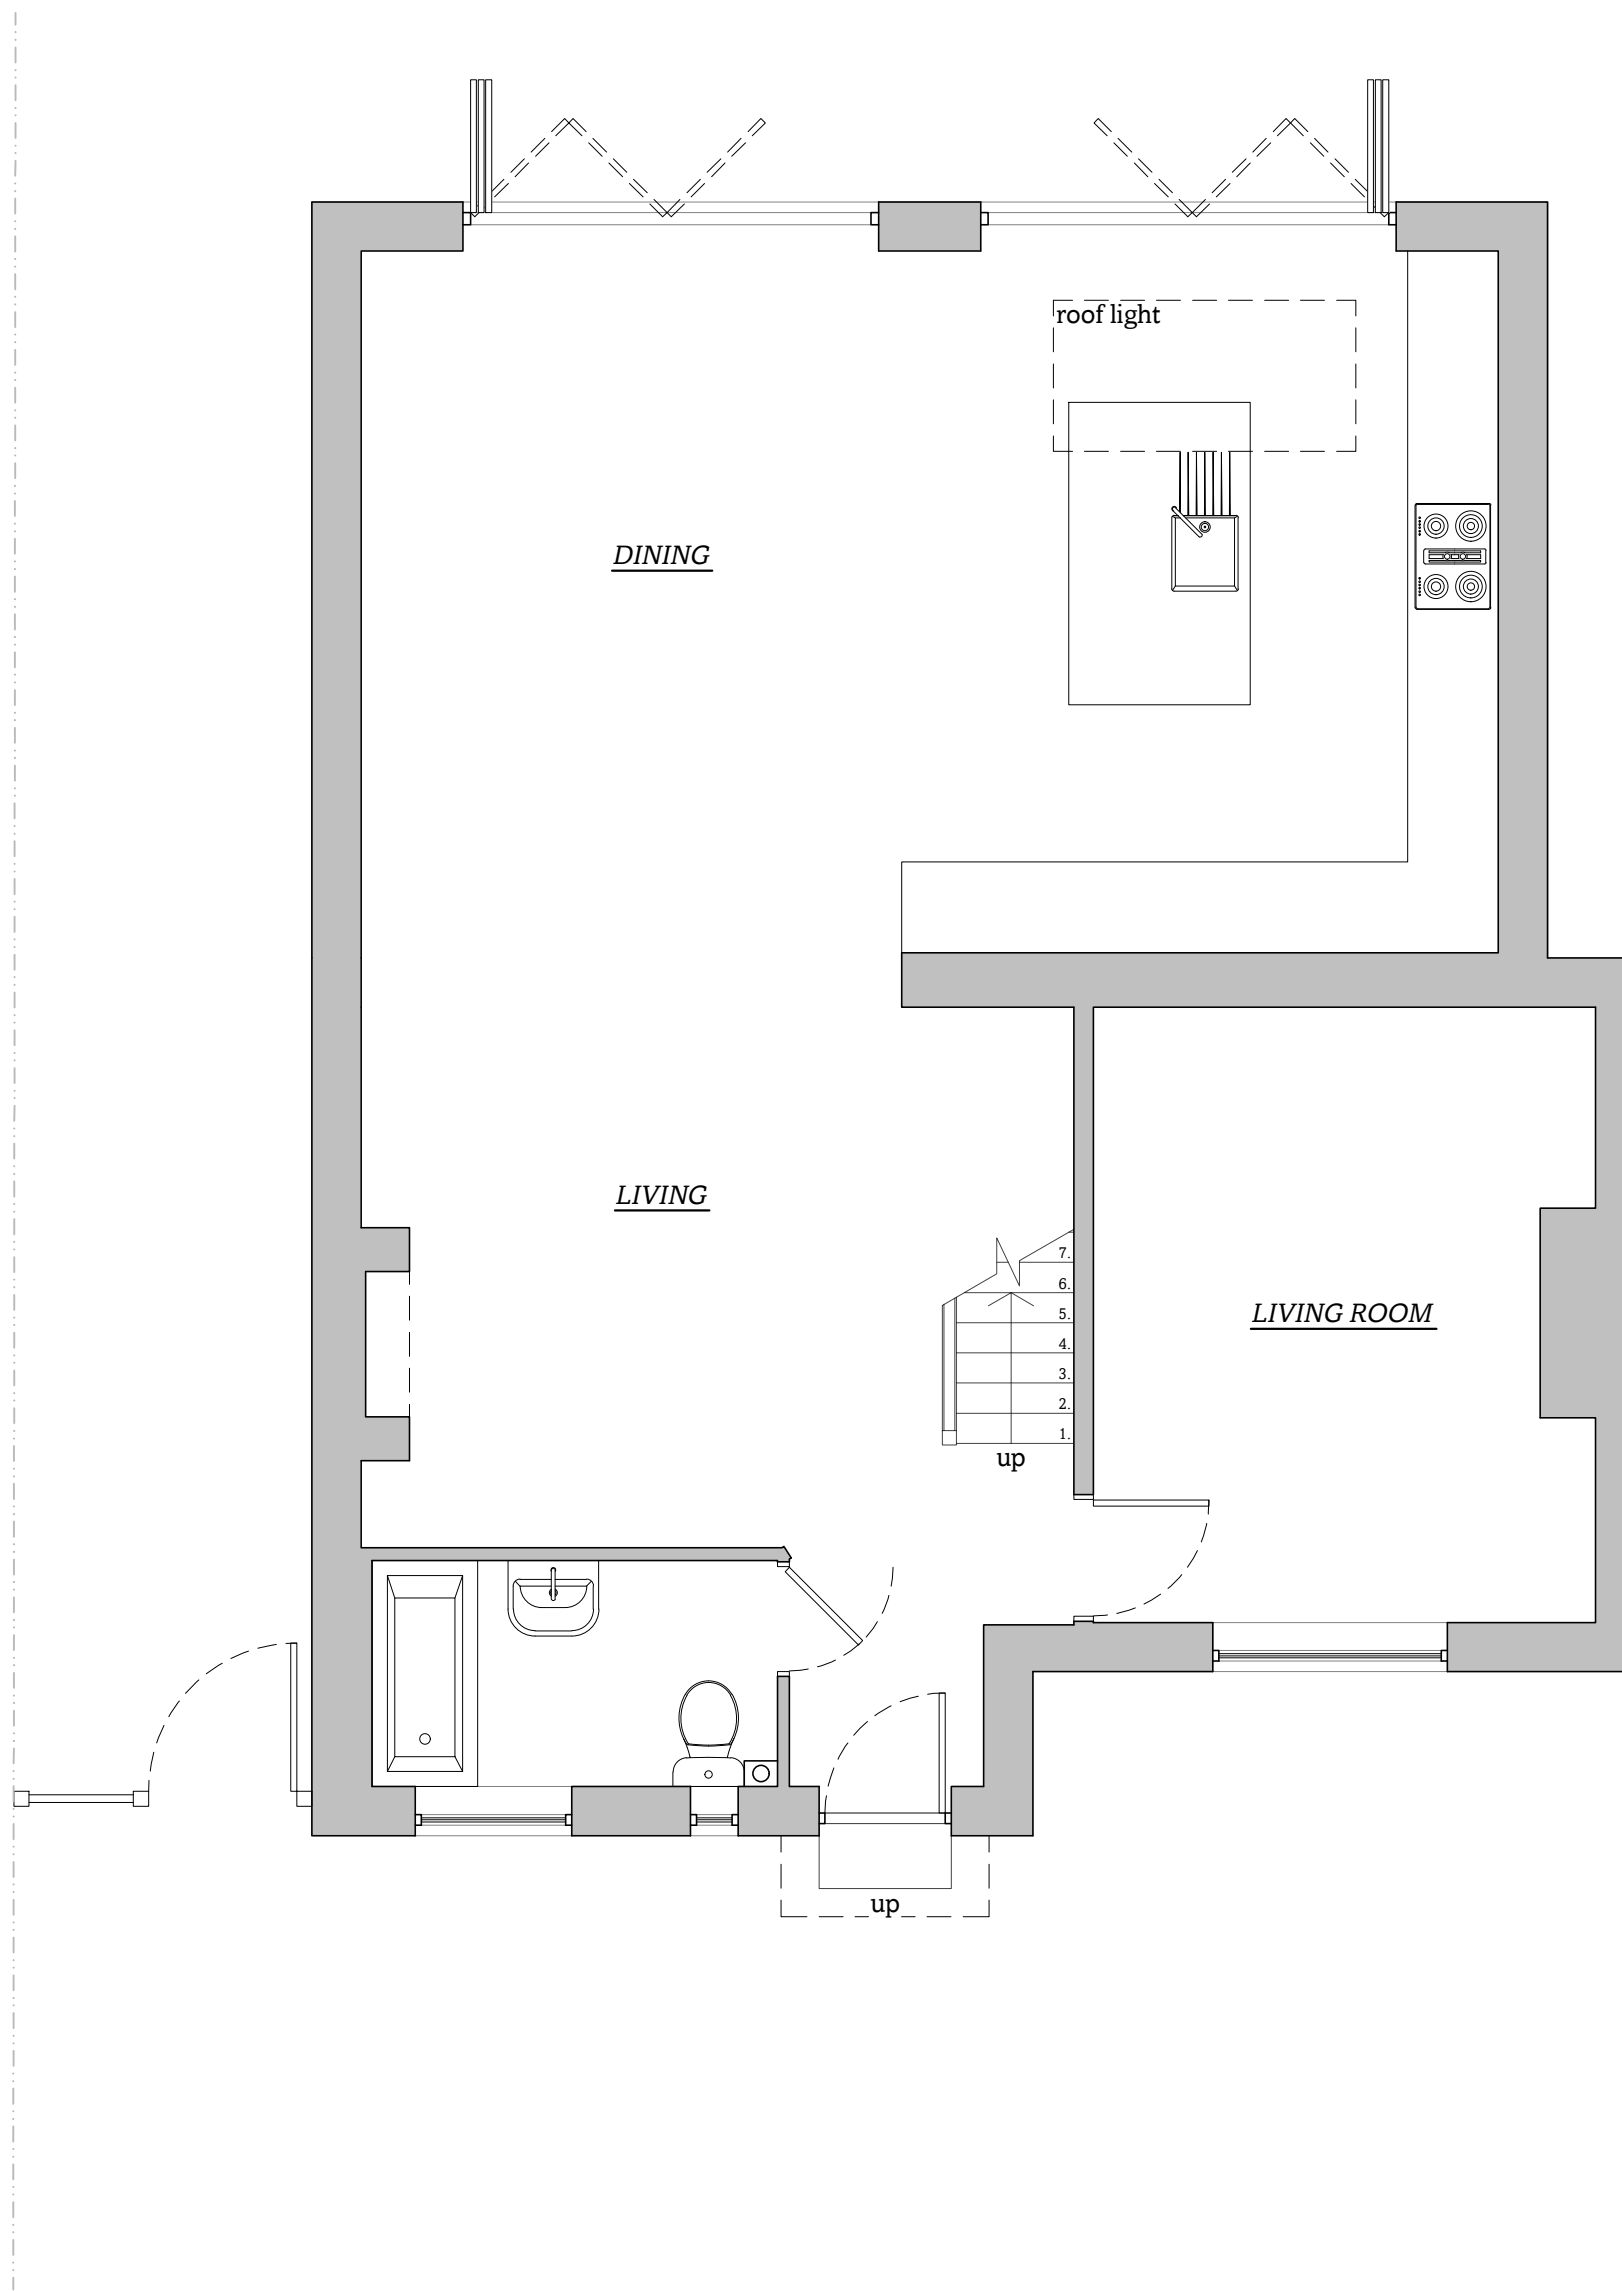


Location Plan
1:1250
metres 25 50 75 100 125

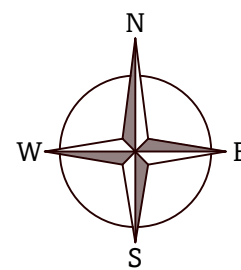

Existing Ground Floor Plan 1:50

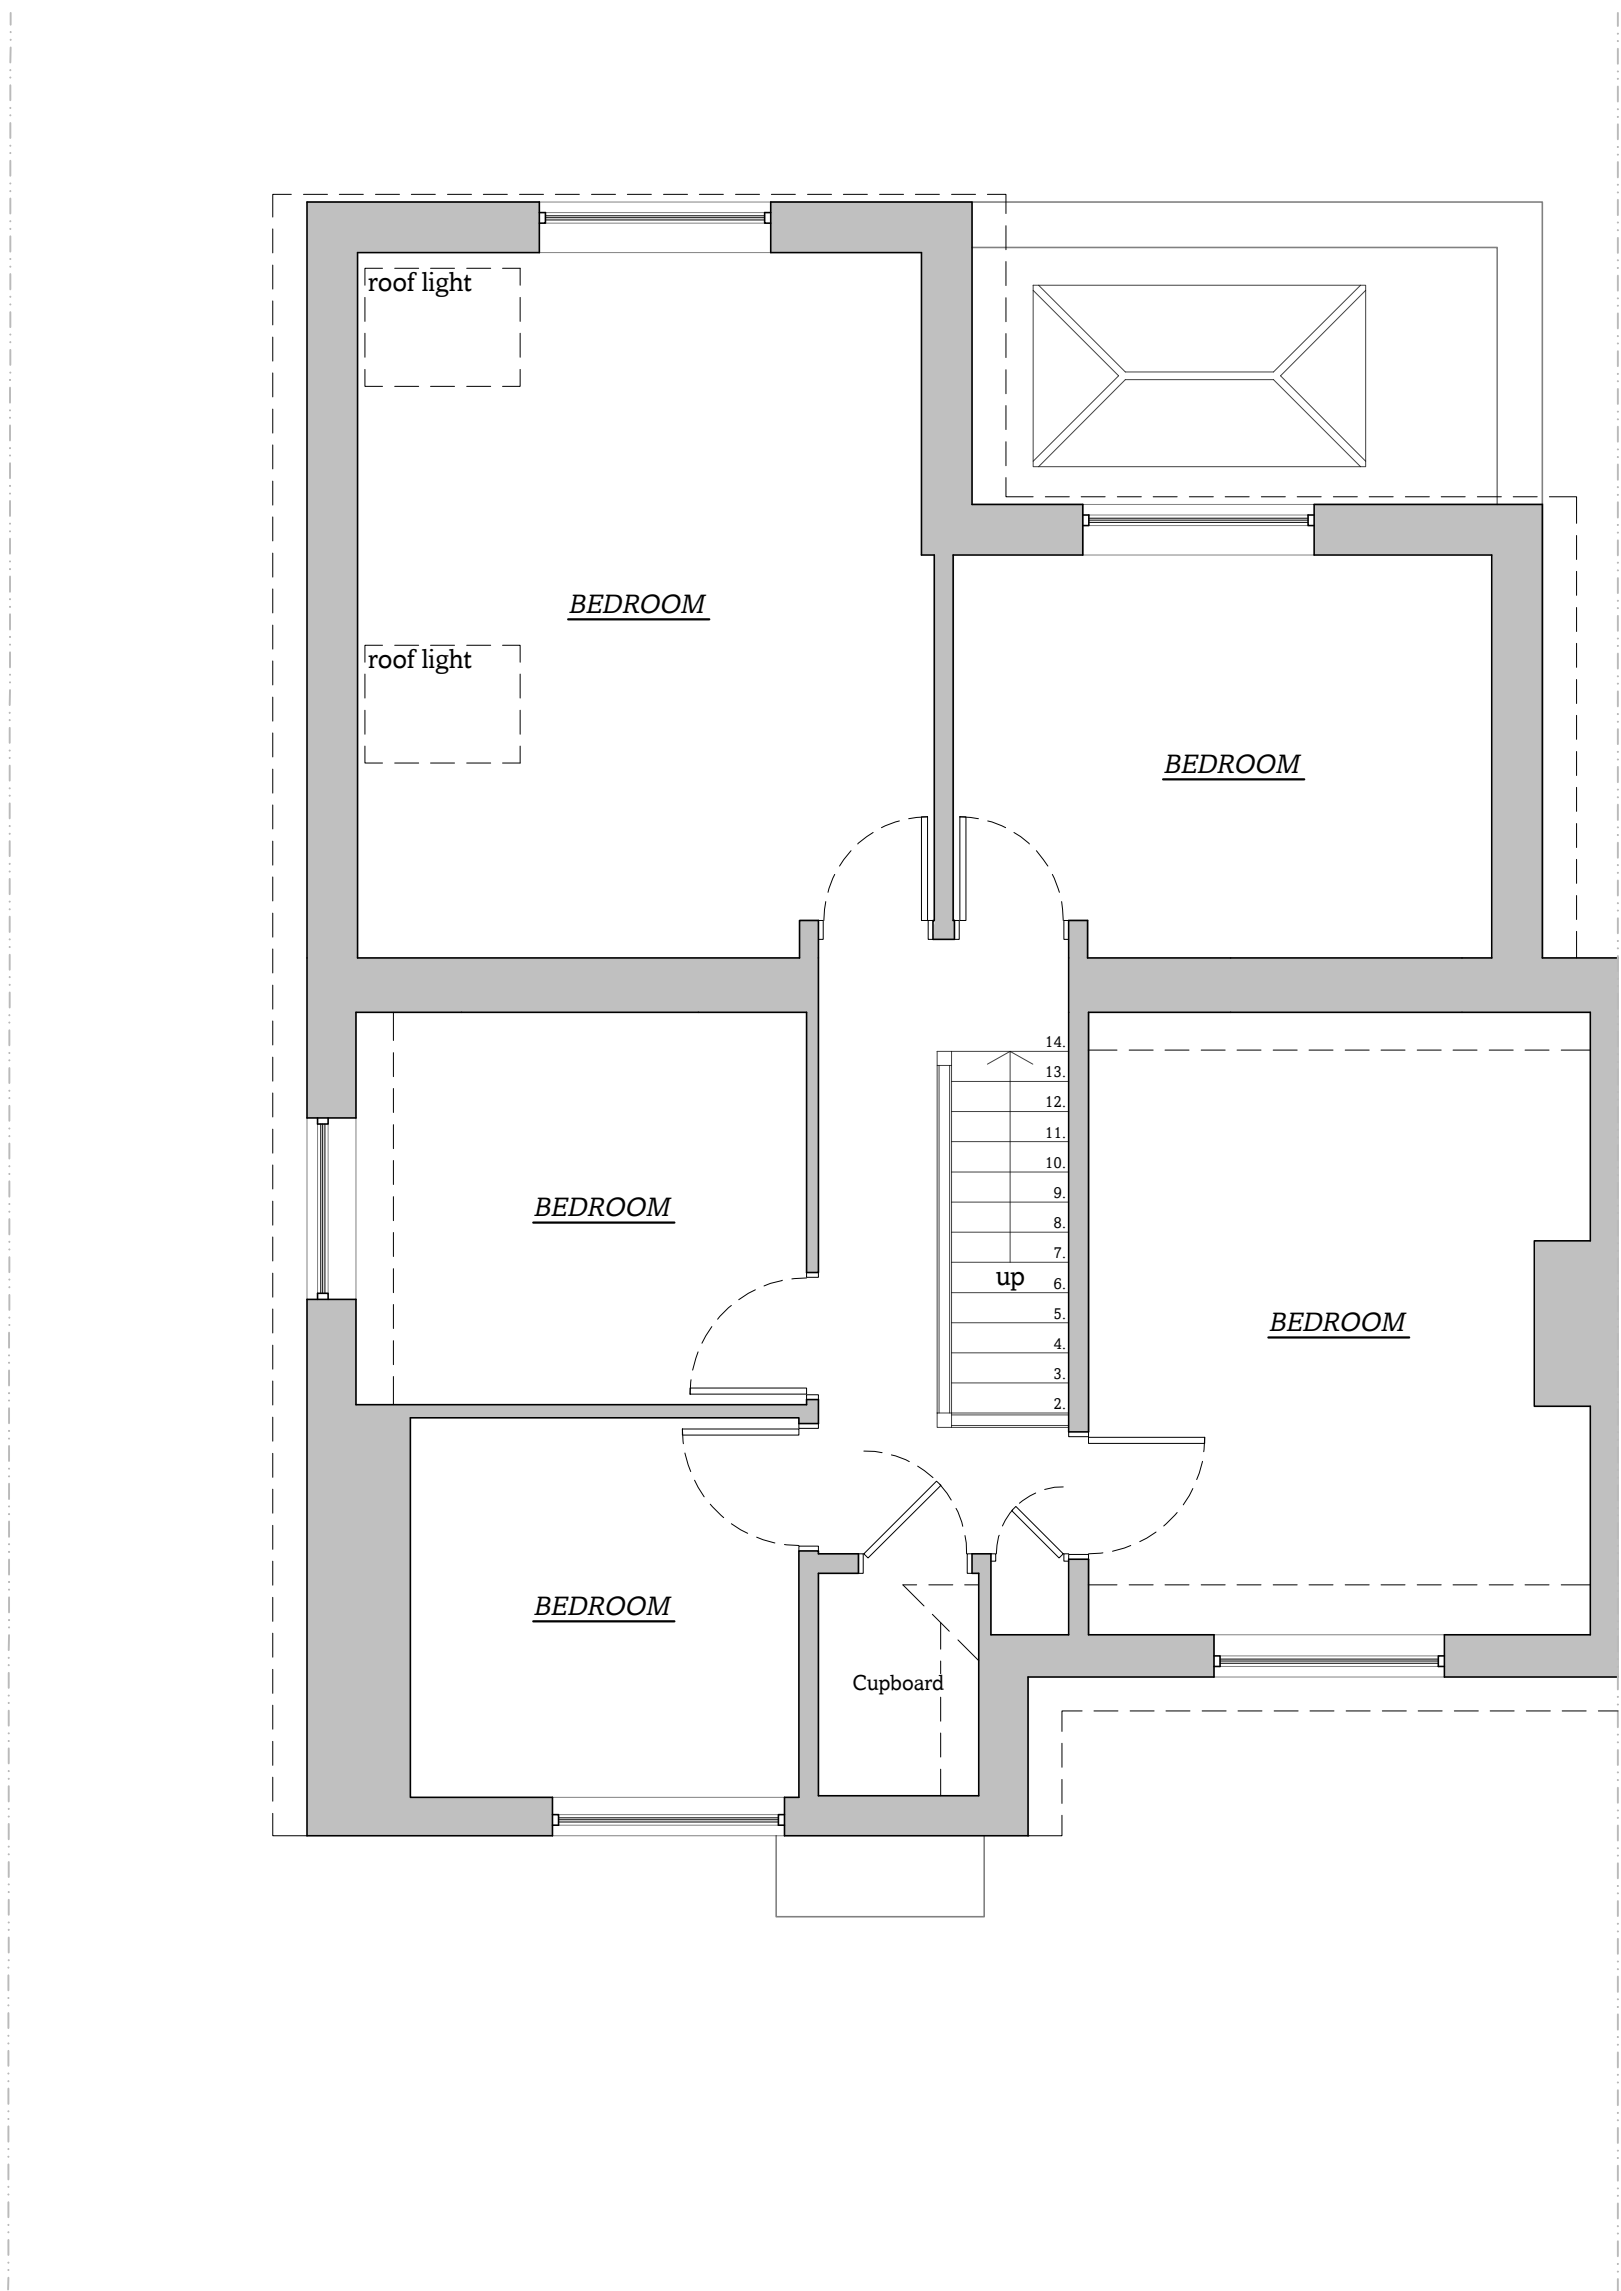

Existing First Floor Plan 1:50

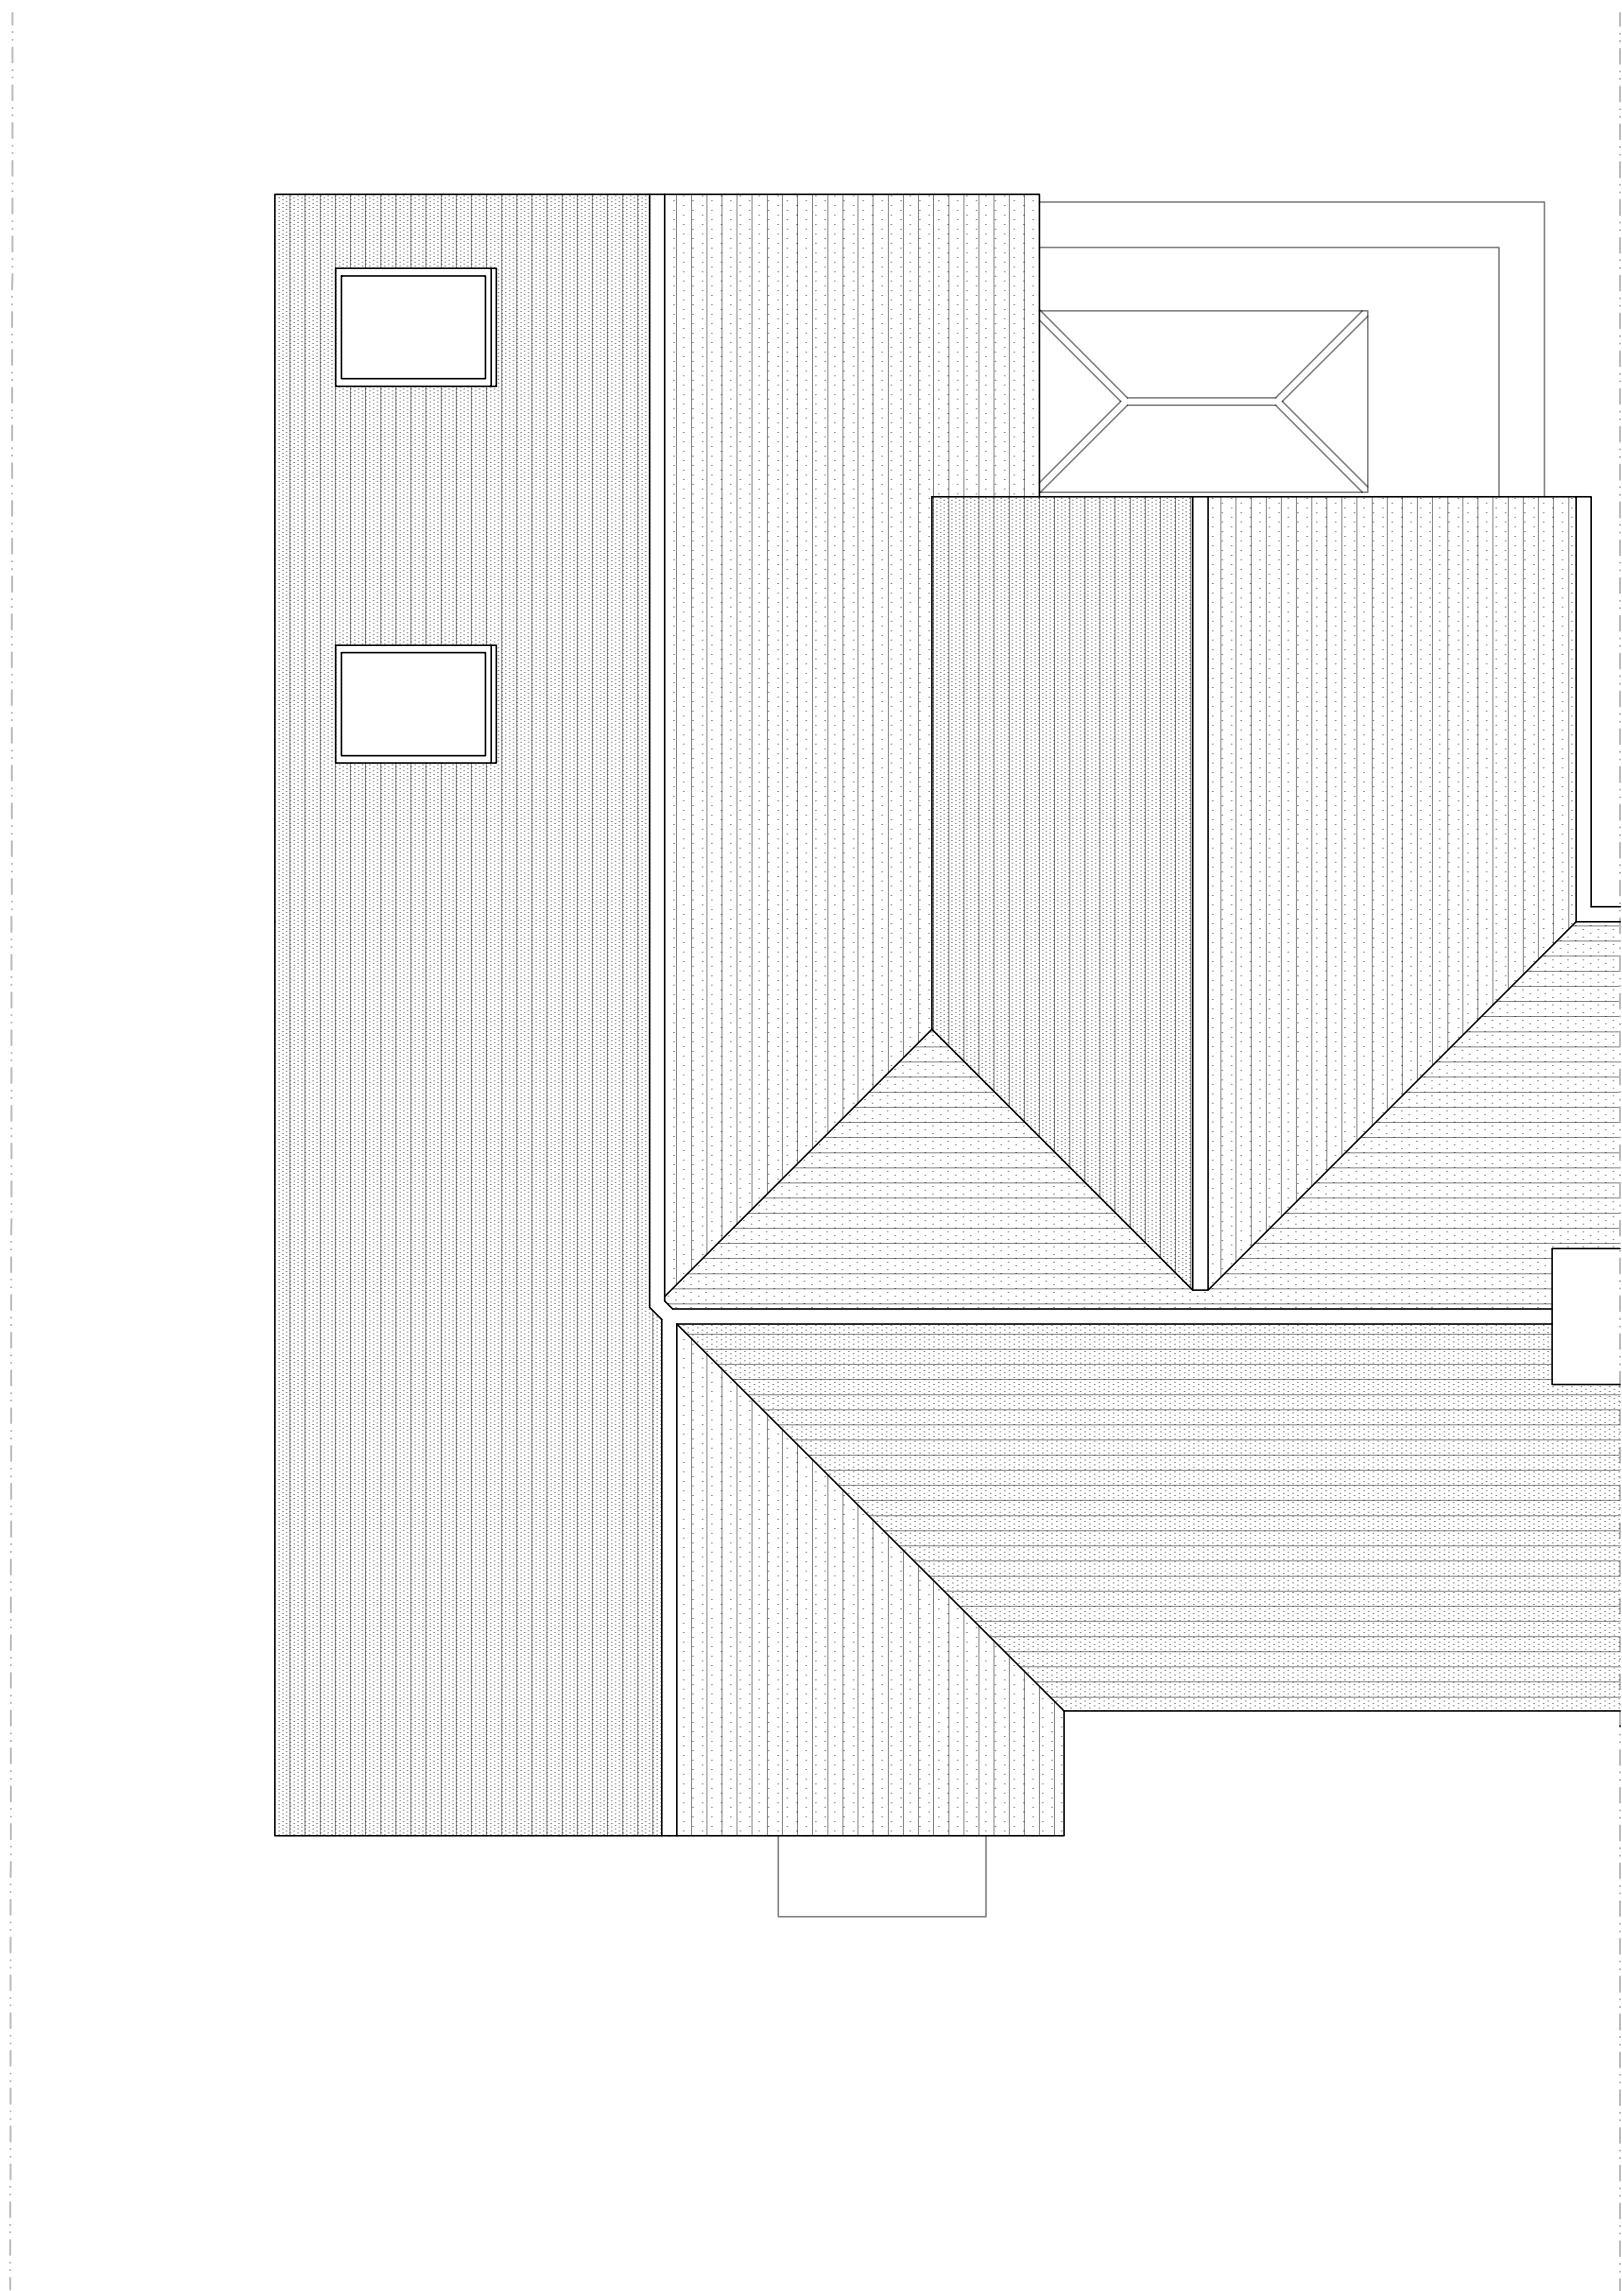


Existing Roof Plan 1:50

Notes

- All dimensions should be checked on site
- Drawings are shown to scale, however dimensions are available on request
- Copyright of all data produced by Darby Architectural shall remain with Darby Architectural unless otherwise agreed
- Measures to mitigate risk should be considered at all stages of design development and throughout construction

Plan Orientation

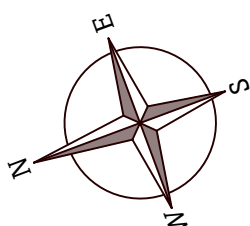

Alert Symbol

Particular attention to be paid where this symbol is placed on a drawing



Rev.	Date	Details	Dr.	Ch.
------	------	---------	-----	-----

DA Design.

hello@da.design

01273 884923

www.da.design

By Appointment Only:
84 Westbourne Street, Hove, BN3 5FA



Stage

Survey

Client

Mr and Mrs King

1:50



Site

**174 Cuckfield Road
Hurstpierpoint**

Drawn

CD

Checked

Date

14.06.2026

Drawing Title

**Existing:
Plans**

Project No.	Stage	Dwg No.	Revision	Sheet Size
-------------	-------	---------	----------	------------

0646	E	01		A1
-------------	----------	-----------	--	-----------