


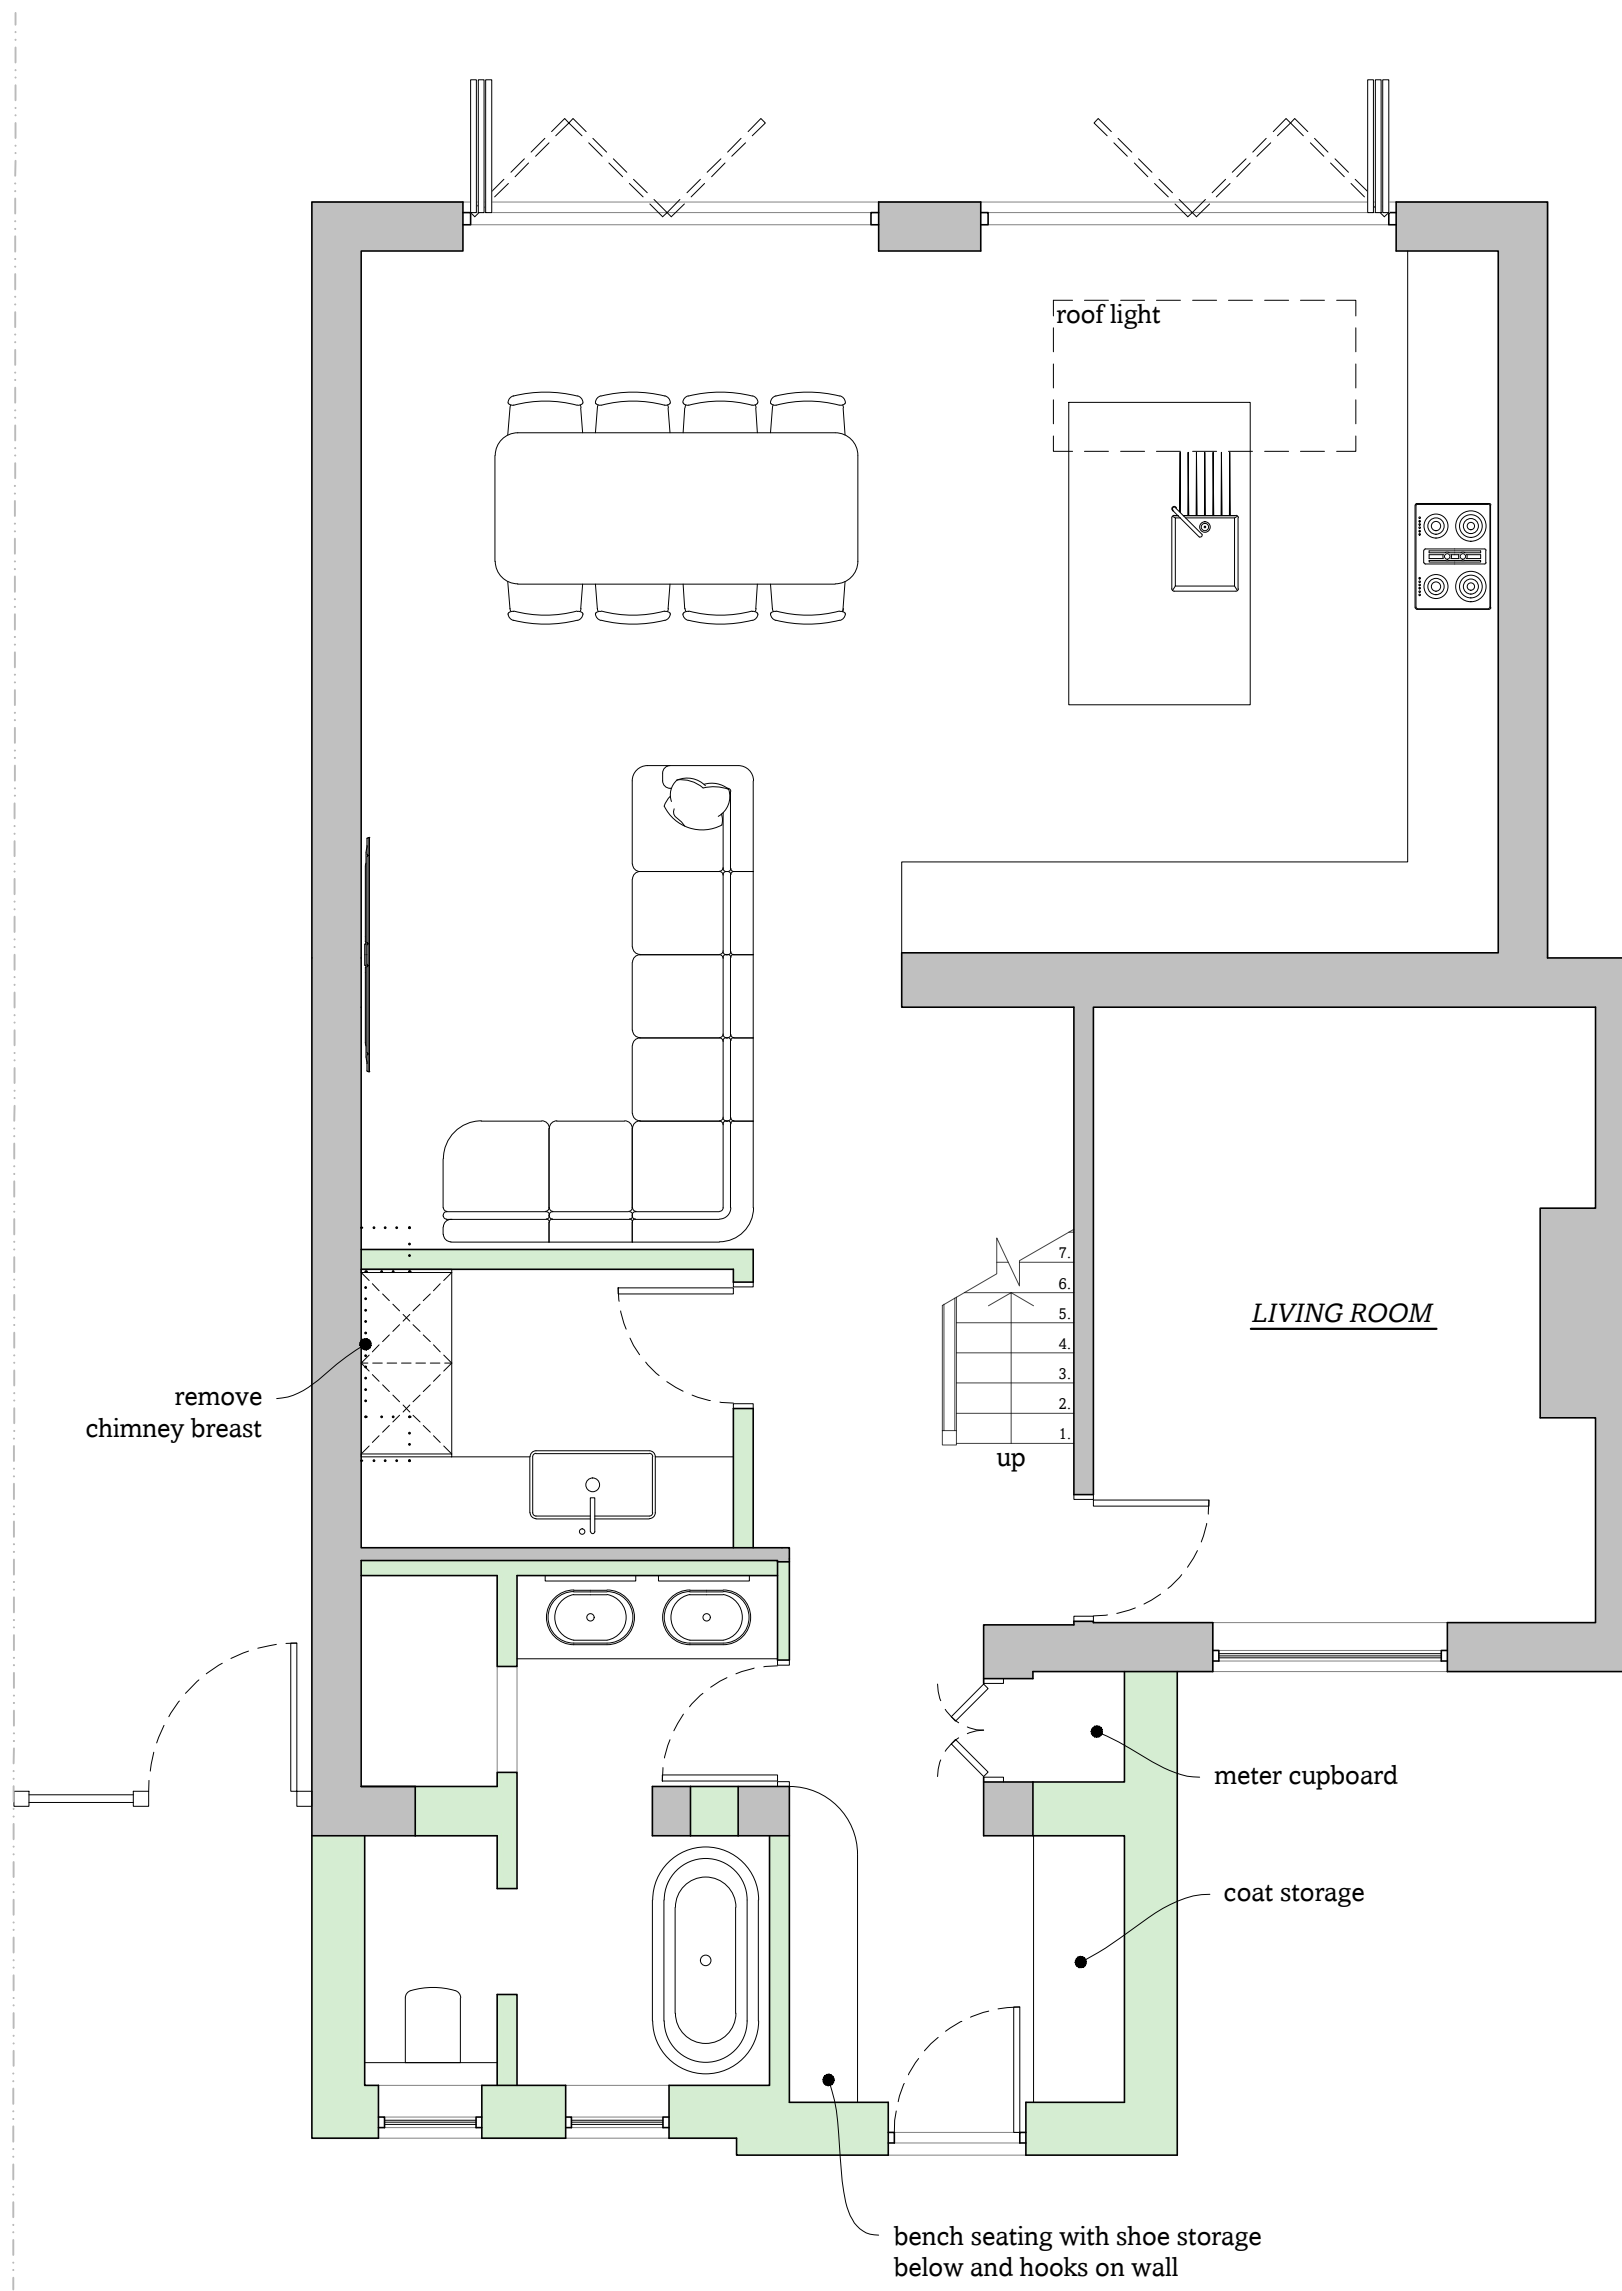


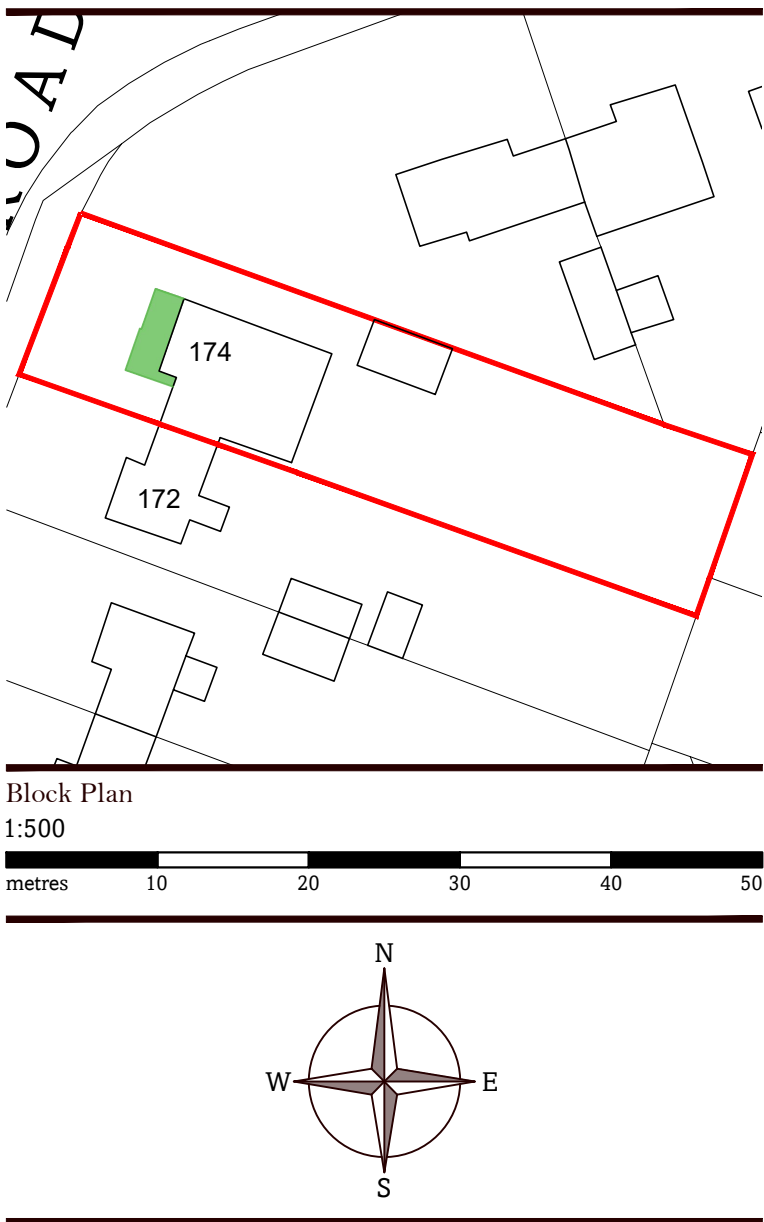

Proposed Ground Floor Plan 1:50

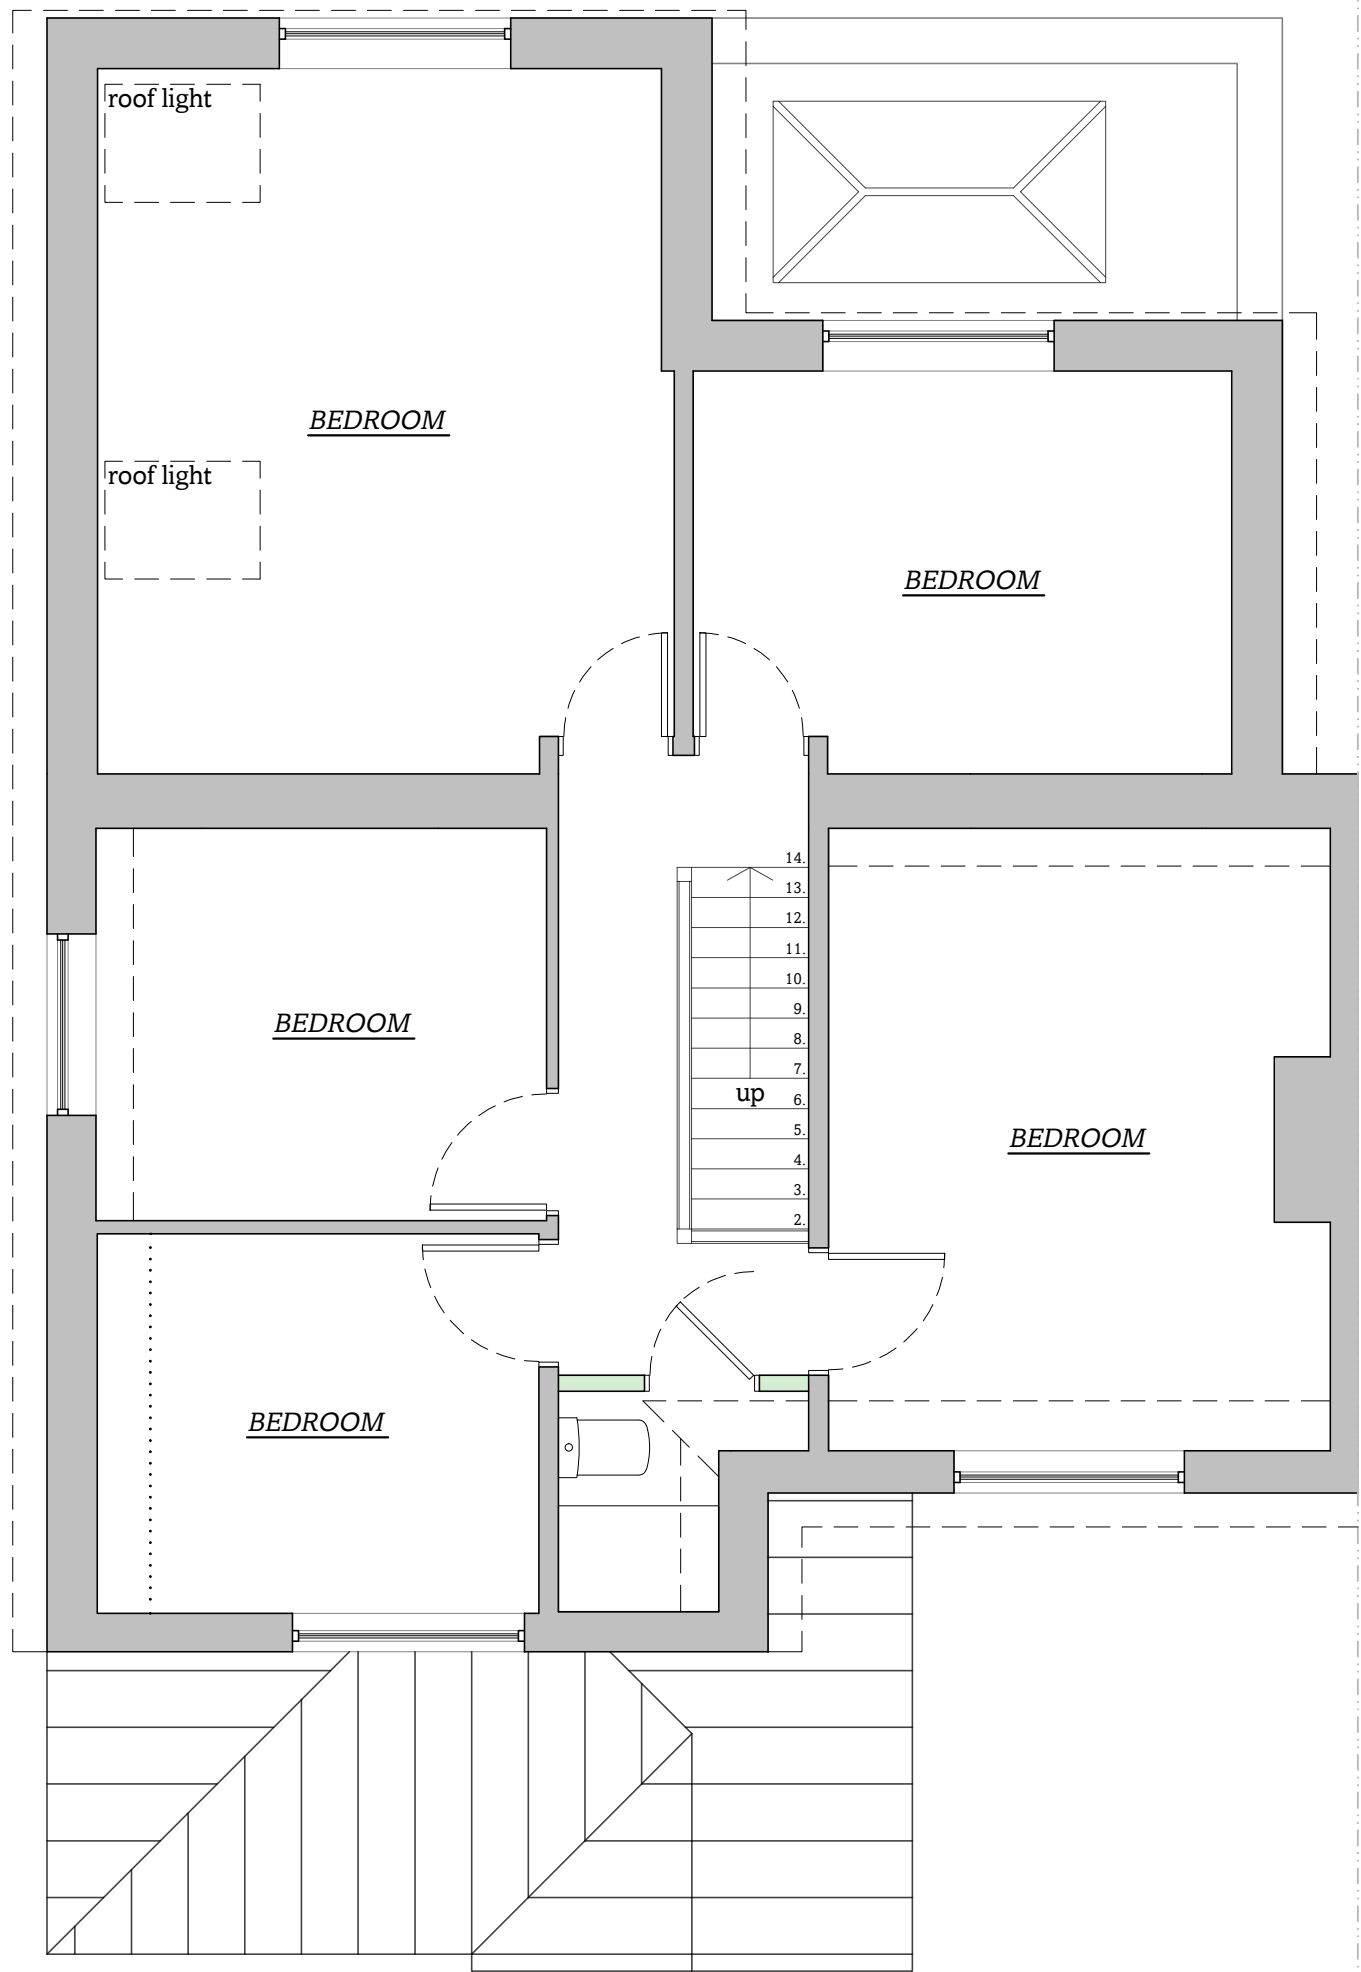

Proposed First Floor Plan 1:50

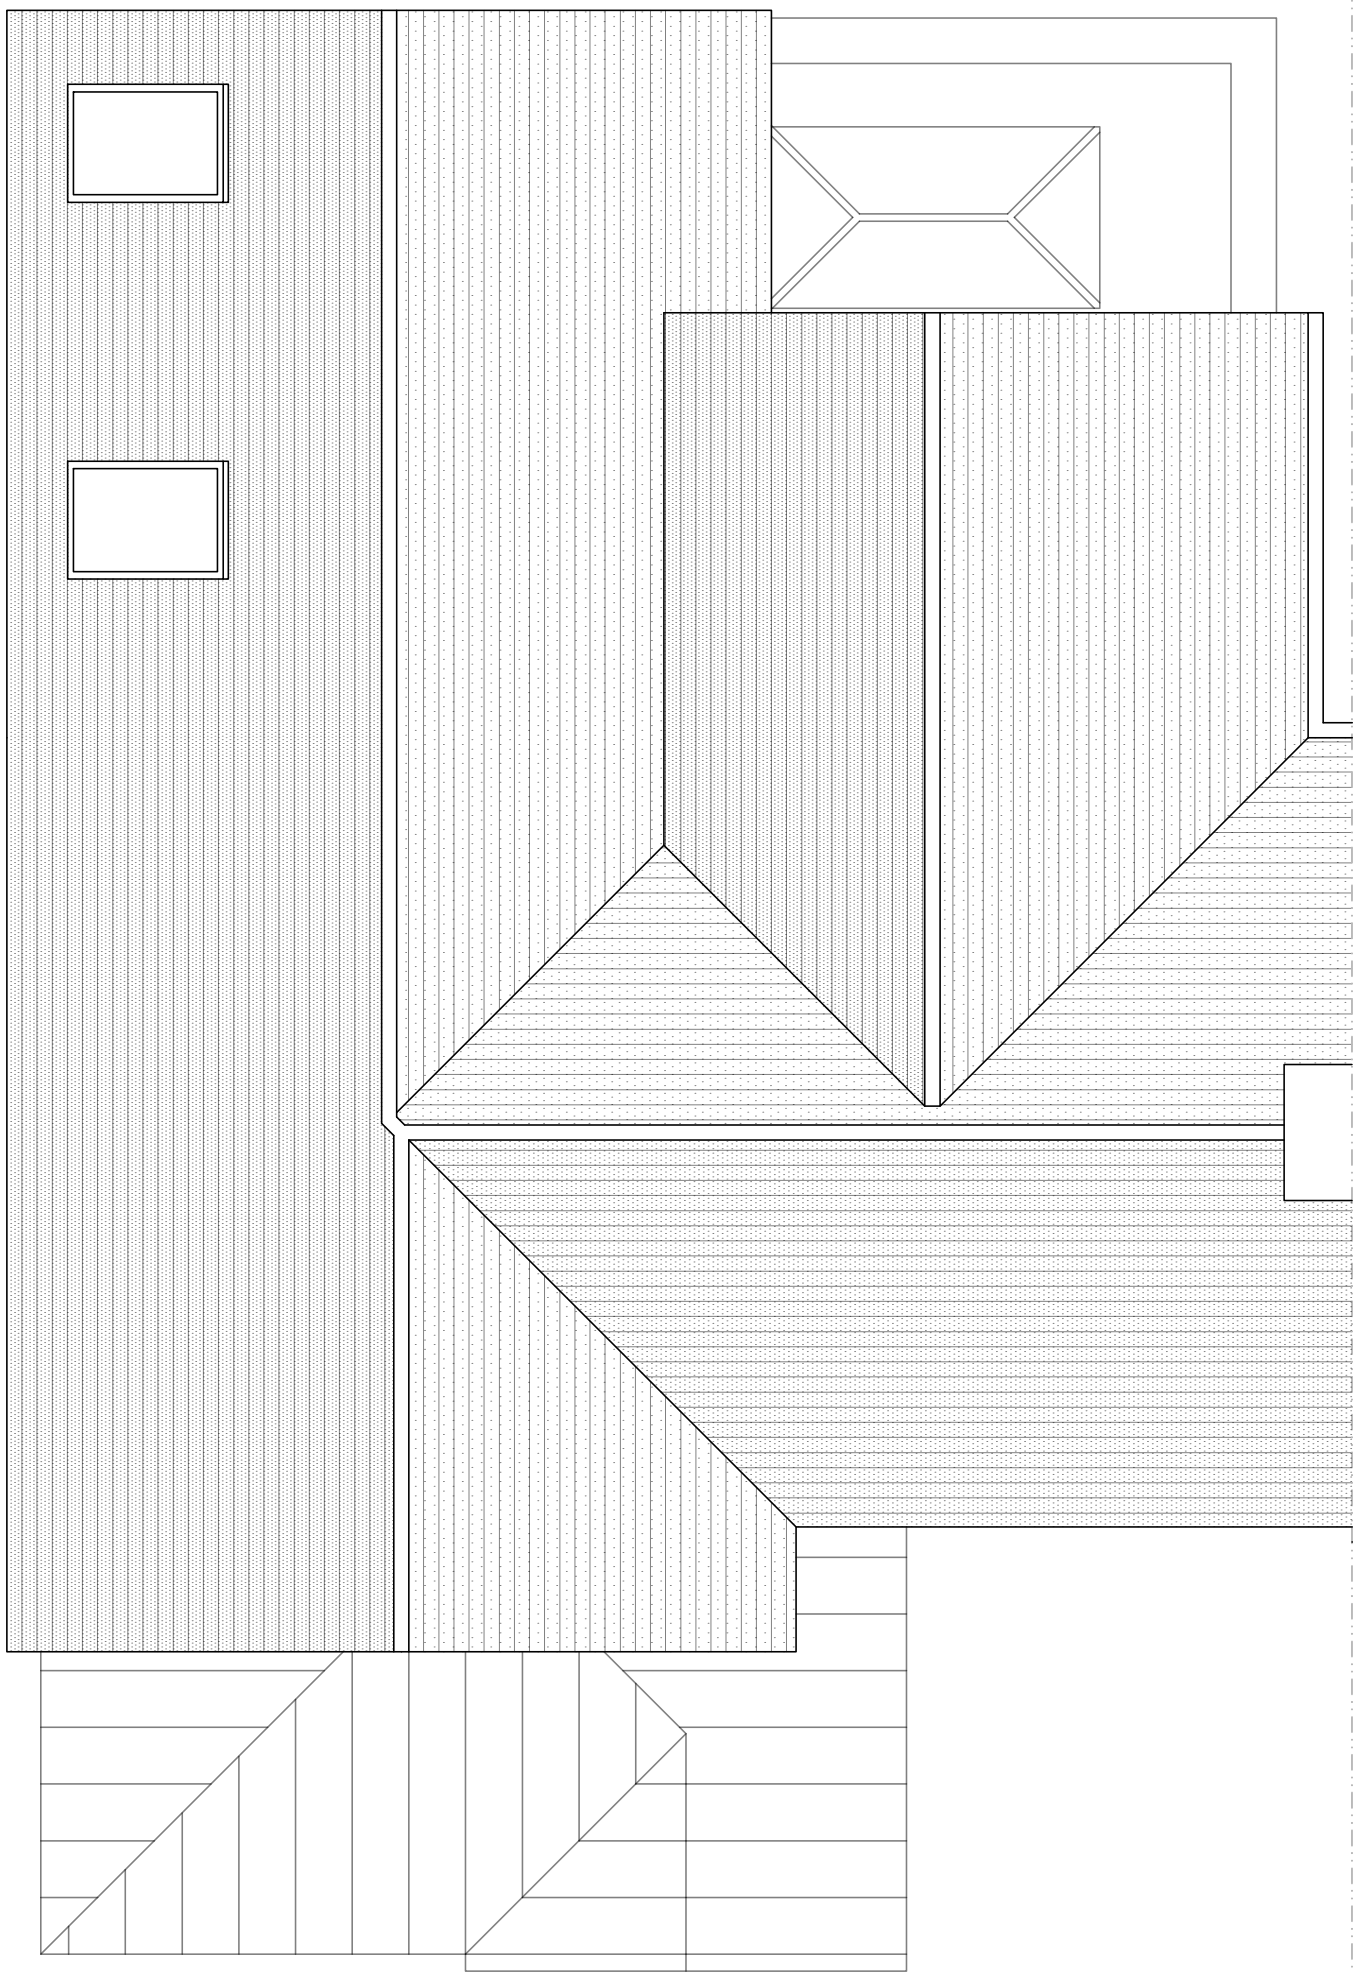


Proposed Roof Plan 1:50

Notes

- All dimensions should be checked on site
- Drawings are shown to scale, however dimensions are available on request
- Copyright of all data produced by Darby Architectural shall remain with Darby Architectural unless otherwise agreed
- Measures to mitigate risk should be considered at all stages of design development and throughout construction

Plan Orientation

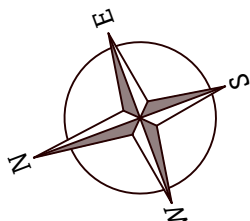

Alert Symbol

Particular attention to be paid where this symbol is placed on a drawing



| Rev. | Date | Details | Dr. | Ch. |
|------|------|---------|-----|-----|
|------|------|---------|-----|-----|

**DA Design.**  
hello@da.design  
01273 884923  
www.da.design  
By Appointment Only:  
84 Westbourne Street, Hove, BN3 5FA



Stage

Planning

Client

Mr and Mrs King

1:50



Site

174 Cuckfield Road  
Hurstpierpoint

Drawn

CD

Checked

Date

19.06.2026

Drawing Title

Proposed:  
Plans

| Project No. | Stage | Dwg No. | Revision | Sheet Size |
|-------------|-------|---------|----------|------------|
| 0646        | P     | 01      |          | A1         |