




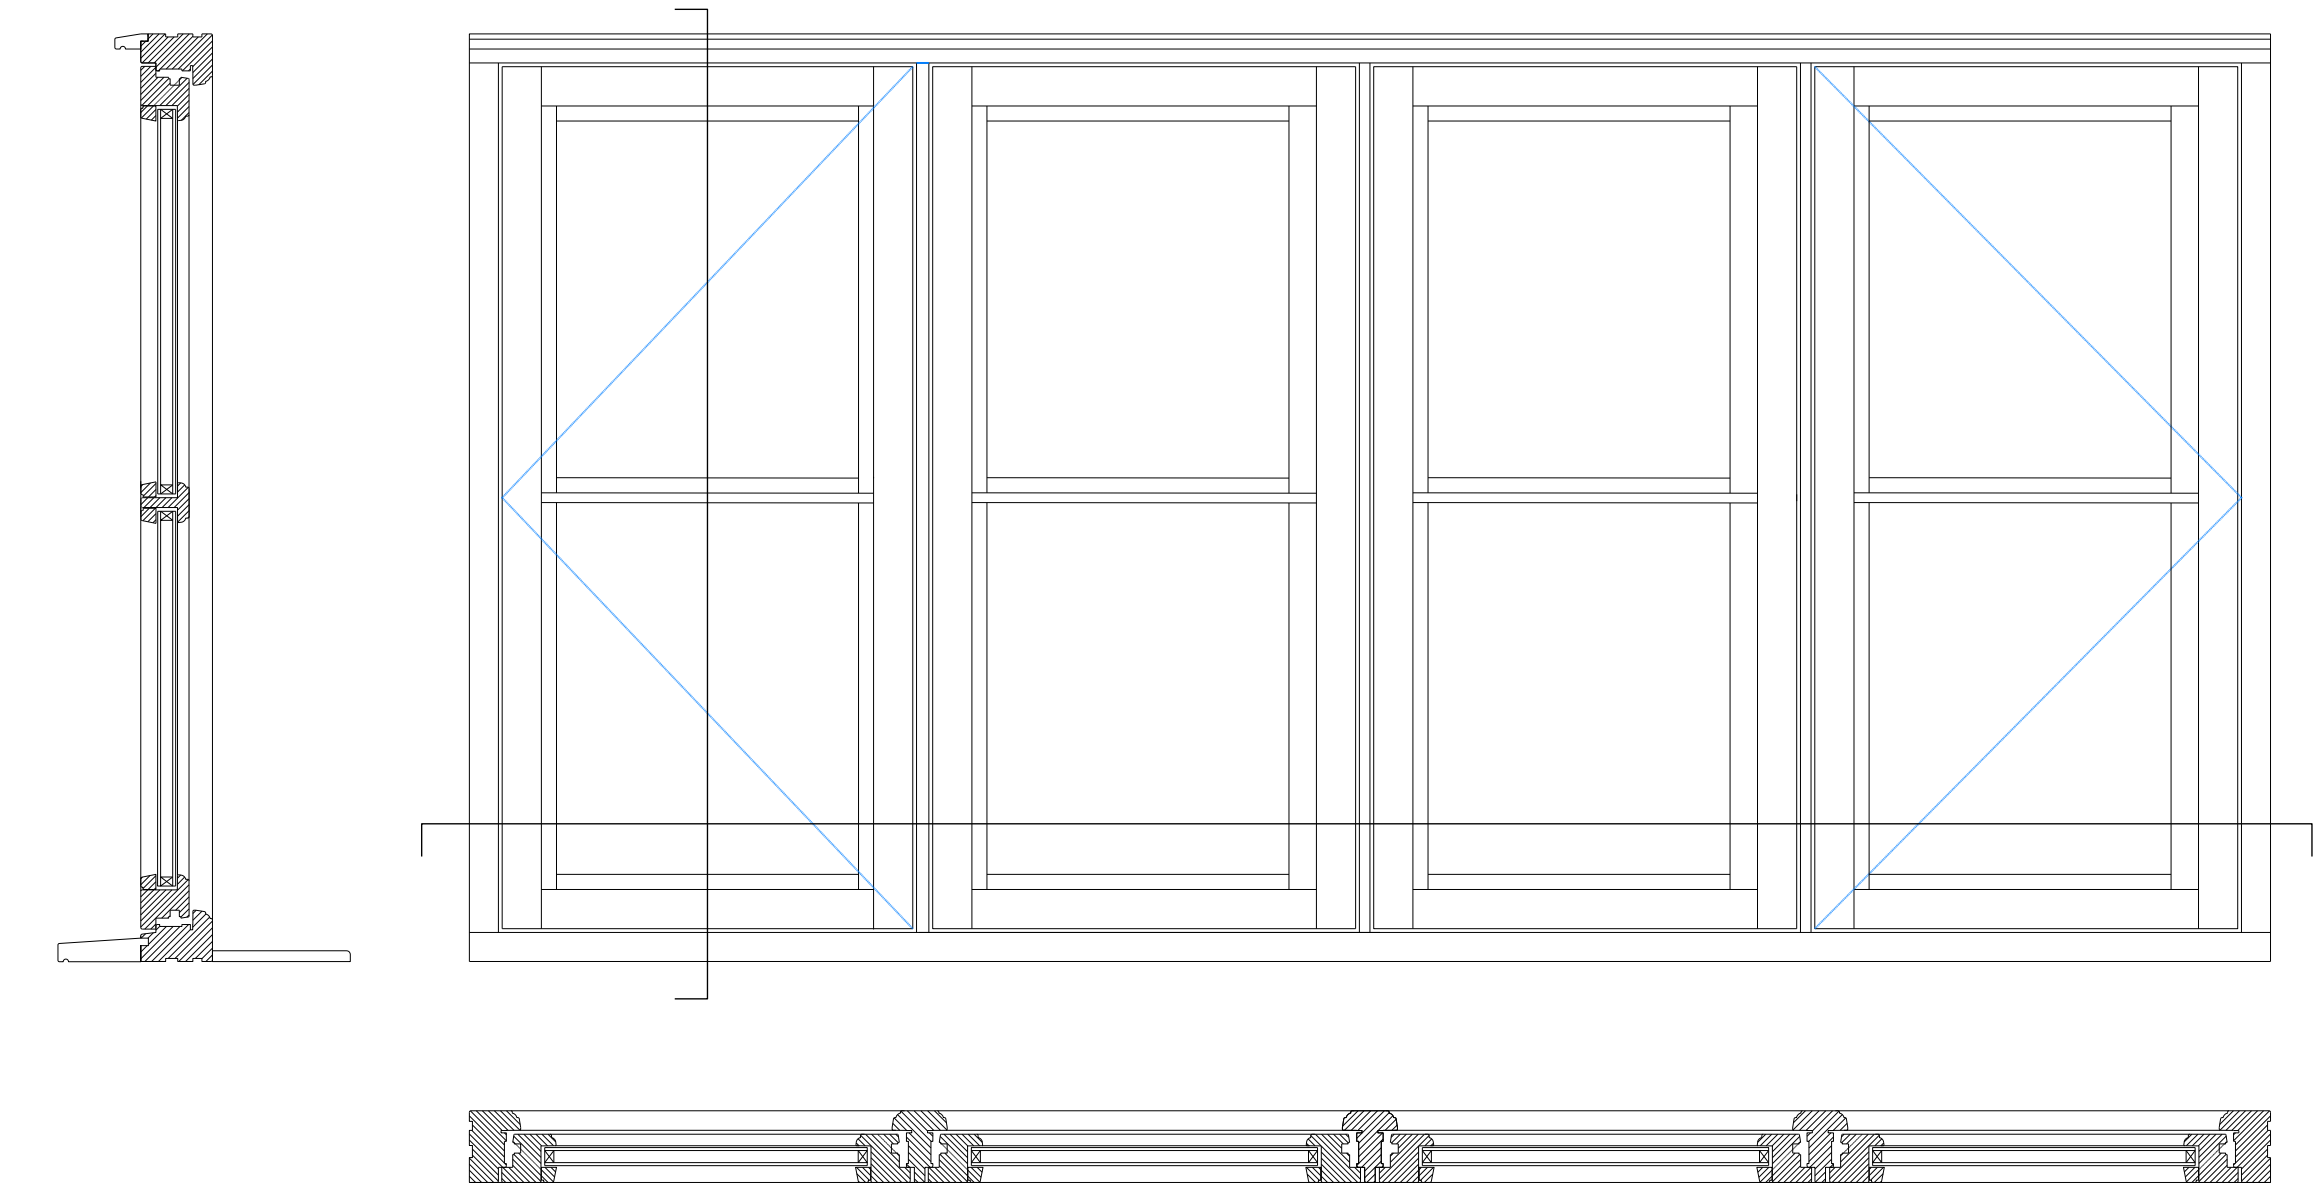


Window Reference:
[EW03] 2390 mm x 1350mm
[EW08] 2390mm x 1350mm

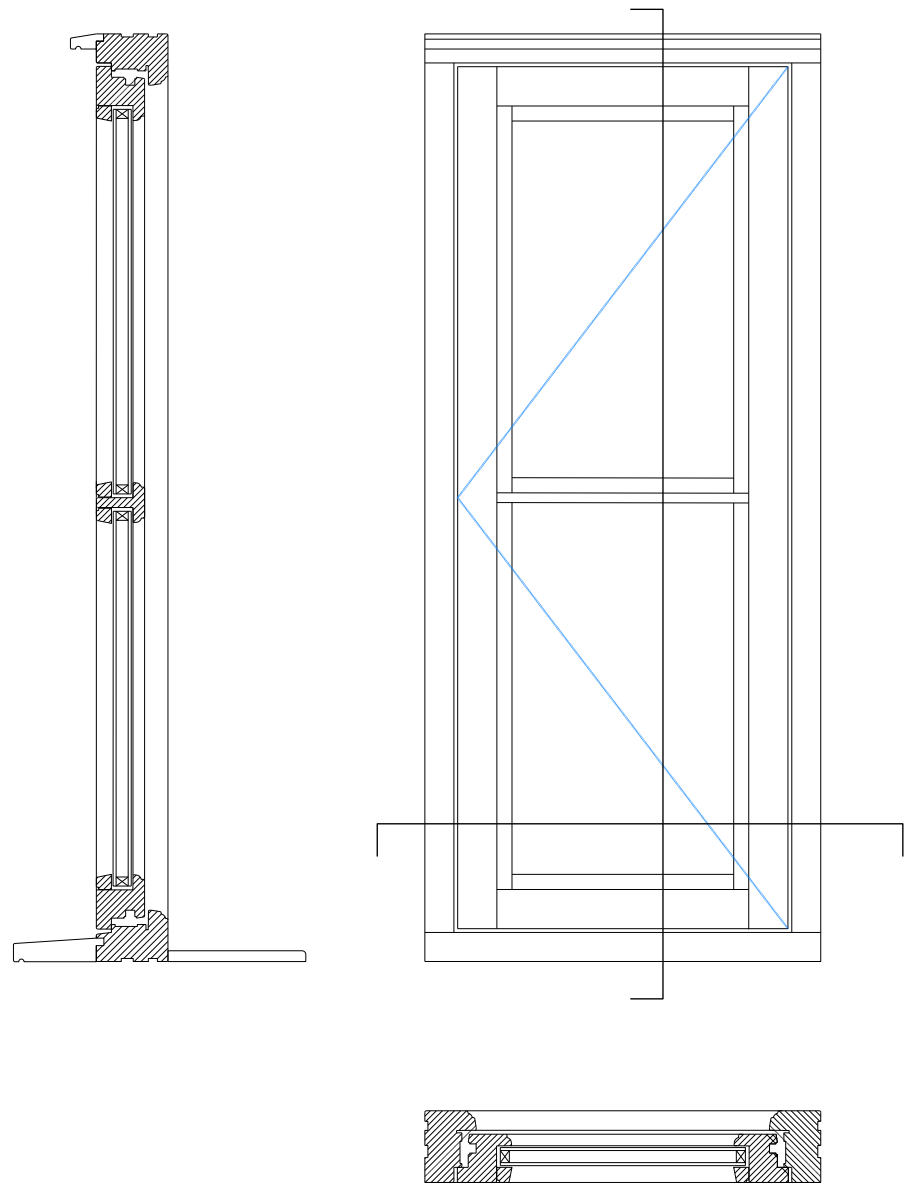


Window Reference:
[EW04] 525x1350
[EW09] 525x1350

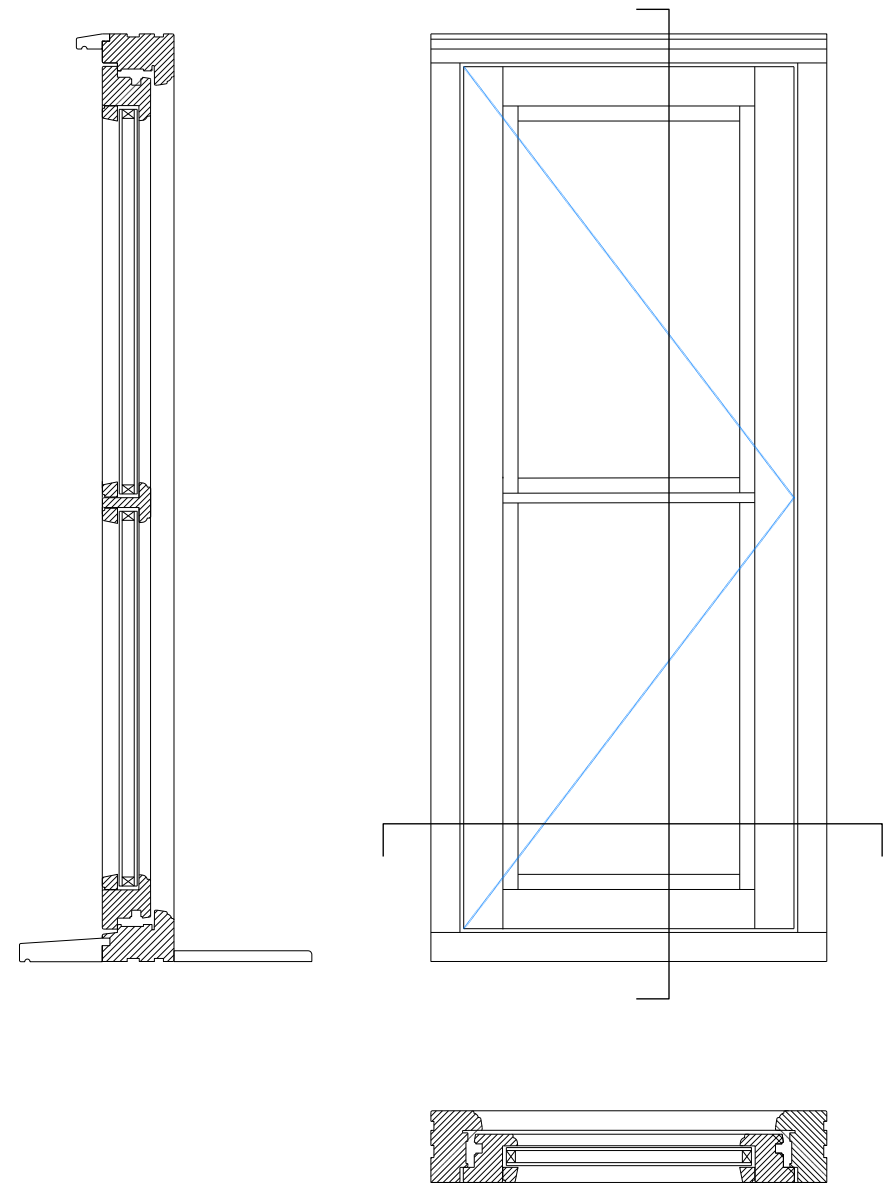


Window Reference:
[EW02] 525x1350
[EW07] 525x1350

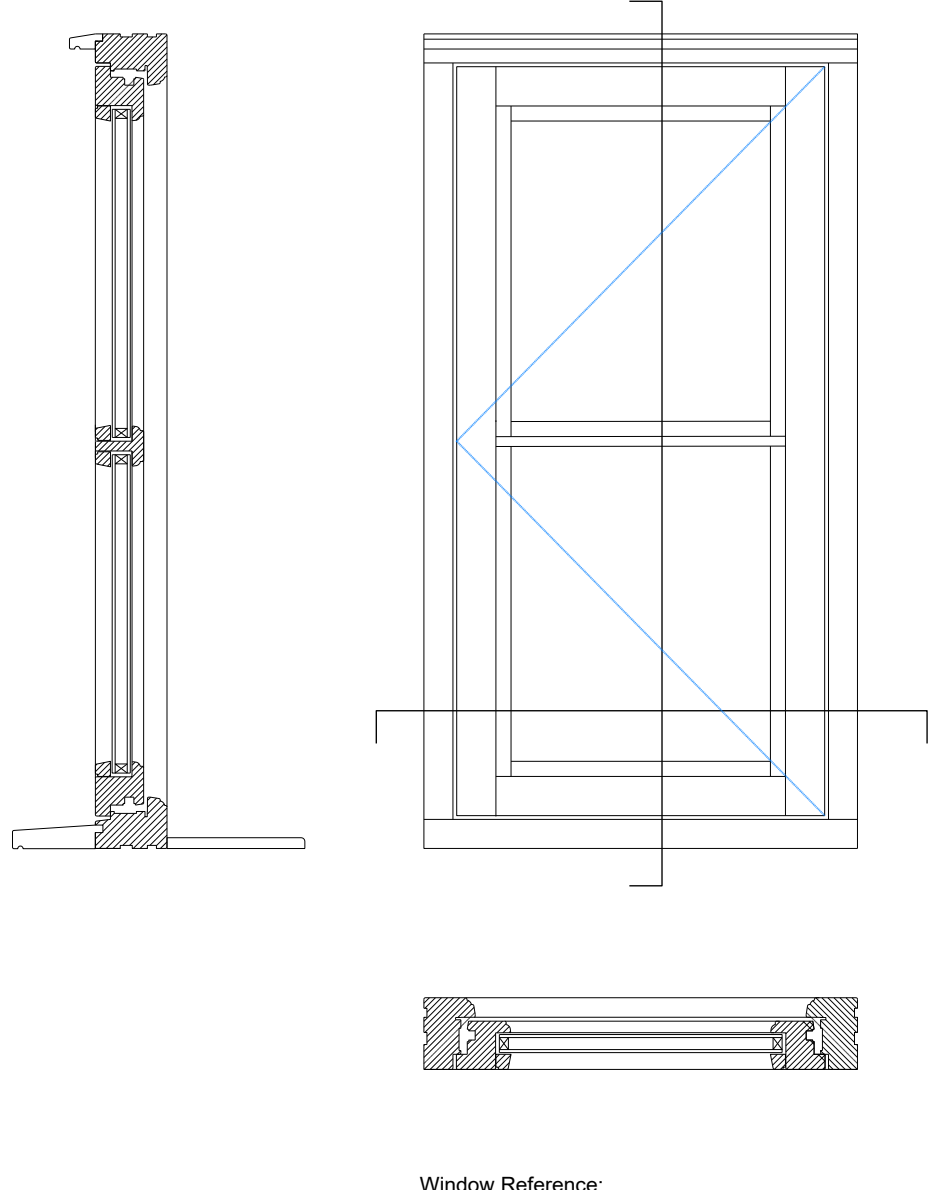


Window Reference:
[EW06] 572x1050
[EW18] 572x1050

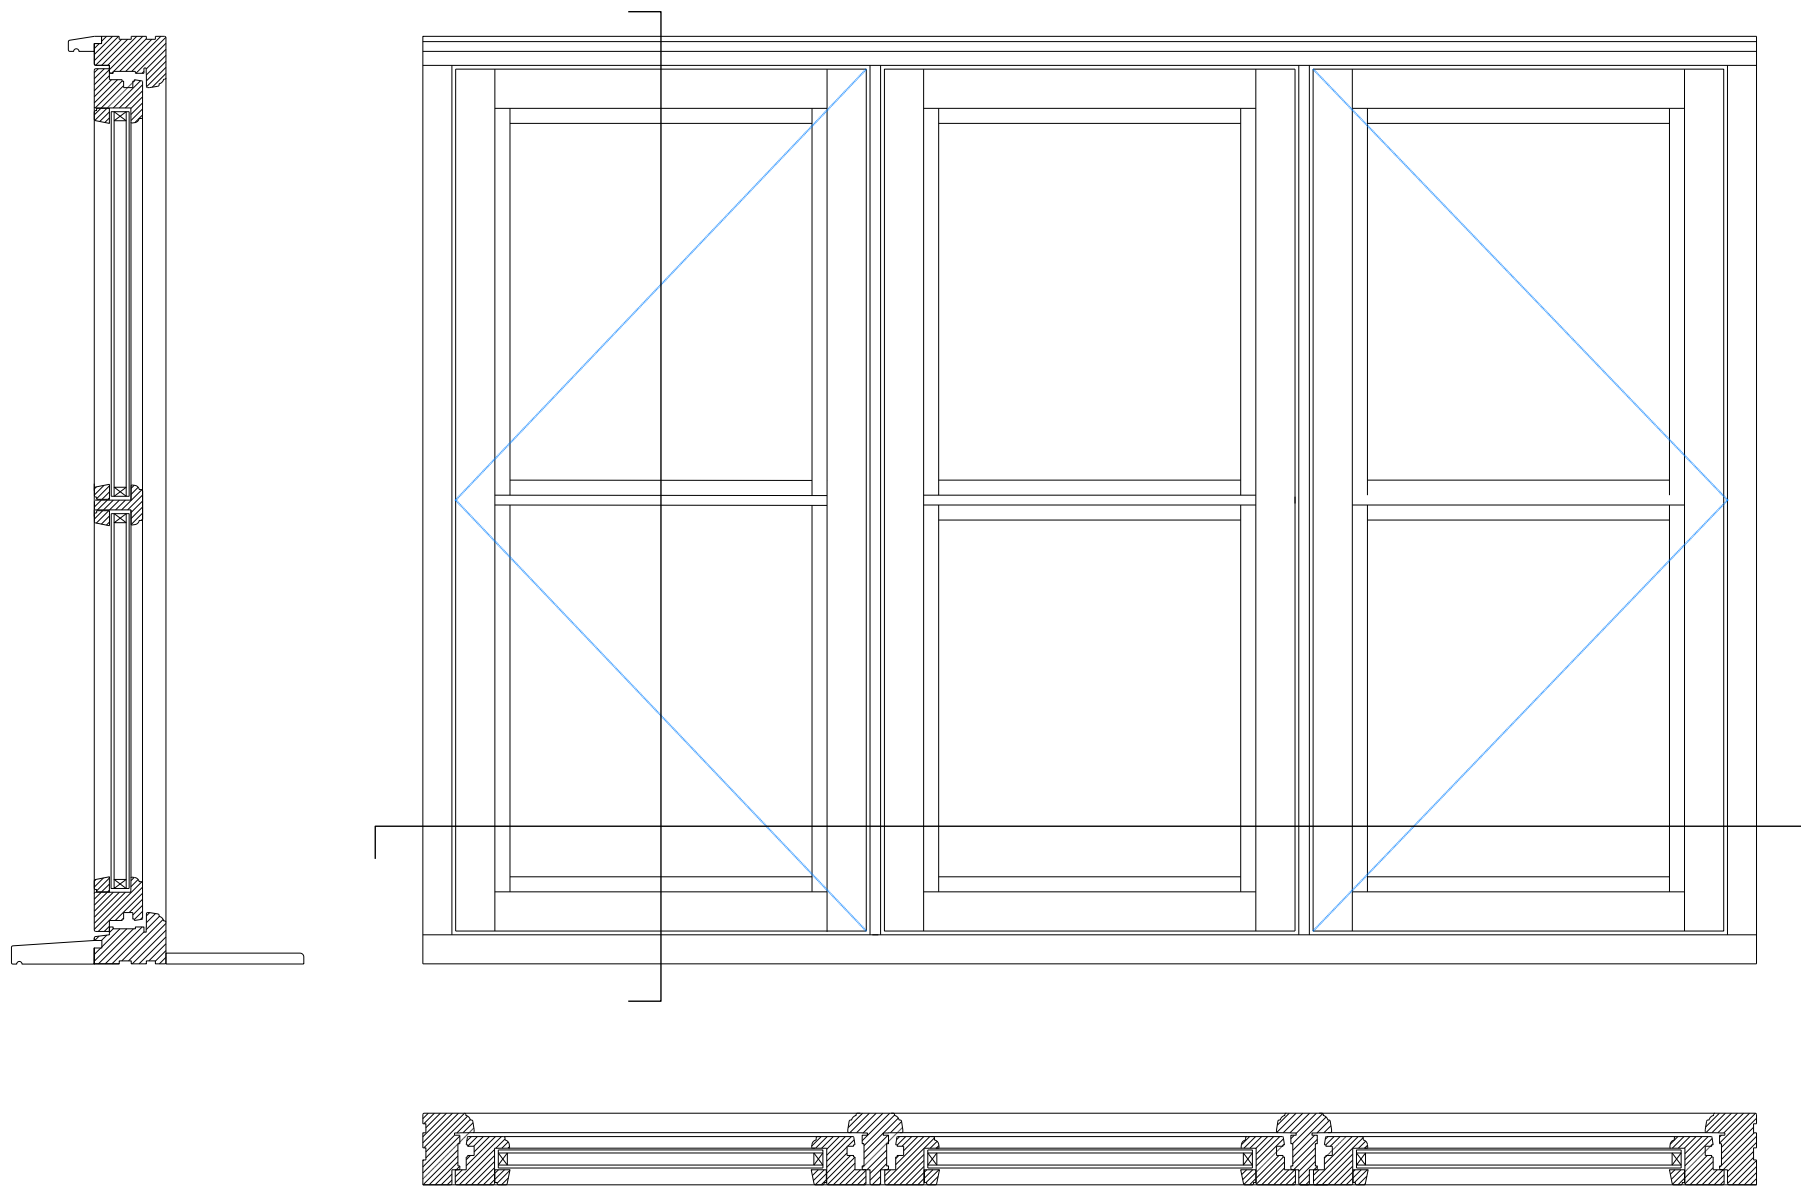


Window Reference:
[EW29] 1715x1350
[EW26] 1715x1350

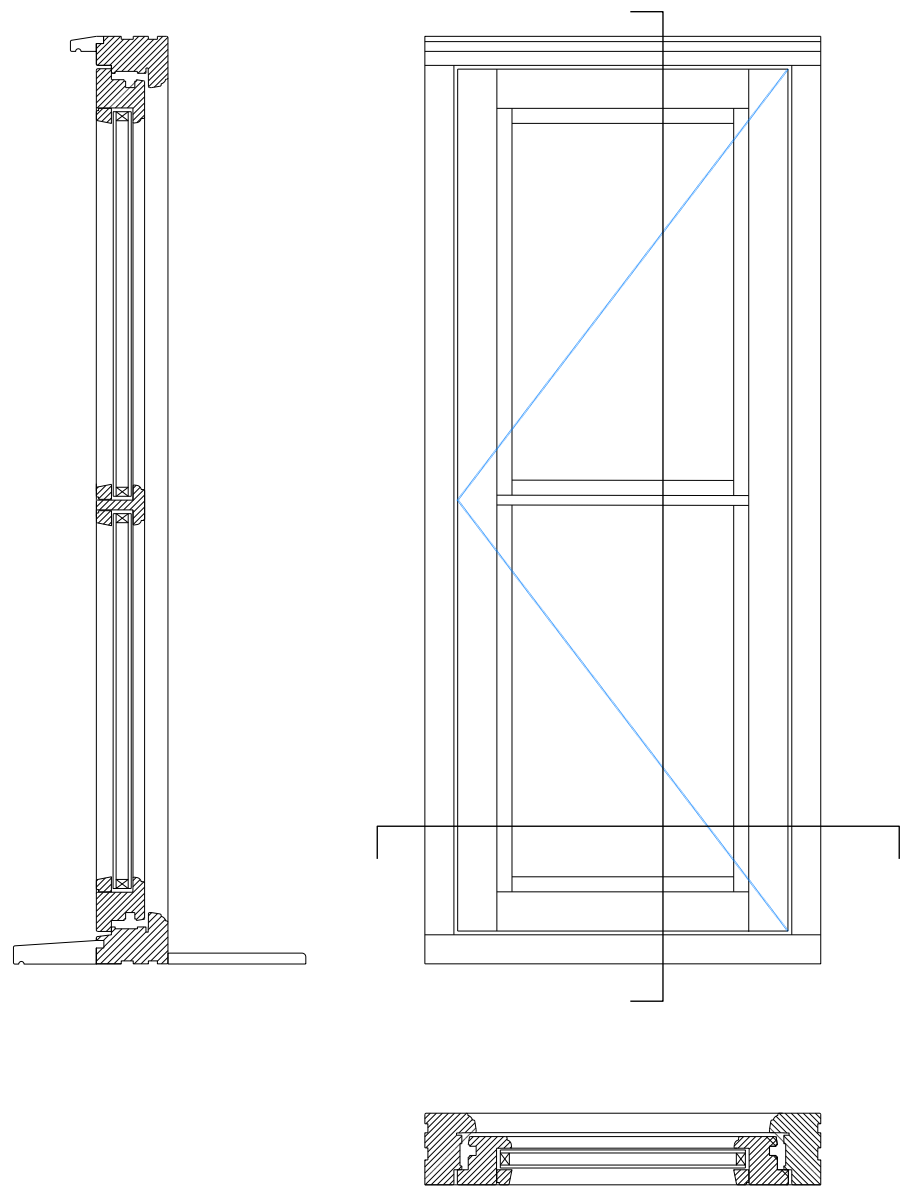

Window Reference:
[EW27] 525x1350
[EW30] 525x1350

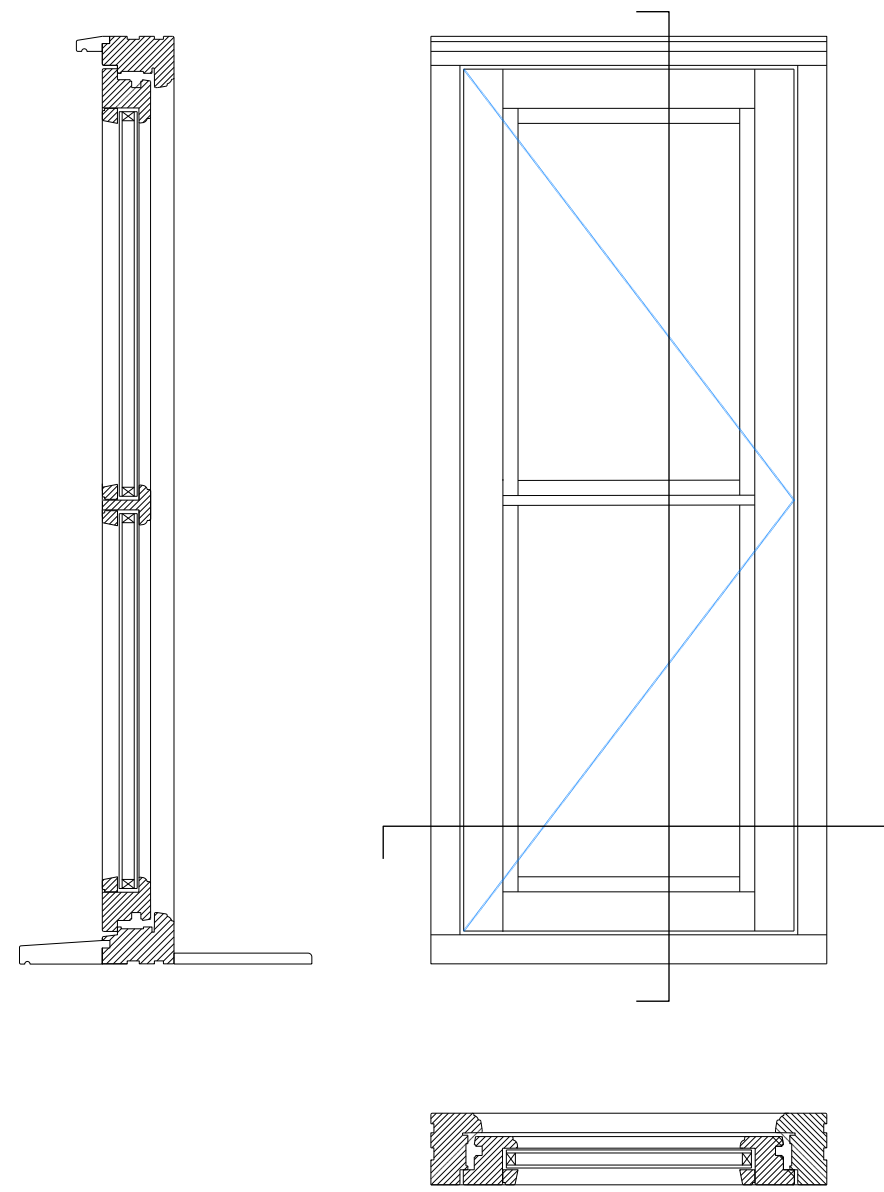


Window Reference:
[EW25] 525x1350
[EW28] 525x1350

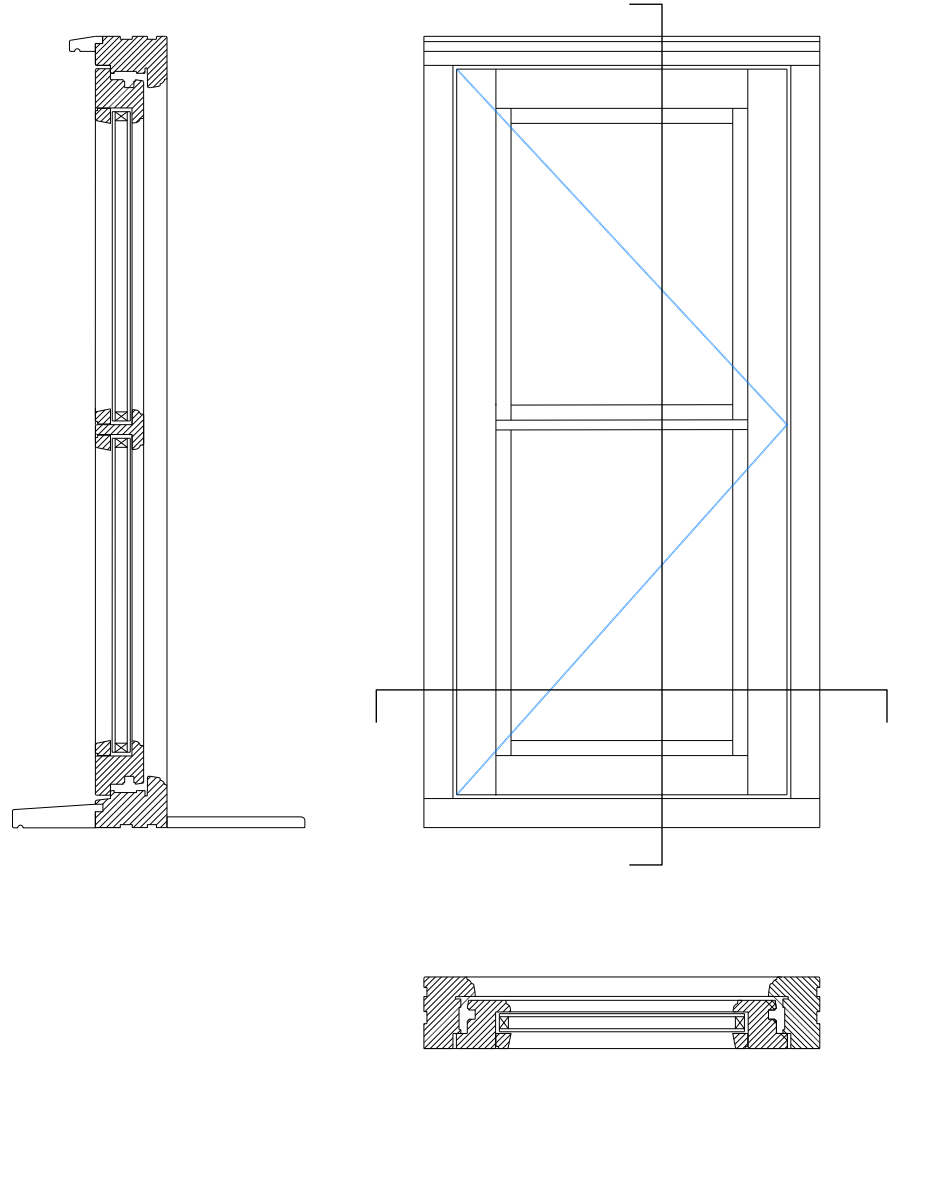

Window Reference:
[EW31] 685x1050
[EW38] 685x1050

Read with drawings; This drawing is to be read in conjunction with drawings 719-AL202, 719-AL203 and detailed window and door drawings 719-AD426 to 719-AD529, together with the window and door schedules, relevant wall details and Building Regulations drawings

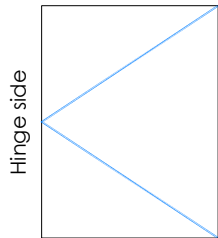

All window and door units are drawn as viewed externally.

REV.#	DATE	NAME	NOTES

Notes:
Do not scale this drawing.
All levels and dimensions are to be checked on site.
This drawing is to be read in conjunction with all relevant consultants drawings and specifications, together with safety plan requirements.
Copyright: This drawing must not be copied, amended nor reproduced without the prior written agreement.

BUILDING SOLUTIONS CONSULTANTS LTD.

23 Tilsen road, Hove, BN3 5QR. Tel: 07934611763

PROJECT Ruckford Staff Housing, Hurstpierpoint College

DRAWING Window Elevations (sheet 1 of 3)

STAGE	Stage 4	JOB NO. :	719
DATE	14/05/2026	REVISION :	-
DWG NO.	AD426	SCALE	1:10@A1
DRAWN	DB		

Do not scale, use figured dimensions only, check dimensions on site, notify BSC of any discrepancies, copyright BSC Ltd