



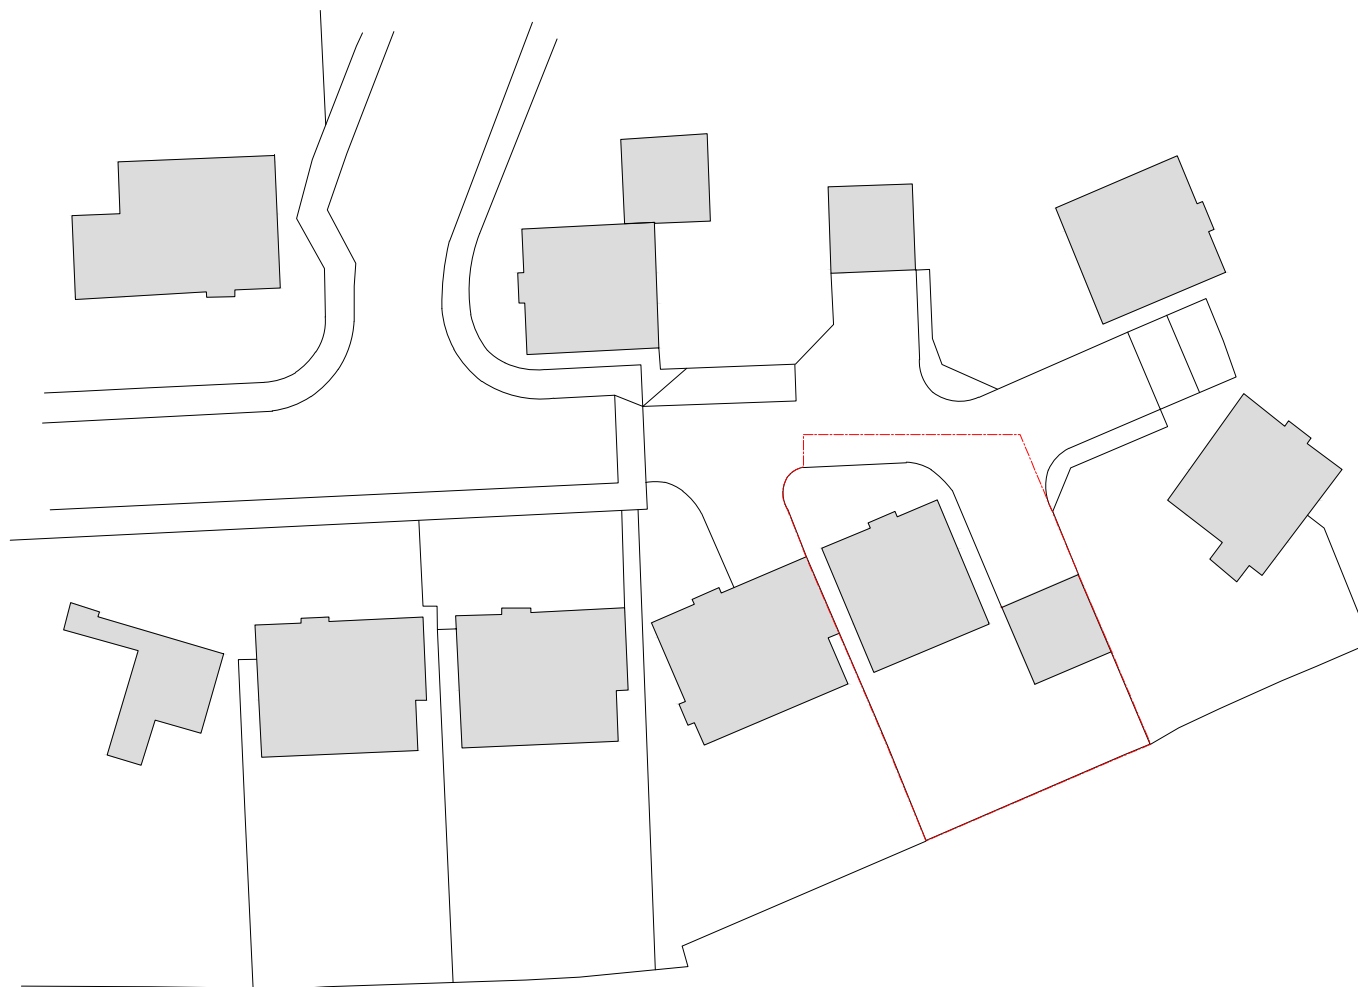

1 EXISTING SITE BLOCK PLAN
SCALE 1:500

0 10m 20m

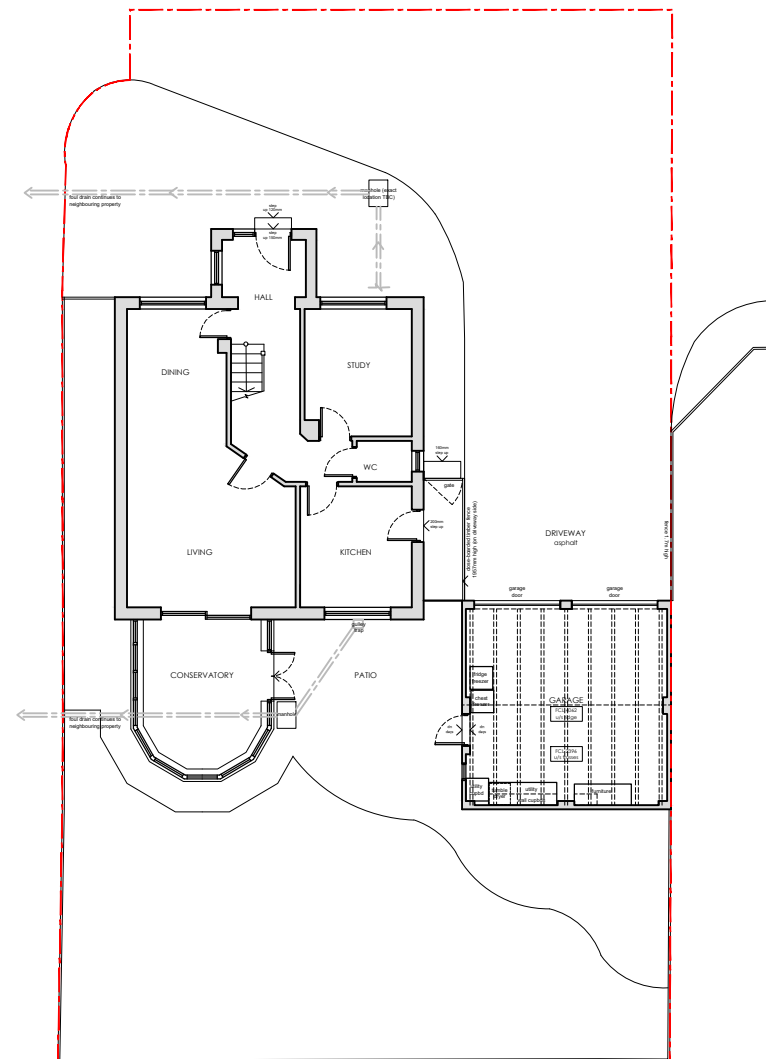

2 EXISTING SITE PLAN
SCALE 1:200

0 5m 10m



EXISTING

REVISIONS

STATUS		PROJECT	
EXISTING		1 DEXTER DRIVE, EAST GRINSTEAD	
		TITLE	
		EXISTING LOCATION PLAN	
SCALE	DATE	DRAWING NUMBER	REV
1:500/1:200	2024.02.28	001	*

VICTORIA MUSTARD ARCHITECT
135 Crawley Down Road, Felbridge, East Grinstead RH19 2PS
Mob 07779 245 093 vicki@victoriarmustardarchitects.com