




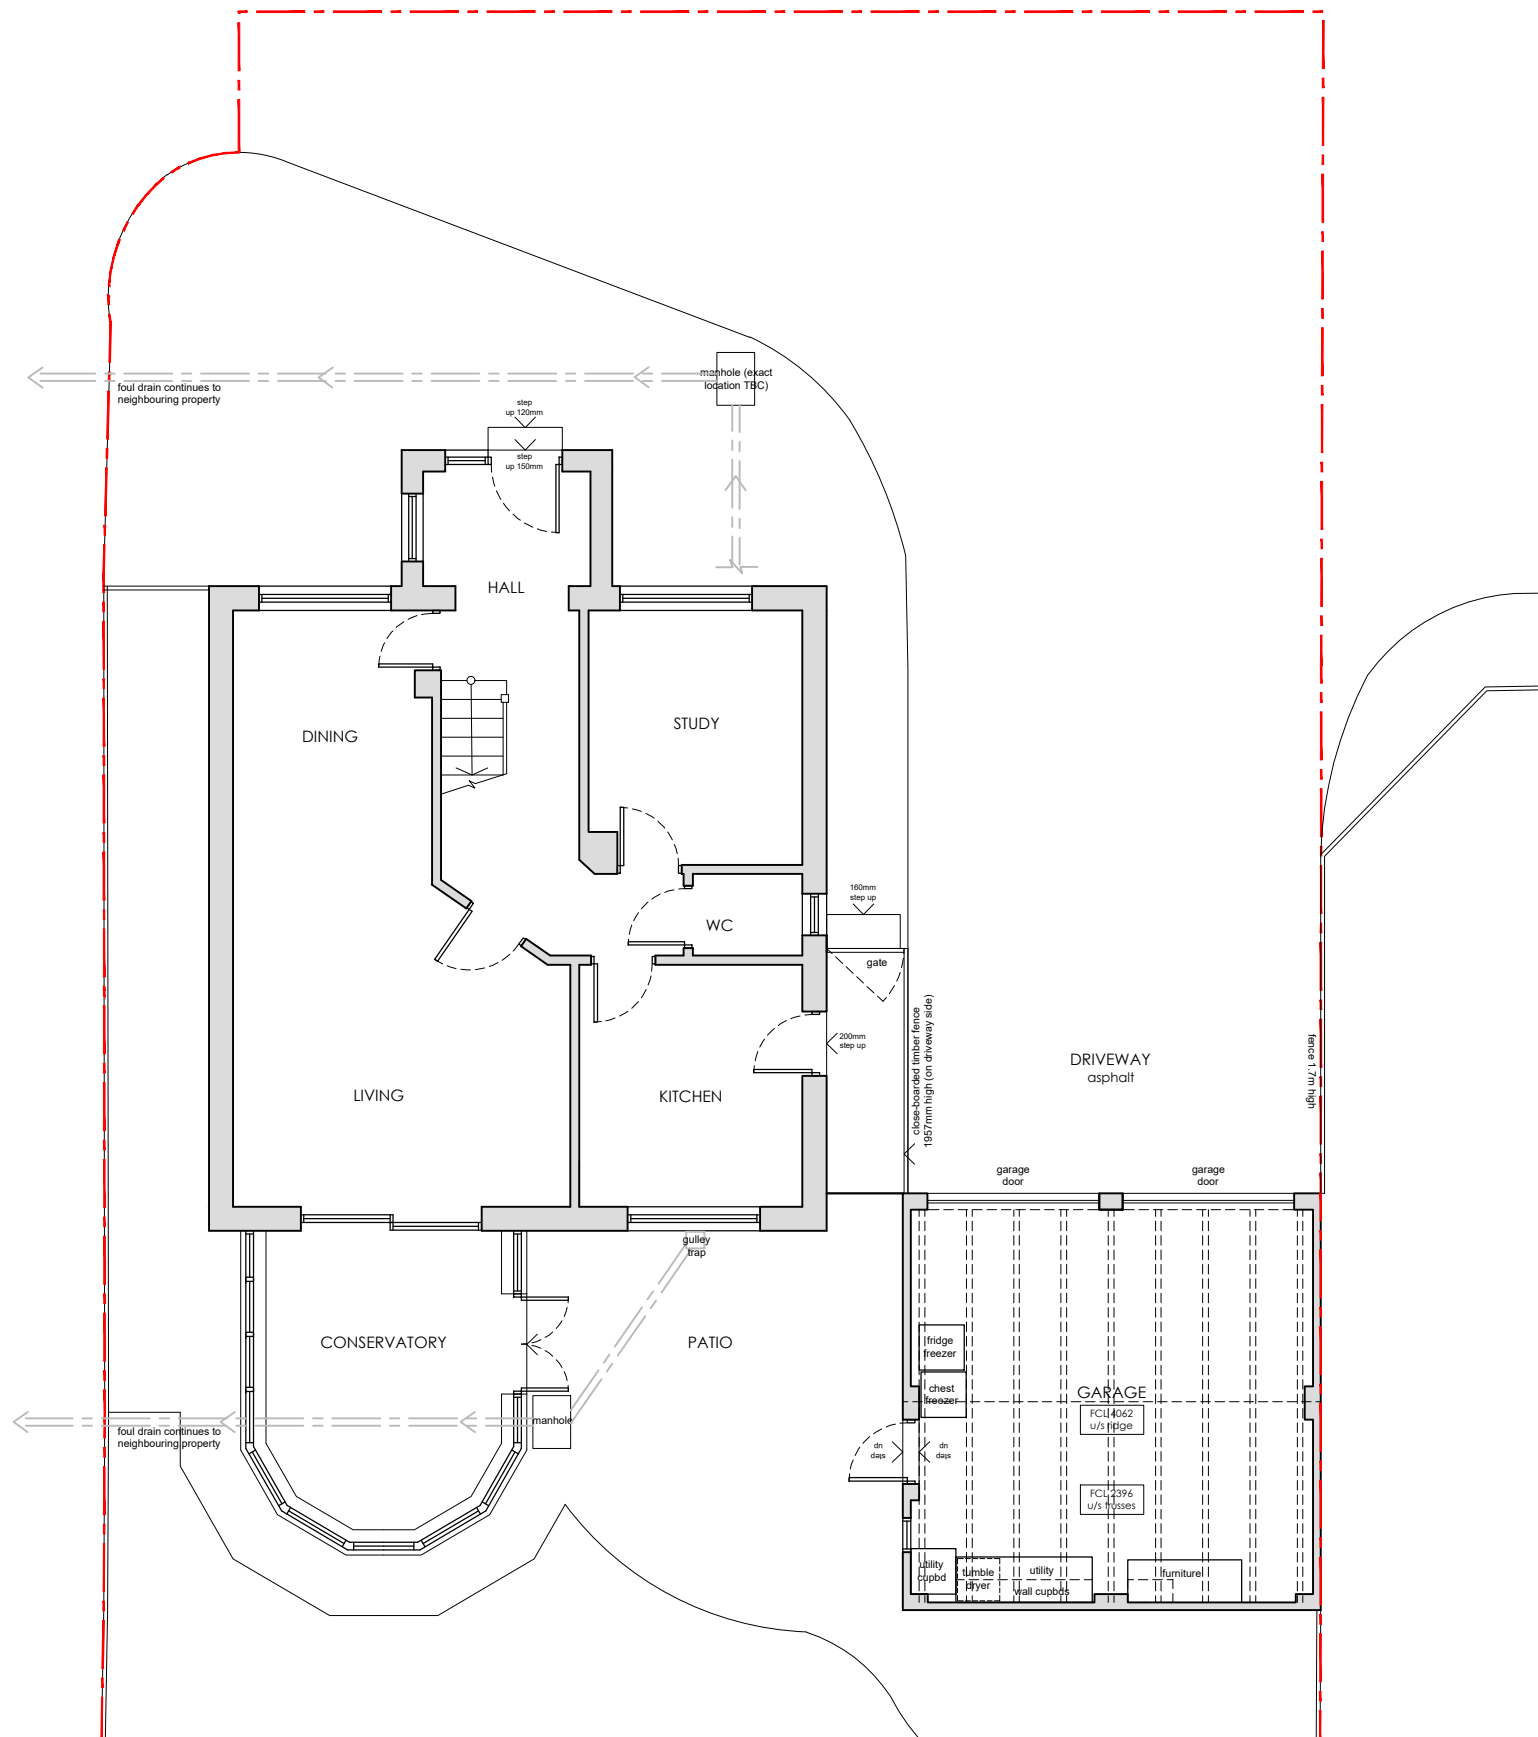

1 EXISTING GROUND FLOOR PLAN
SCALE 1:100

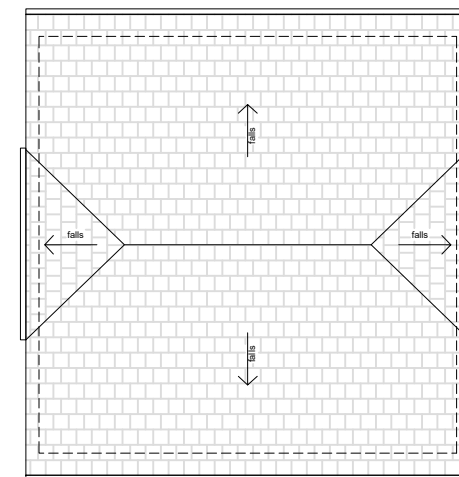

2 EXISTING ROOF PLAN
SCALE 1:100

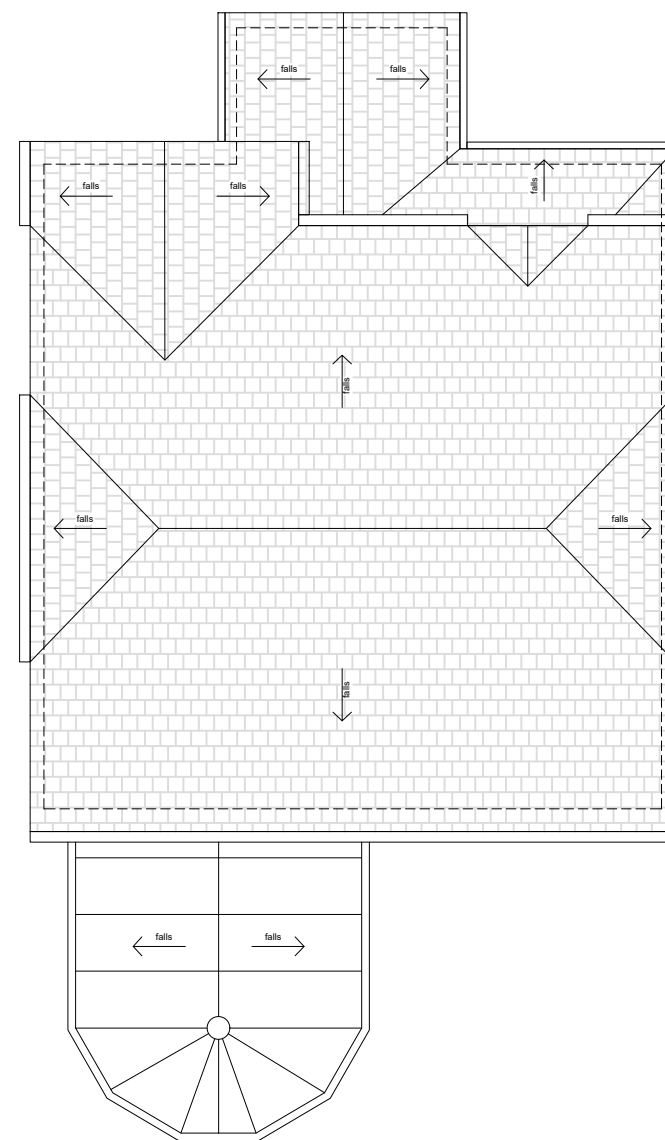

EXISTING

REVISIONS

STATUS		PROJECT	
EXISTING		1 DEXTER DRIVE, EAST GRINSTEAD	
		TITLE	
		EXISTING GROUND & ROOF PLANS	
SCALE	DATE	DRAWING NUMBER	REV
1:100	2024.02.28	002	*

VICTORIA MUSTARD ARCHITECT
135 Crawley Down Road, Felbridge, East Grinstead RH19 2PS
Mob 07779 245 093 vicki@victoriarmustardarchitects.com