





1 PROPOSED FRONT ELEVATION OF NEW PORCH
SCALE 1:100

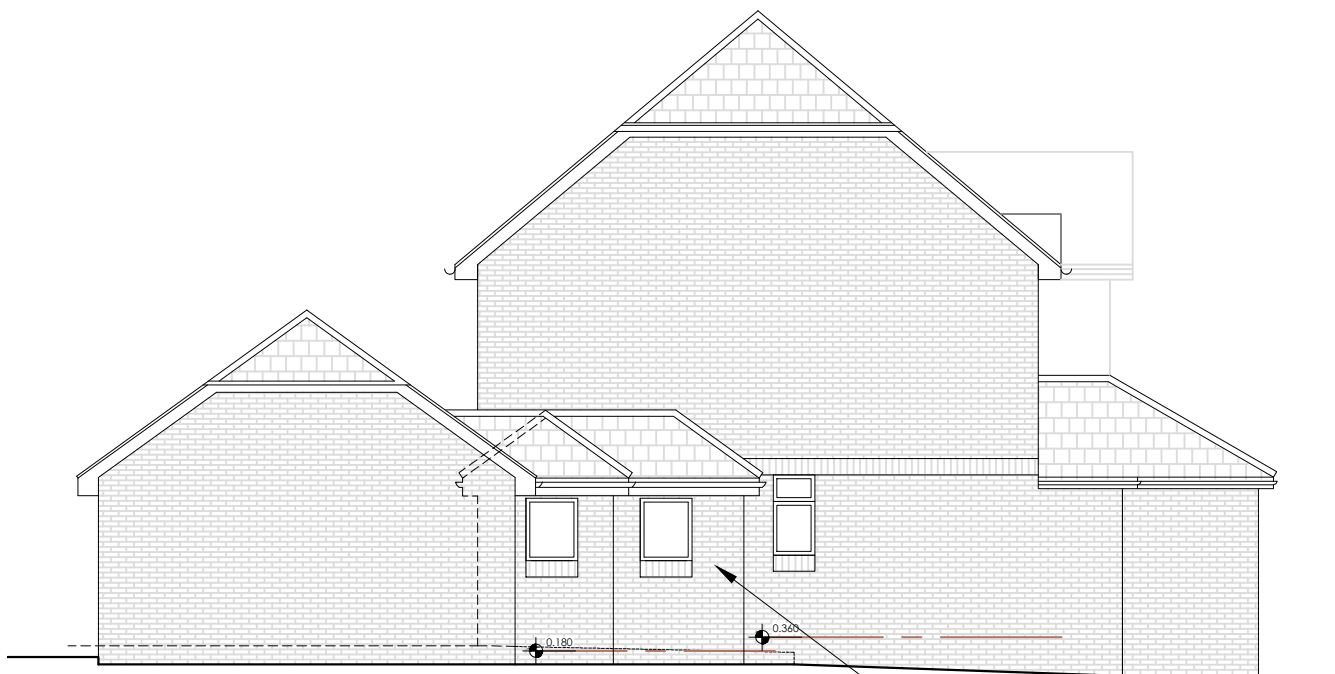

2 PROPOSED SIDE ELEVATION OF NEW PORCH
SCALE 1:100



3 PROPOSED REAR ELEVATION OF NEW PORCH
SCALE 1:100

 

REVISIONS

STATUS		PROJECT	
PROPOSED		1 DEXTER DRIVE, EAST GRINSTEAD	
		TITLE	
		PROPOSED ELEVATIONS OF NEW PORCH	
SCALE	DATE	DRAWING NUMBER	REV
1:100	2026.03.31	202	*

VICTORIA MUSTARD ARCHITECT
135 Crawley Down Road, Felbridge, East Grinstead RH19 2PS
Mob 07779 245 093 vicki@victoriarmustardarchitects.com