


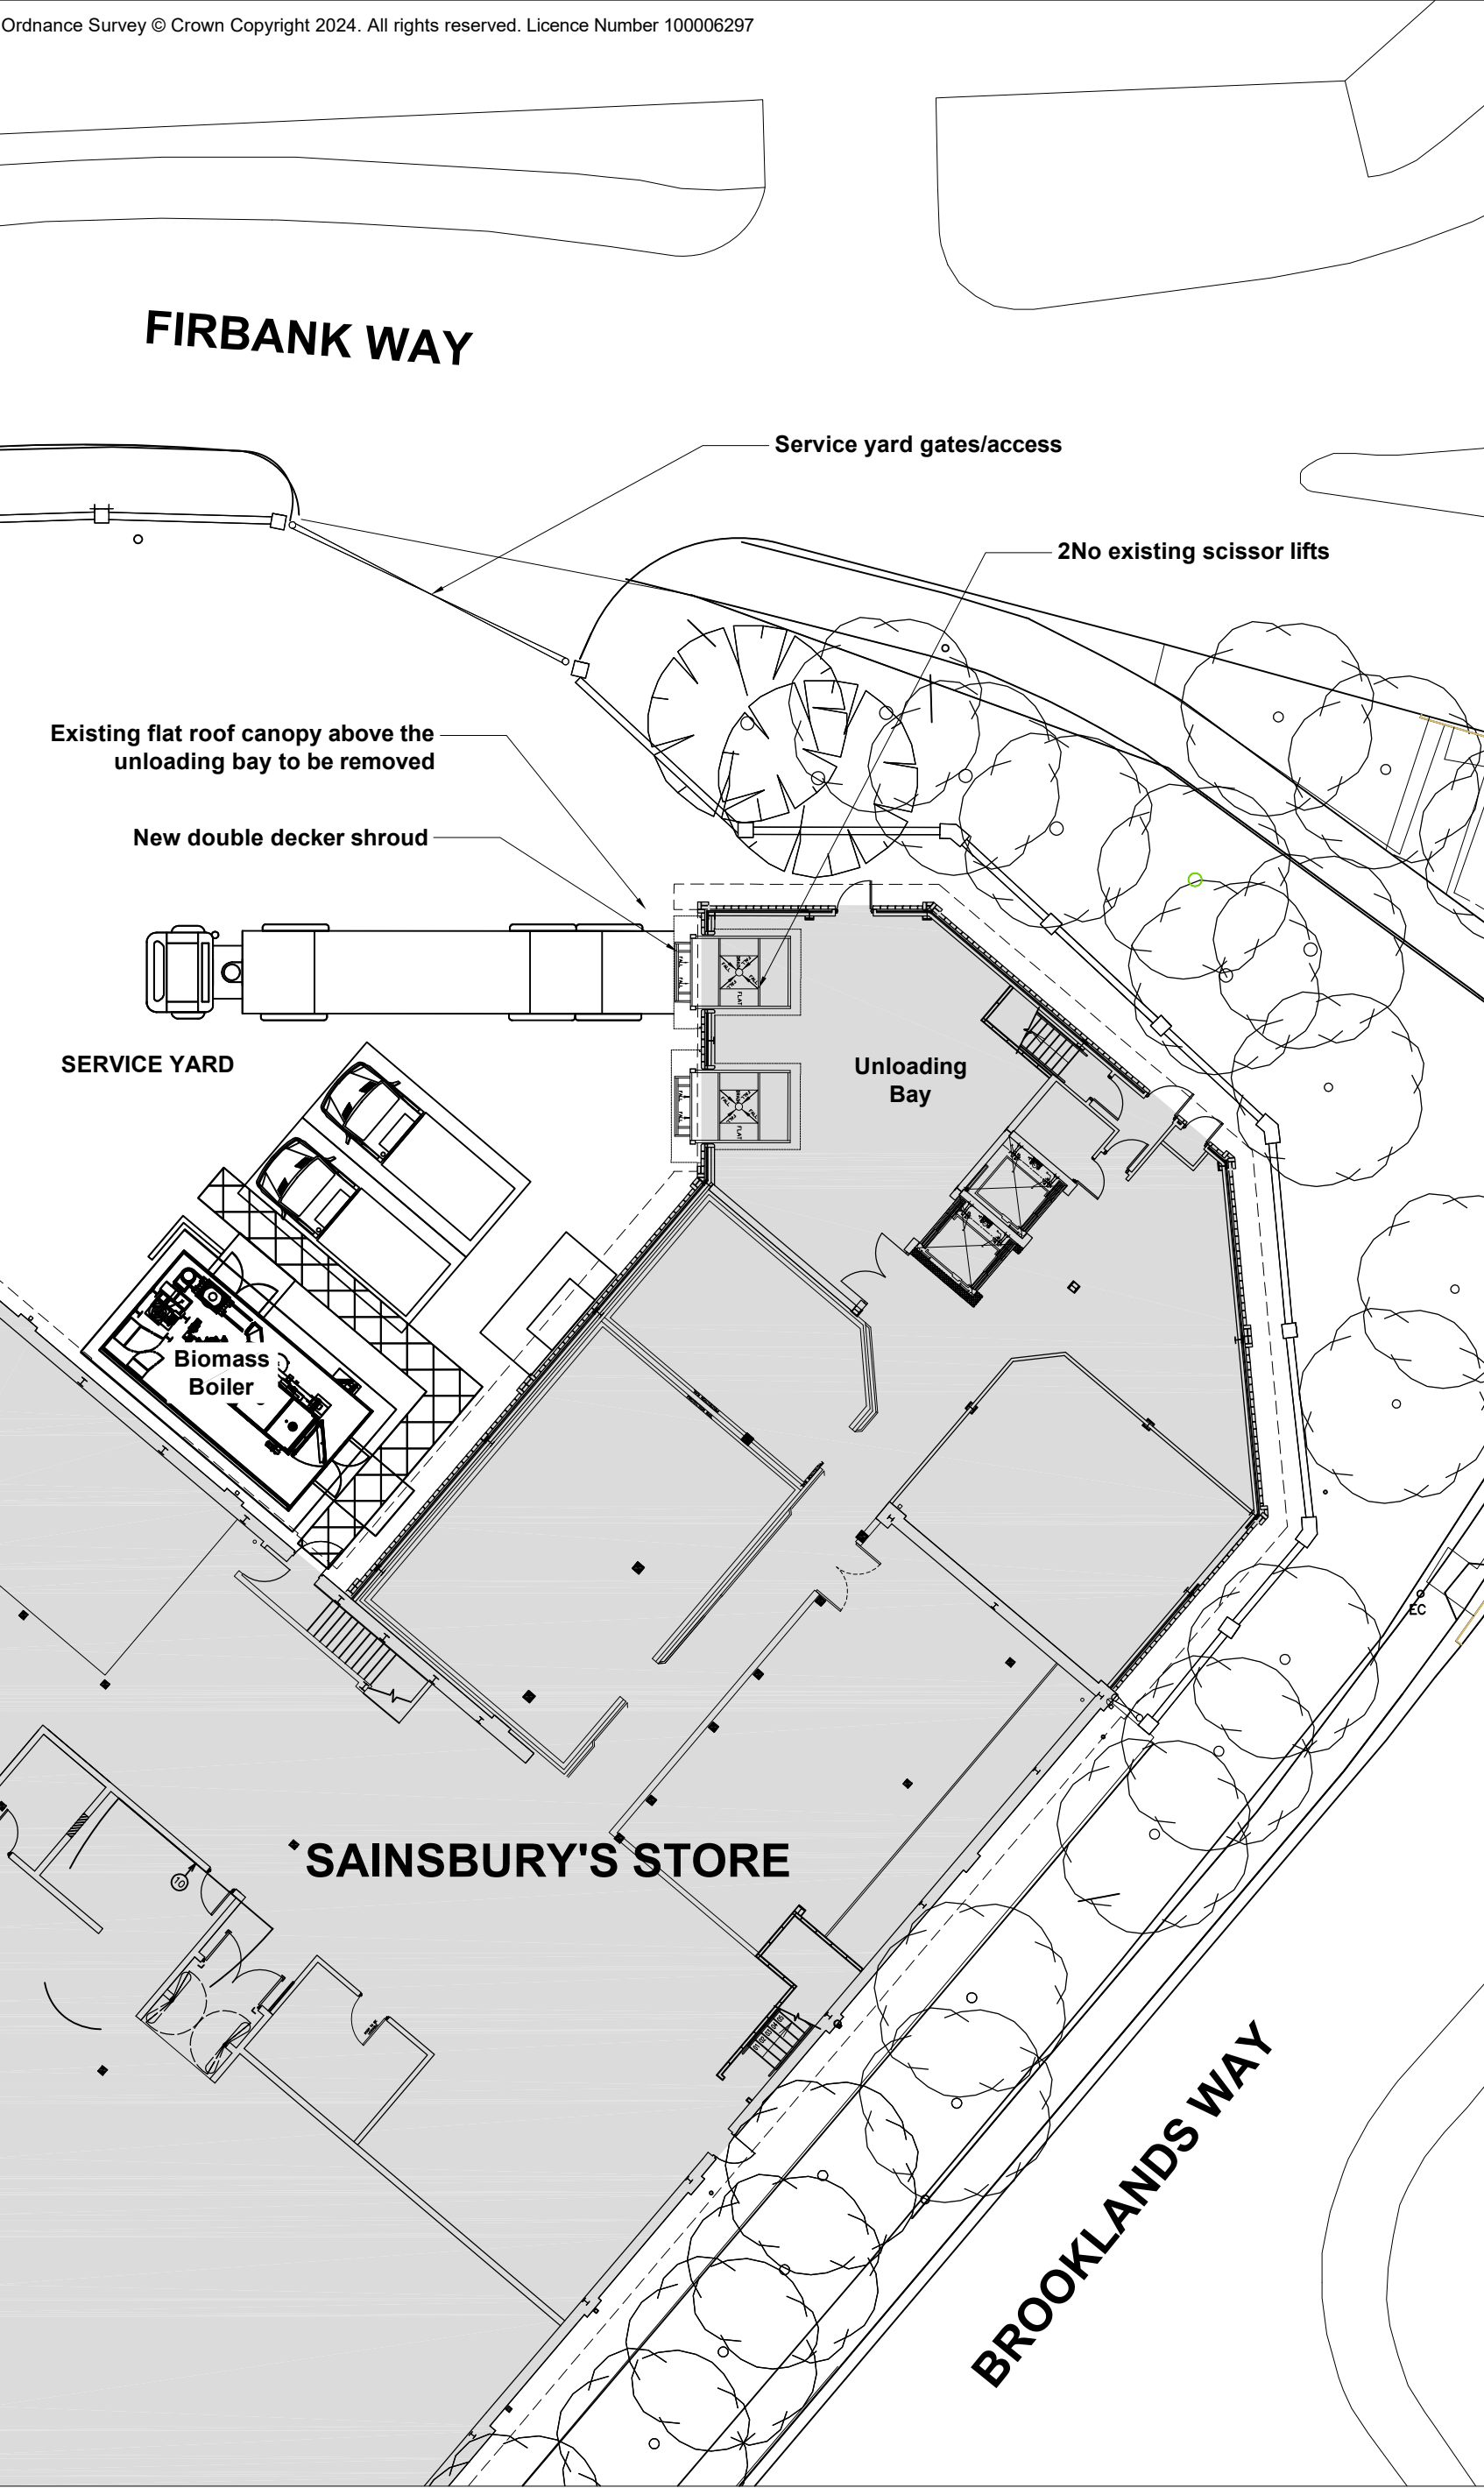


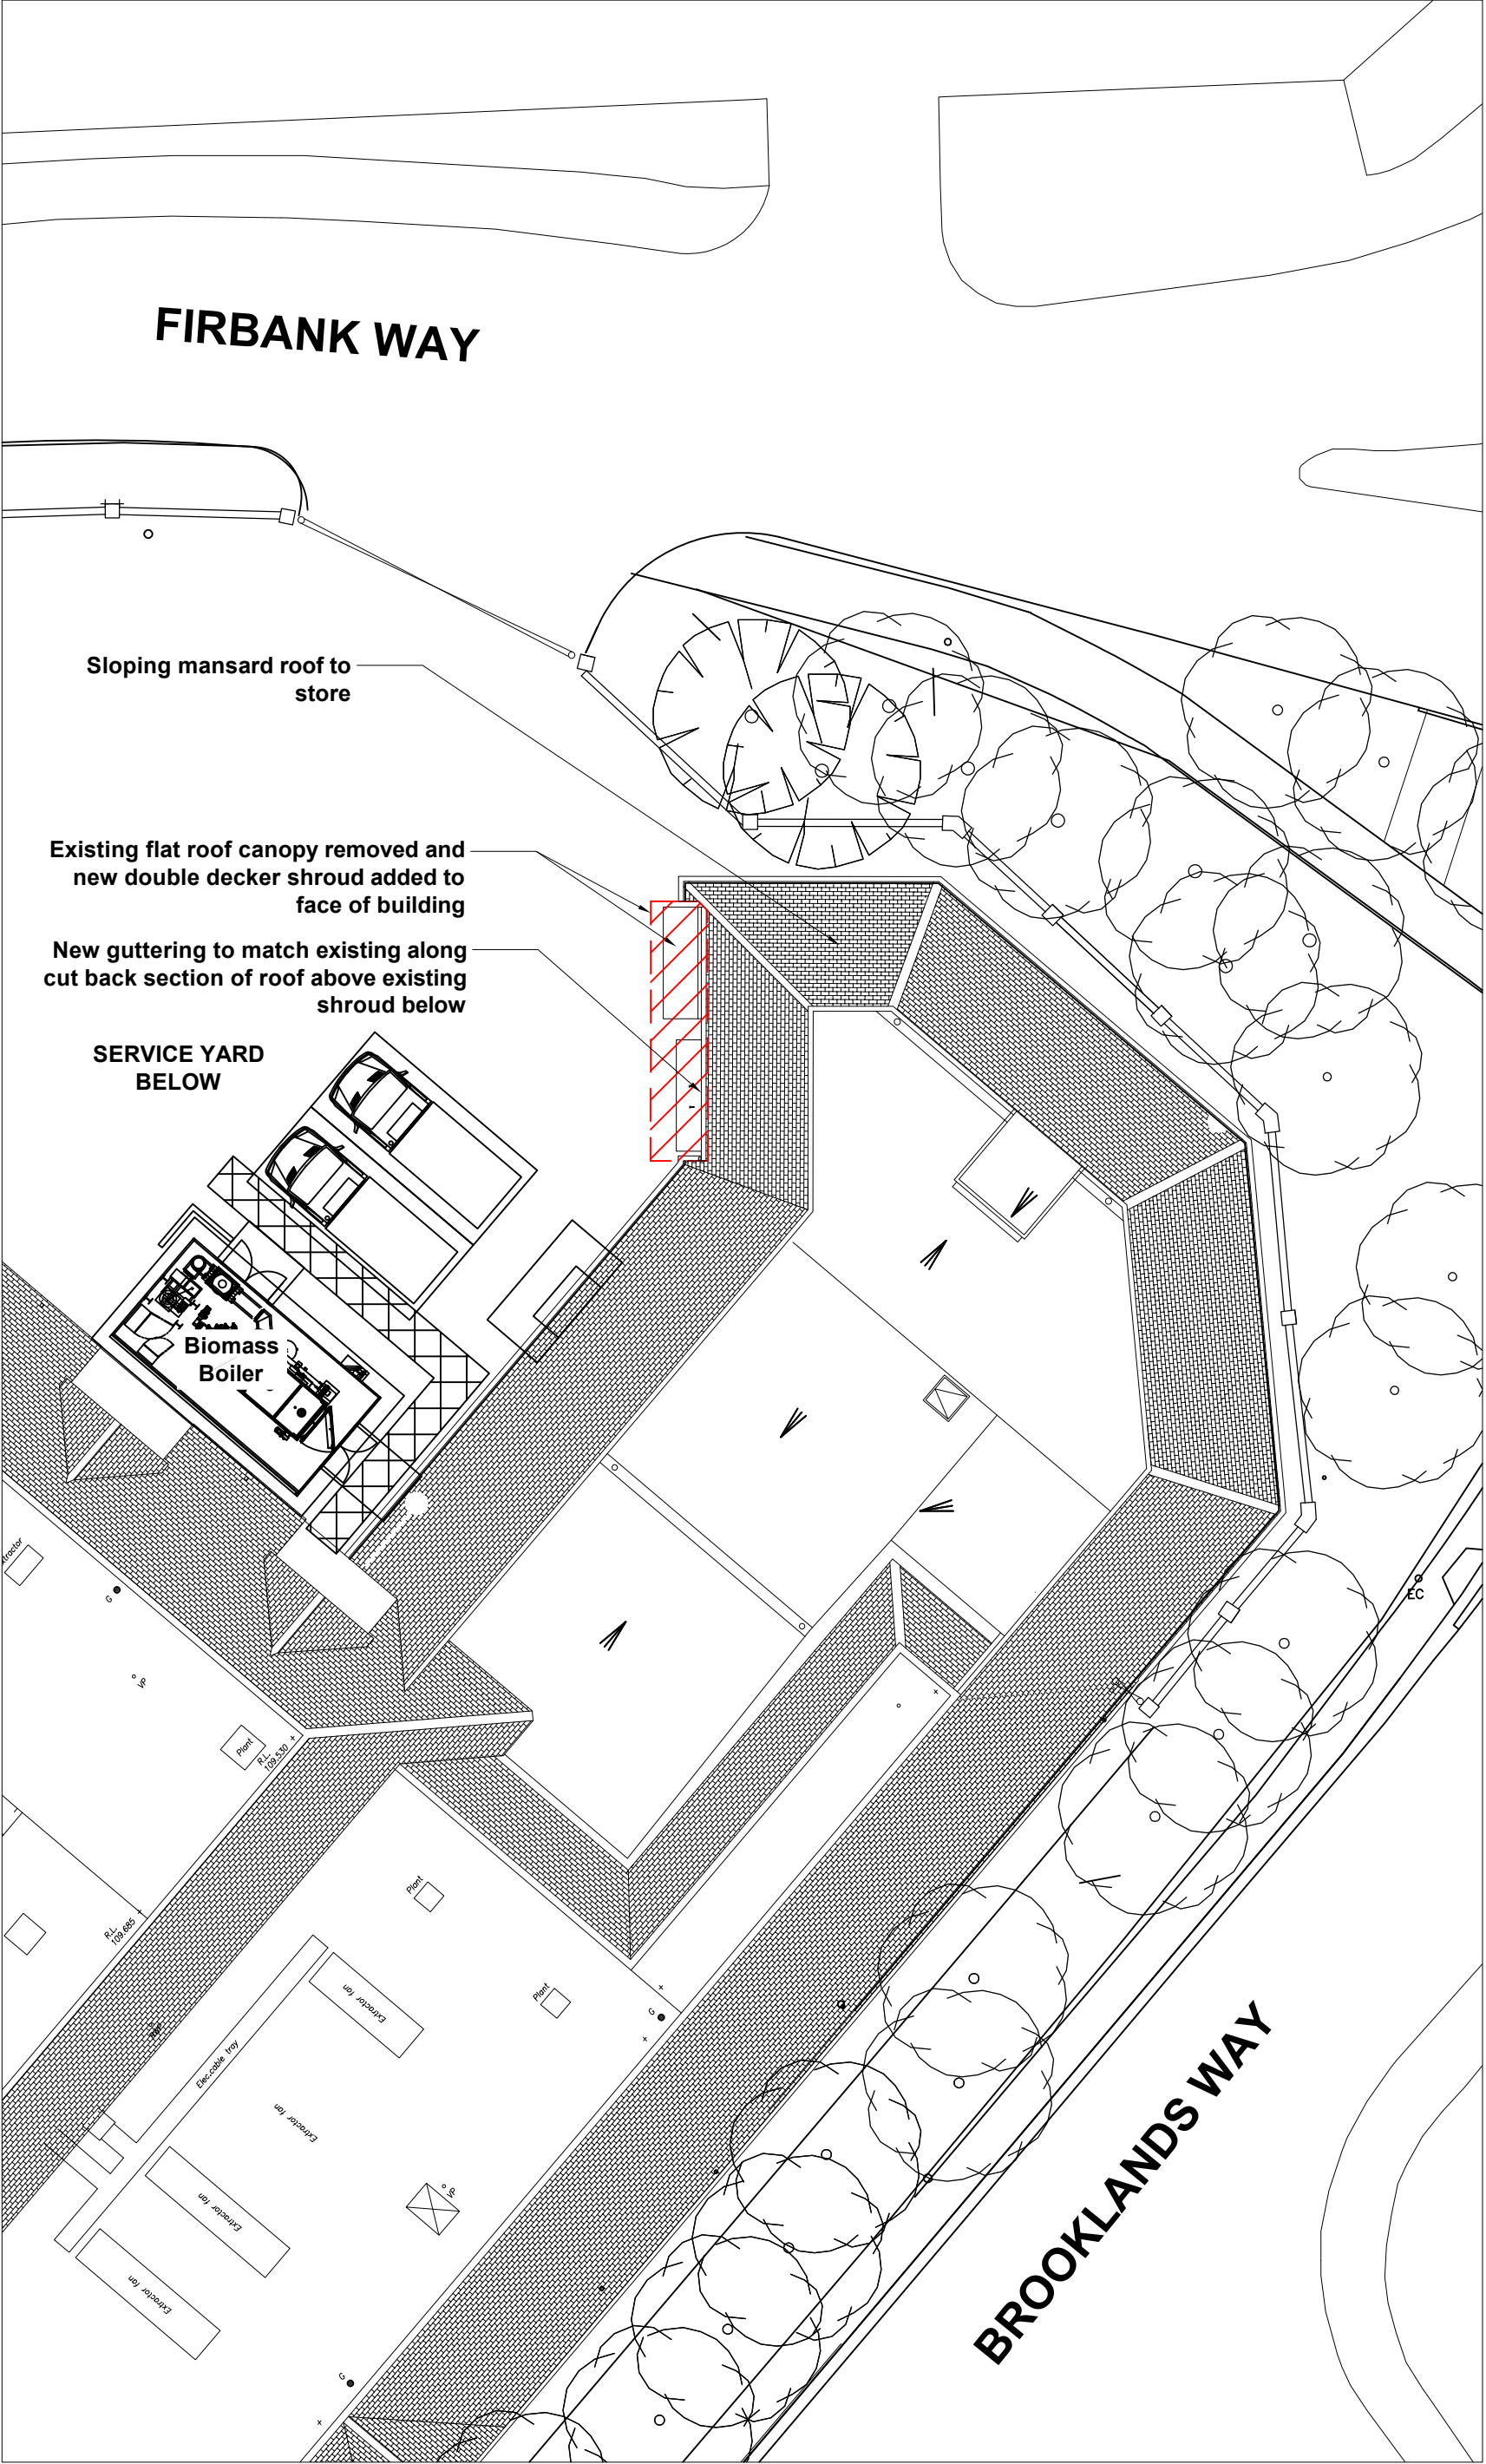

PROPOSED SERVICE YARD PLAN EXTRACT - 1:200 @ A2

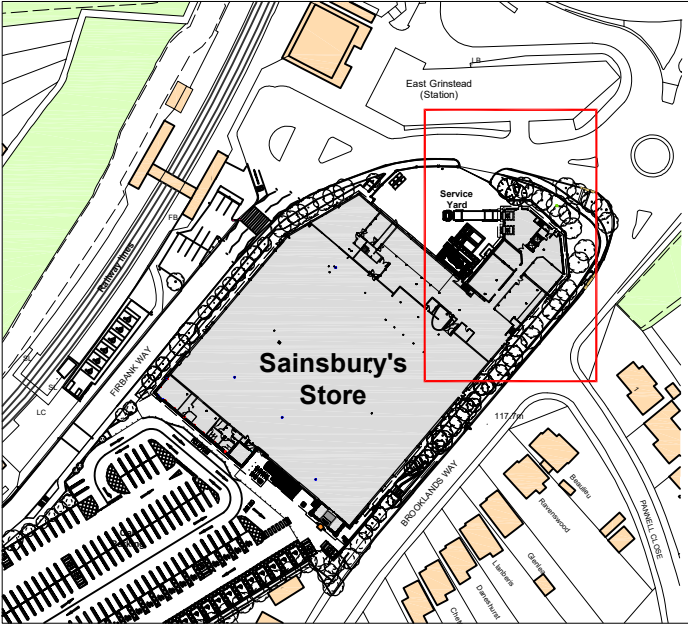

PROPOSED SERVICE ROOF PLAN EXTRACT - 1:200 @ A2

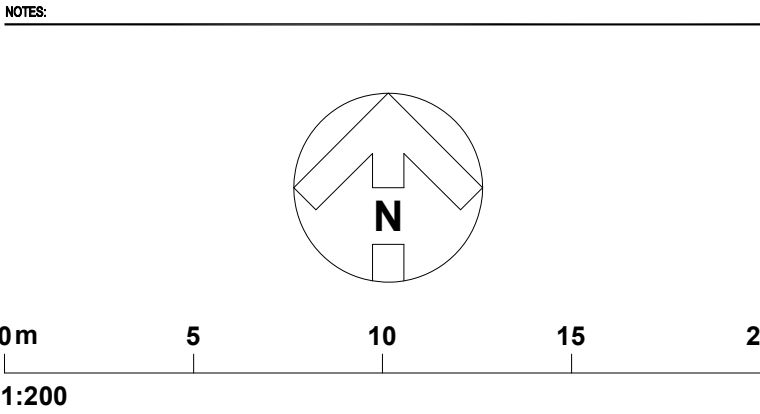

KEY PLAN - NTS

REVISION: 1 BY: PC CHECKED: DATE: 08/10/2025
Initial issue

STATUS

A3 | PLANNING

CLIENT

Sainsbury's

PROJECT
EAST GRINSTEAD
UNLOADING BAY CANOPY
AMENDMENTS

TITLE
PROPOSED
SERVICE YARD / ROOF PLAN
EXTRACT

Hadfield Cawkwell Davidson

Broomgrove Lodge, 13 Broomgrove Rd, Sheffield, S10 2LZ T 0114 266 8181 www.hcd.co.uk

HCD PROJECT NO. 2023-016	SCALE 1:200 @ A2	REV. 1
ASSET_ID_PROGRAMME CODE AS-2059_XXXX	ORIGINATOR HCD	DIVISION Z07
LEVEL 00	TYPE - ROLE - NUMBER SK-A-9872	