


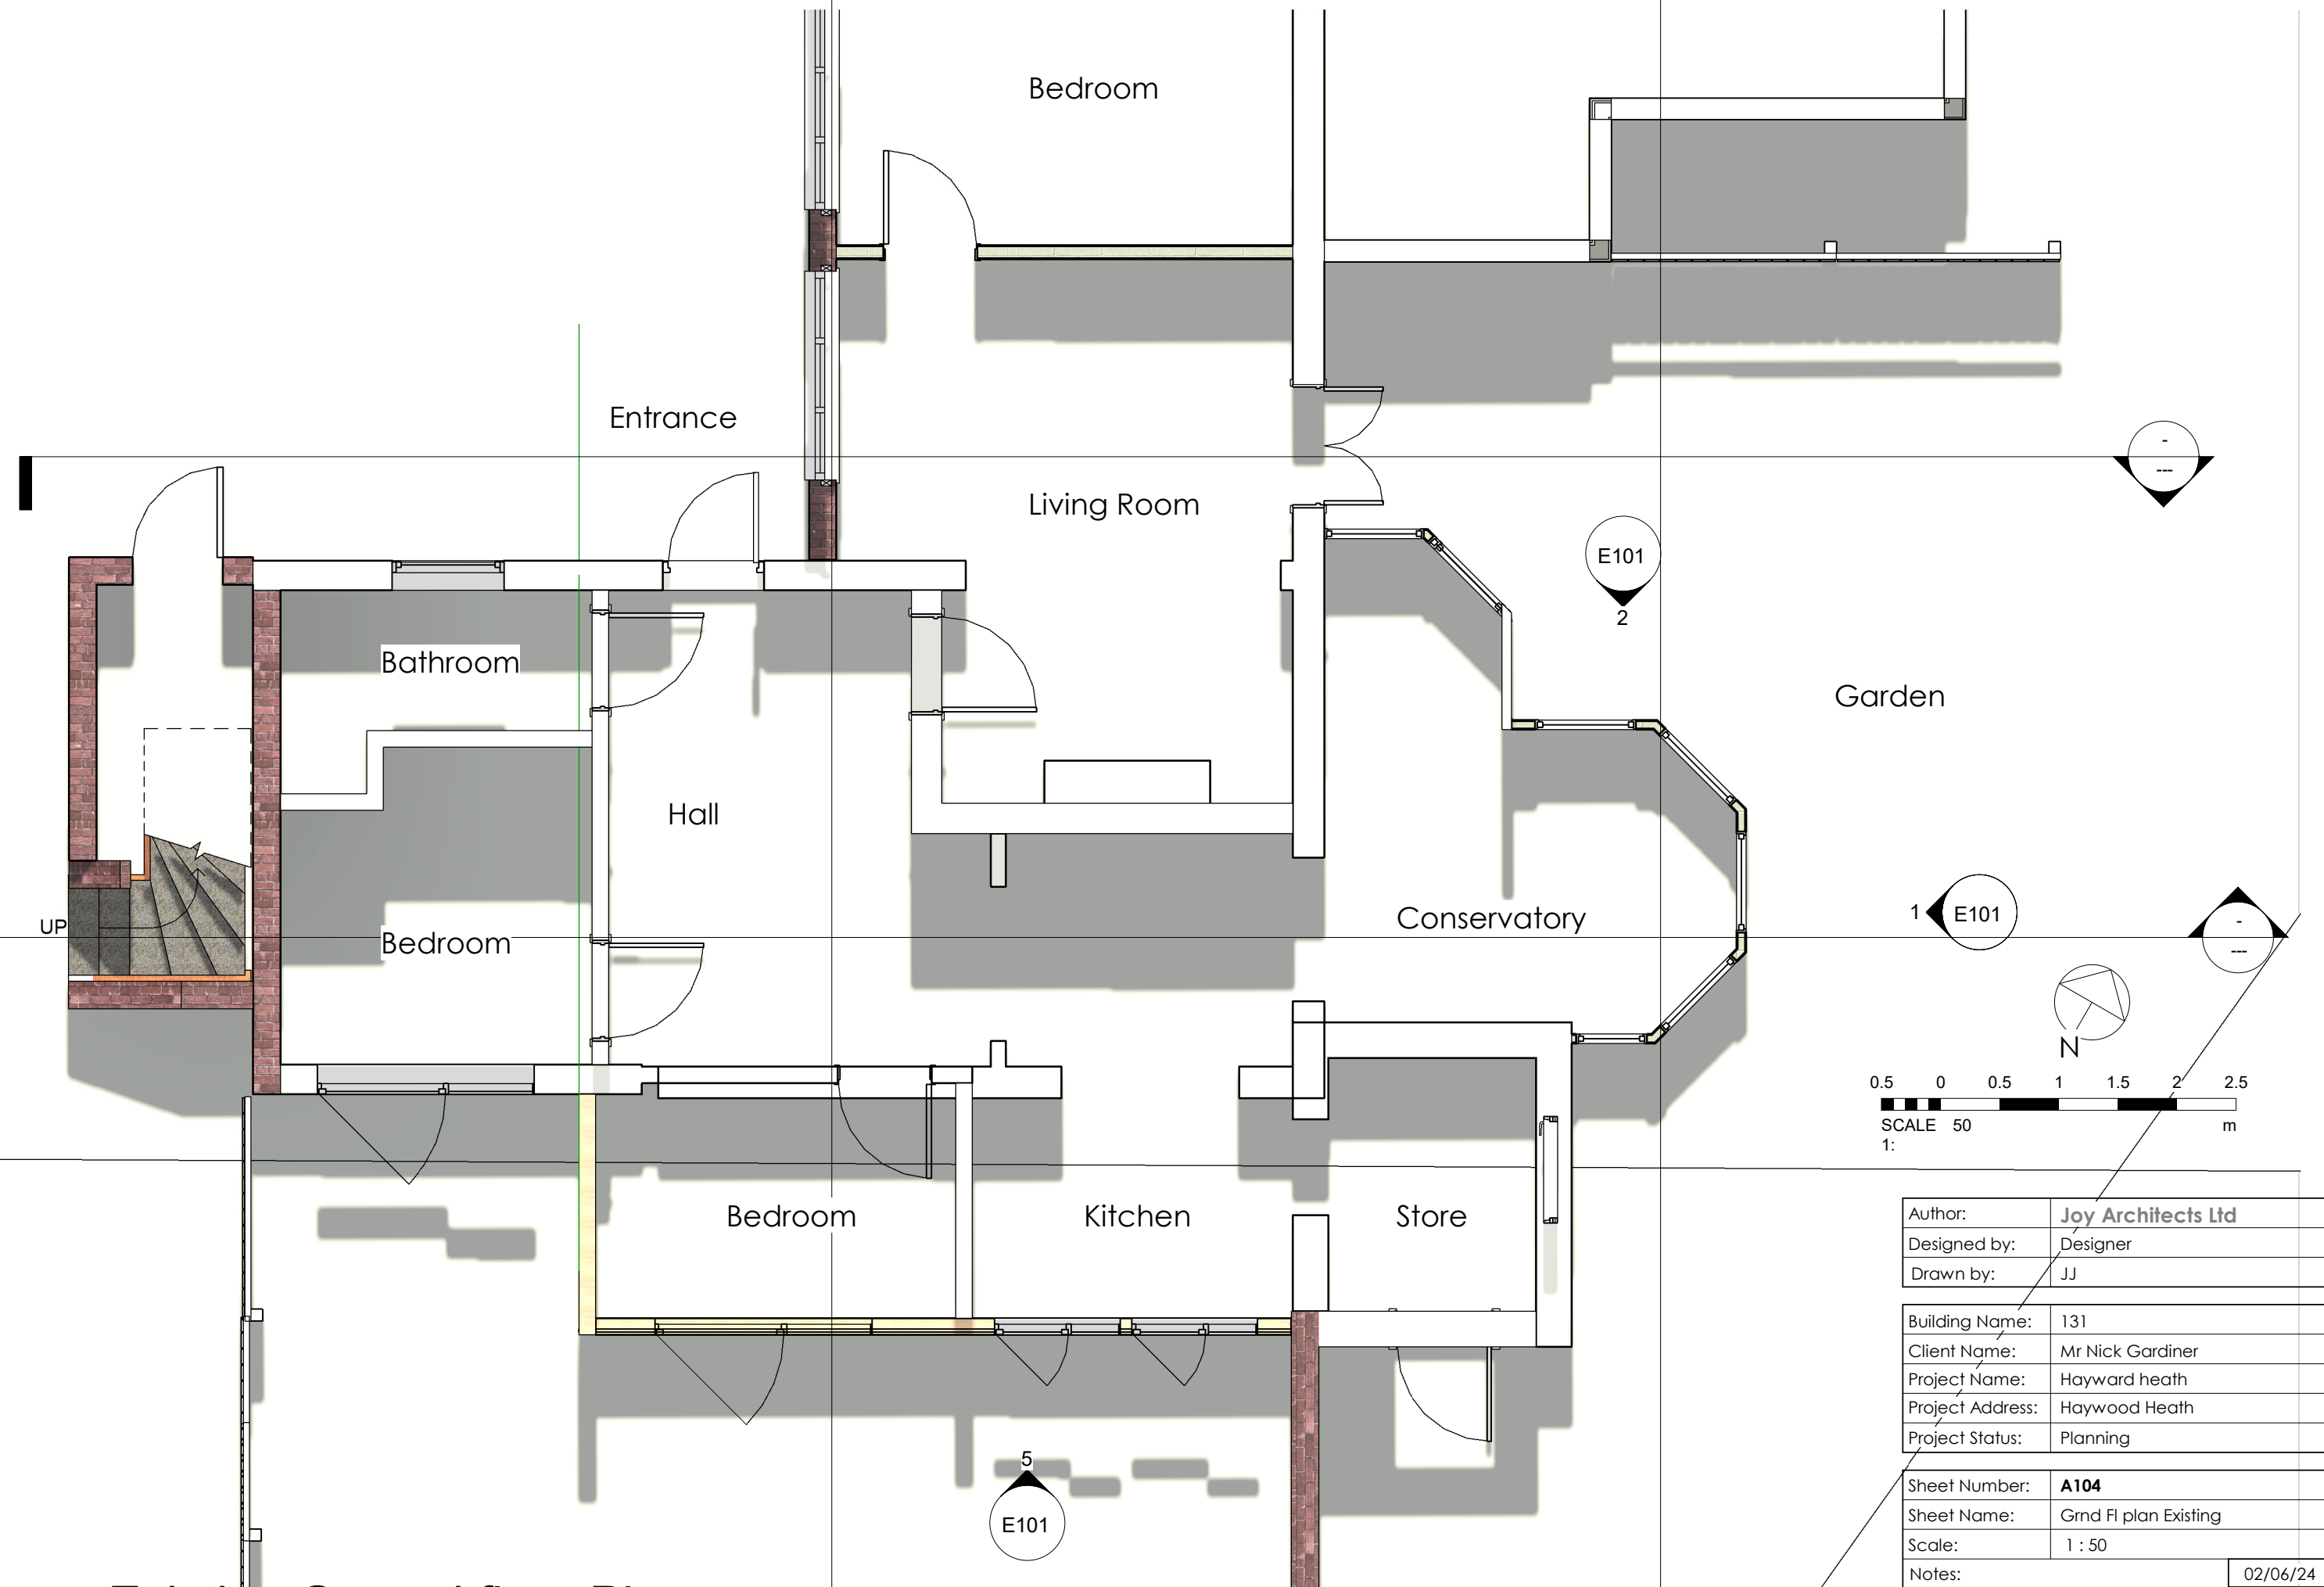

2 Existing Ground floor Plan
1 : 50

Author:	Joy Architects Ltd
Designed by:	Designer
Drawn by:	JJ
Building Name:	131
Client Name:	Mr Nick Gardiner
Project Name:	Hayward heath
Project Address:	Haywood Heath
Project Status:	Planning
Sheet Number:	A104
Sheet Name:	Grnd Fl plan Existing
Scale:	1 : 50
Notes:	02/06/24