


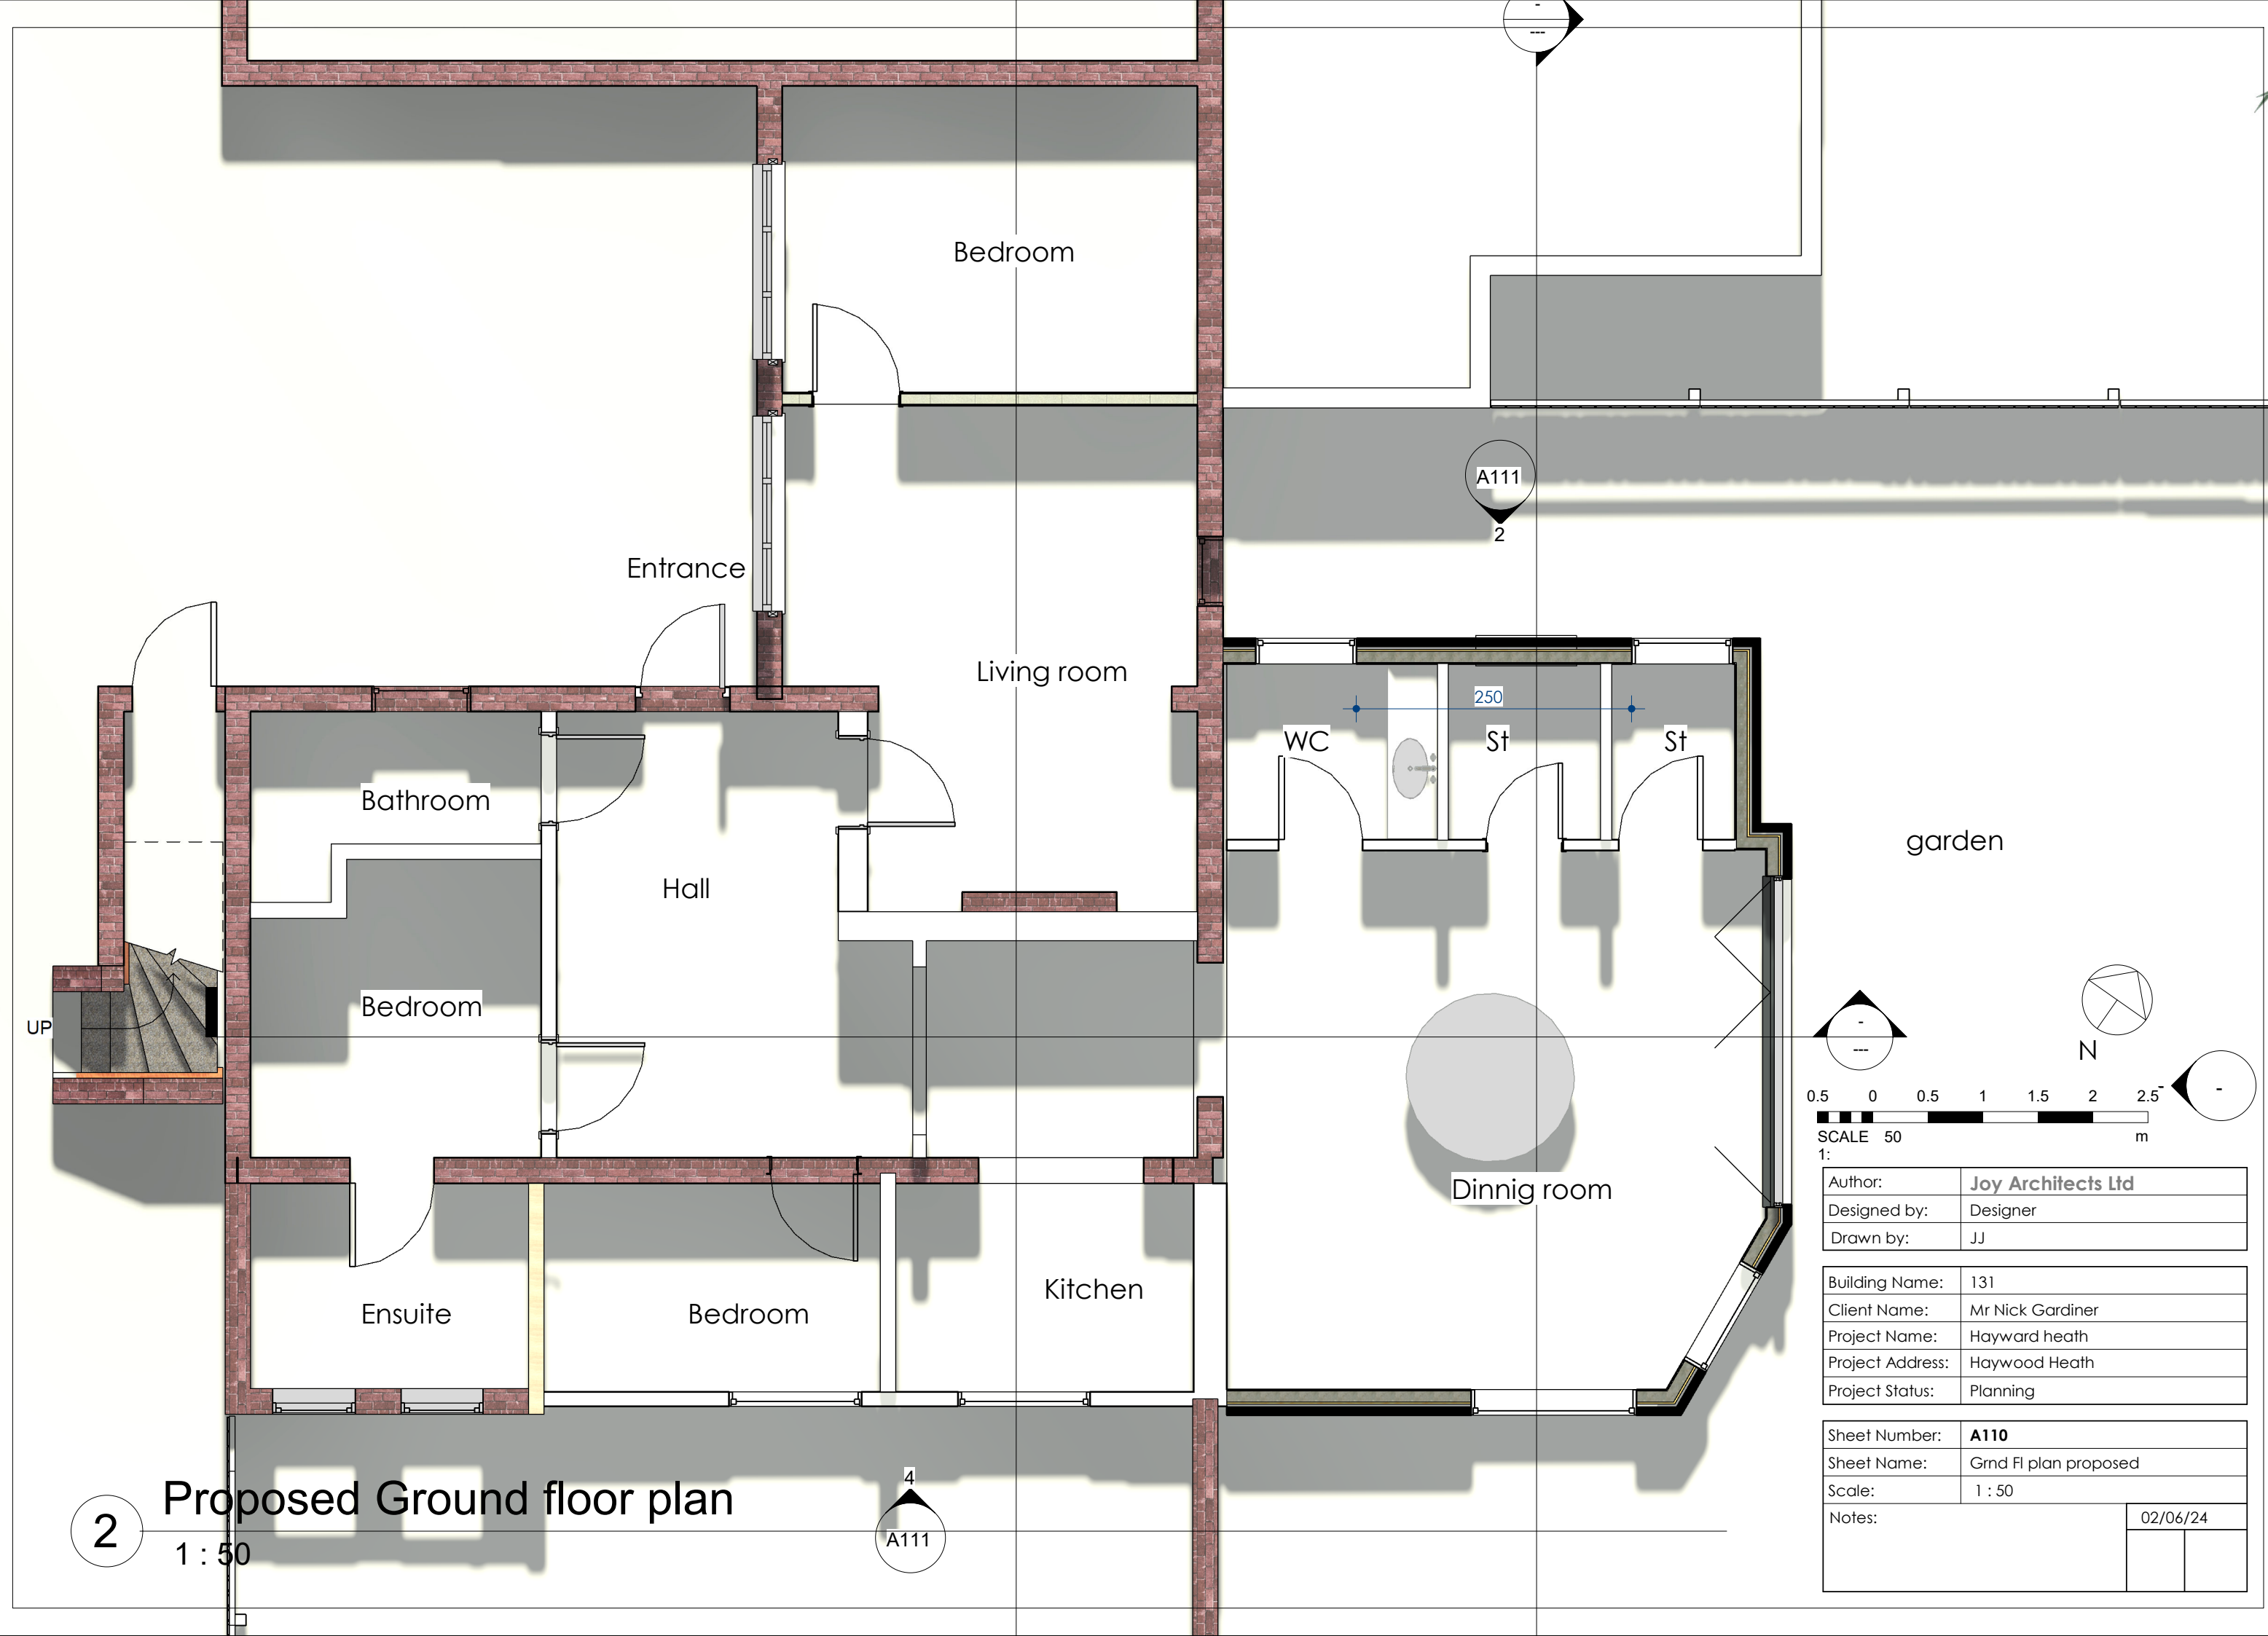

Bedroom

Entrance

Living room

Bathroom

Hall

Bedroom

Ensuite

Bedroom

Kitchen

WC

250

St

St

Dinnig room


garden

Proposed Ground floor plan

2

1 : 50

A111

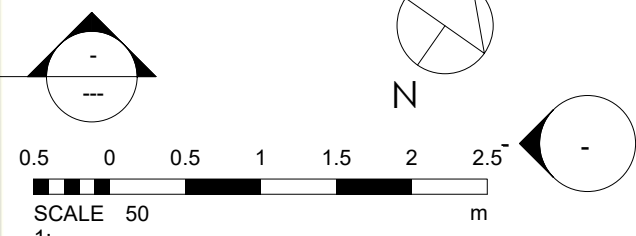

Author:	Joy Architects Ltd
Designed by:	Designer
Drawn by:	JJ

Building Name:	131
Client Name:	Mr Nick Gardiner
Project Name:	Hayward heath
Project Address:	Haywood Heath
Project Status:	Planning

Sheet Number:	A110
Sheet Name:	Grnd Fl plan proposed
Scale:	1 : 50
Notes:	02/06/24