


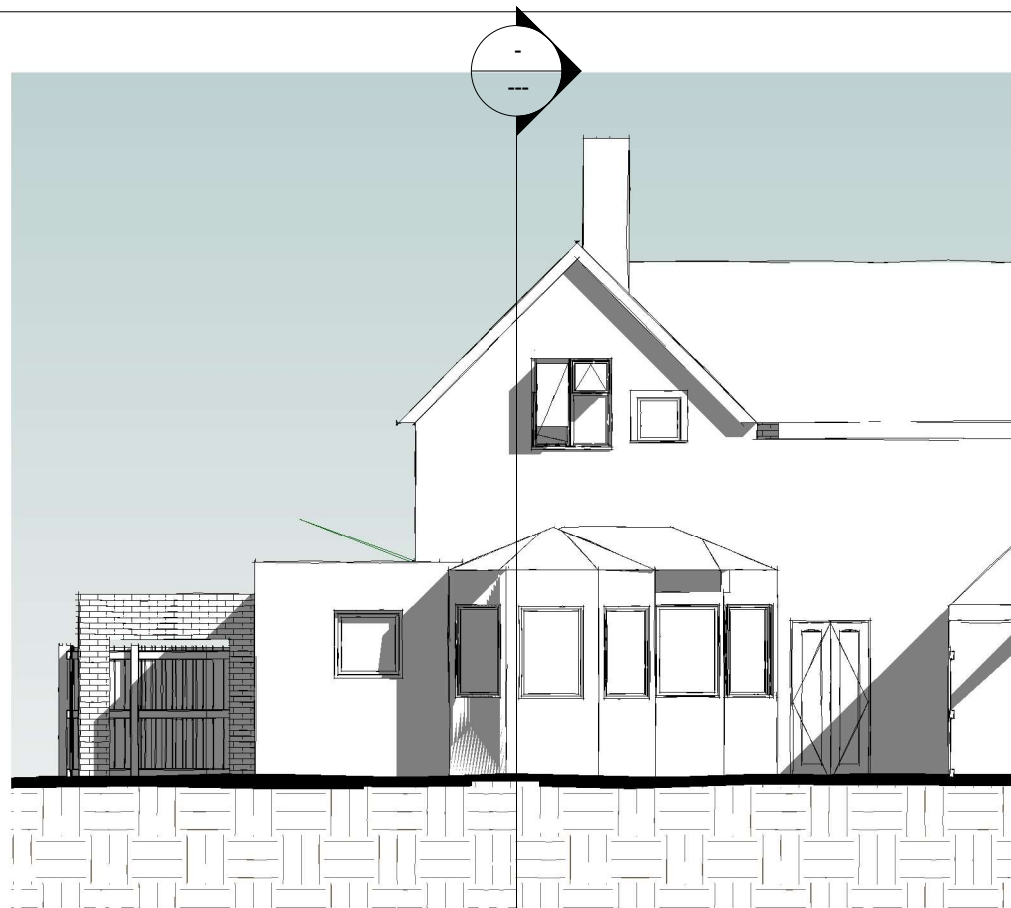


1 Existing NE Elevation reva
1 : 100




Existing SW front elevation

4 1 - a
1 : 100

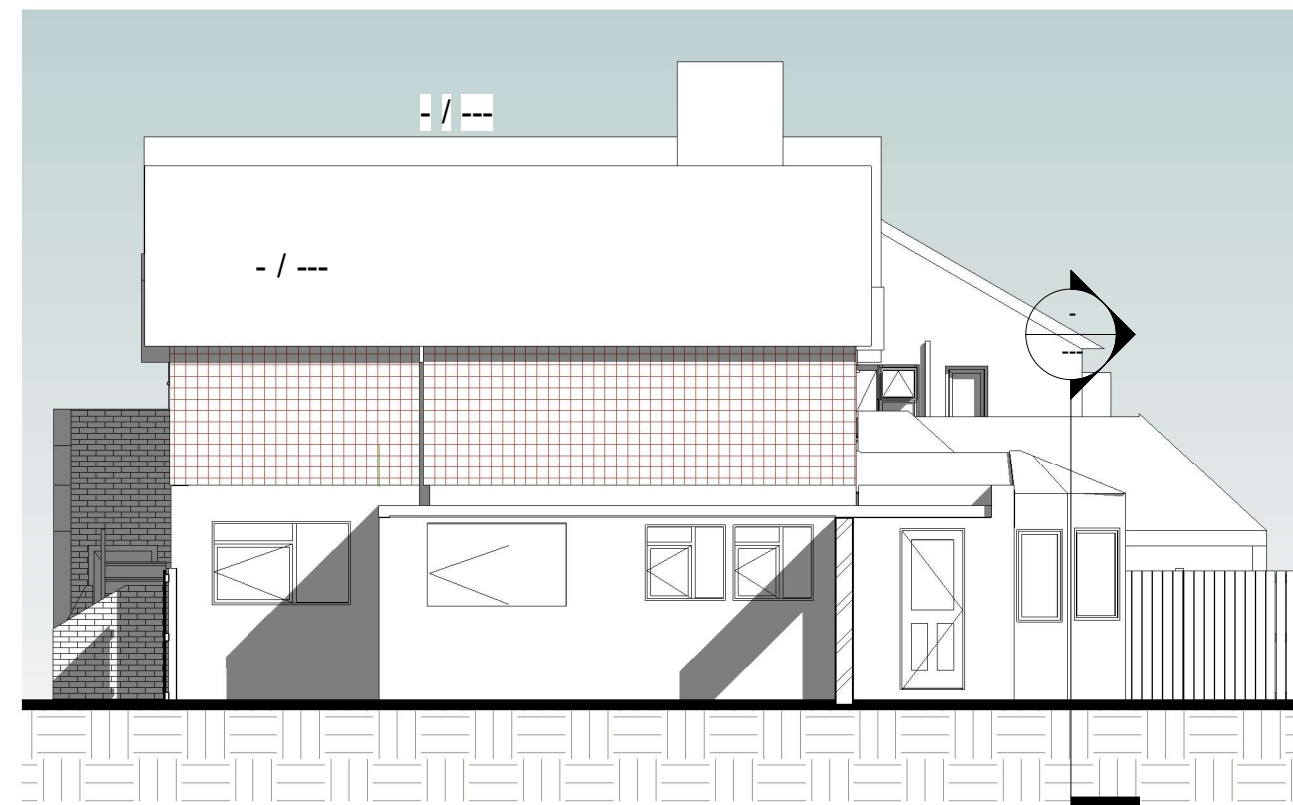

Existing SE Side Elevation 5

5 - a
1 : 100

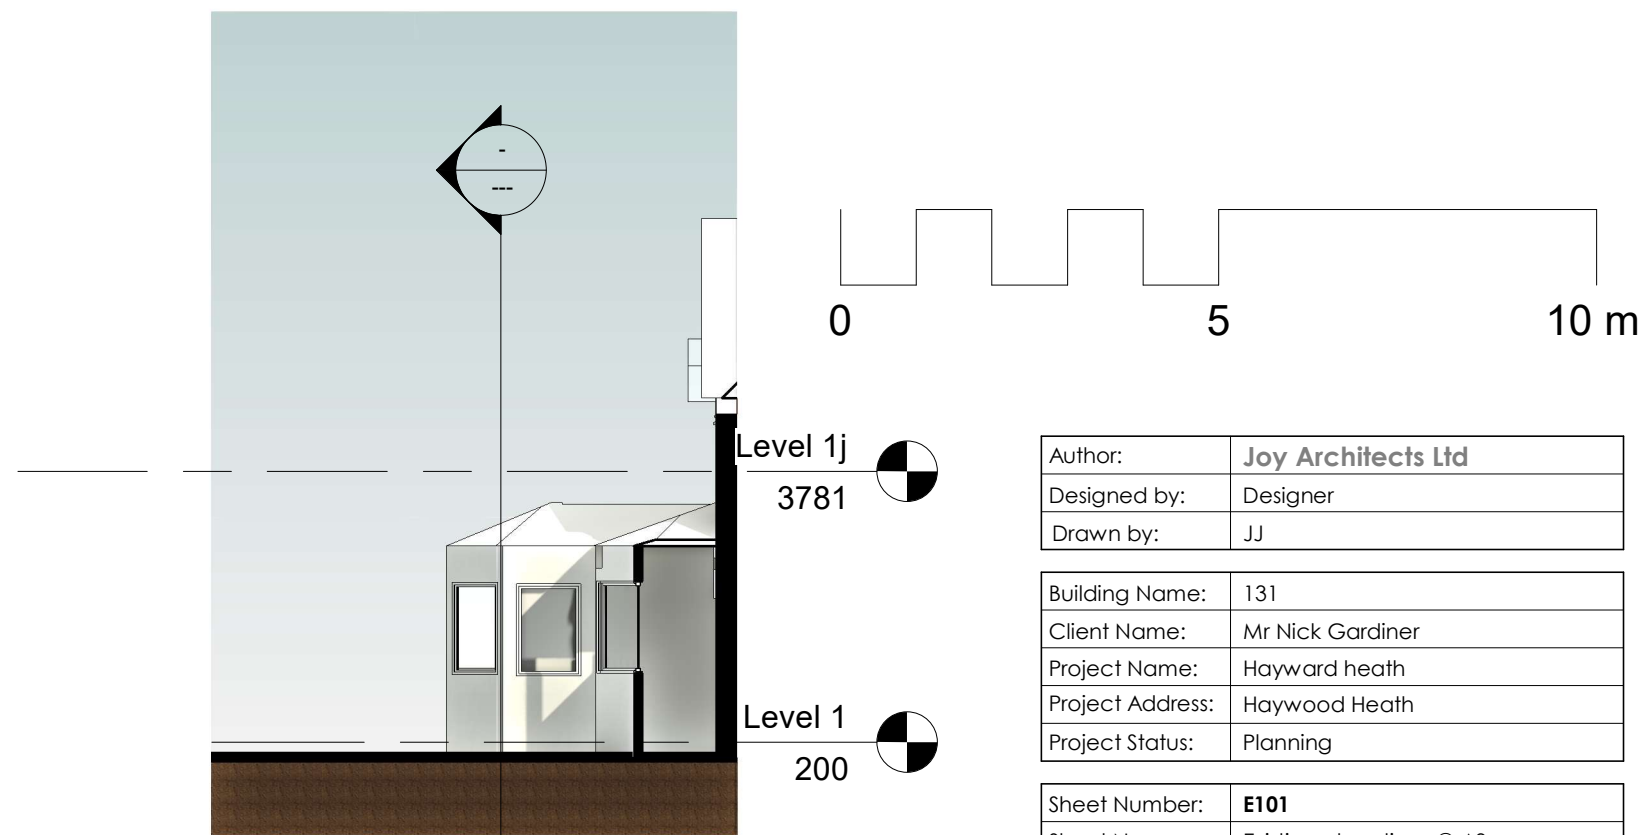

Elevation NW Existing side

2 1 : 100

Author:	Joy Architects Ltd
Designed by:	Designer
Drawn by:	JJ

Building Name:	131
Client Name:	Mr Nick Gardiner
Project Name:	Hayward heath
Project Address:	Haywood Heath
Project Status:	Planning

Sheet Number:	E101
Sheet Name:	Existing elevations @ A3
Scale:	1 : 100

Notes:	18/10/24
--------	----------