




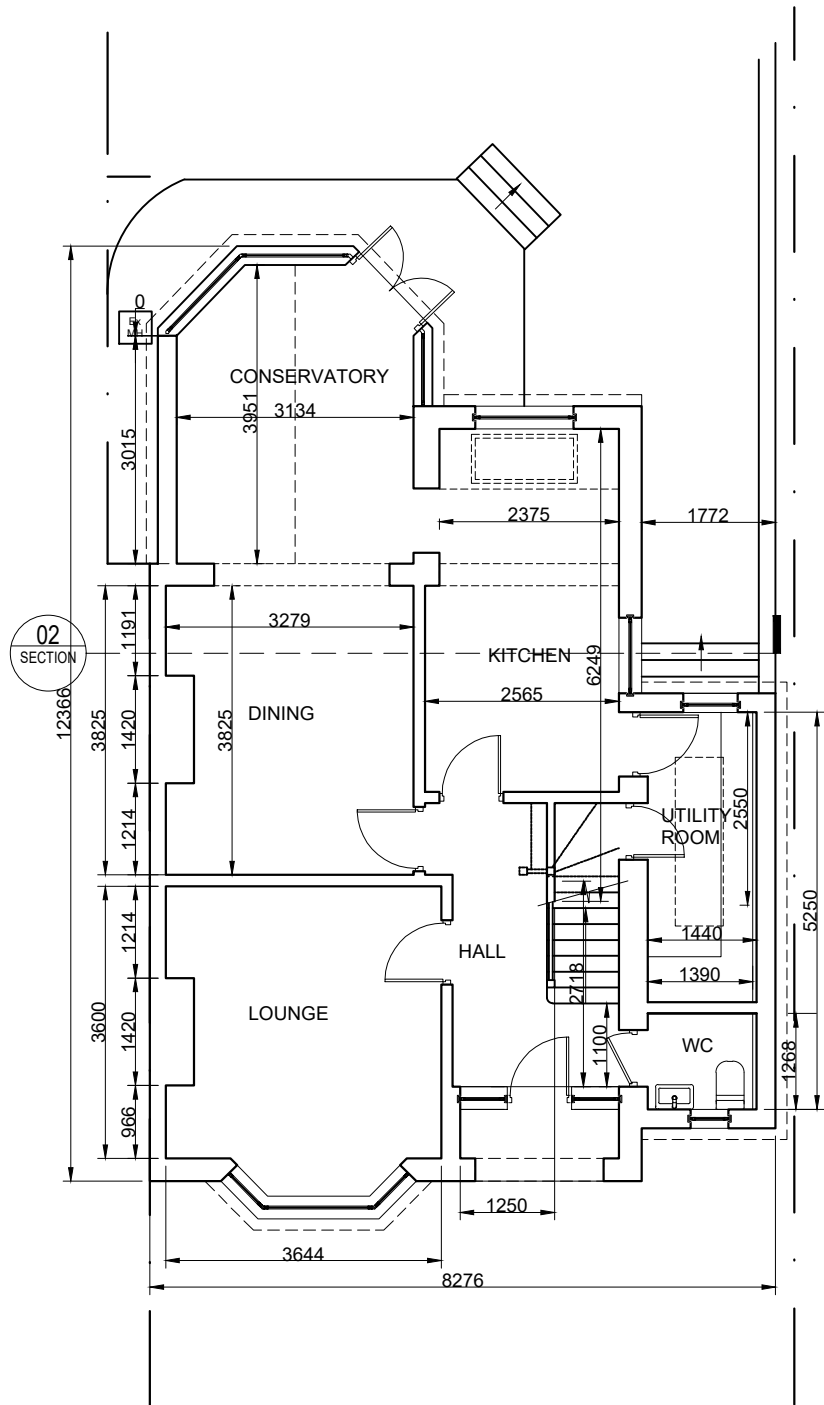

Proposed Ground Plan 1:100

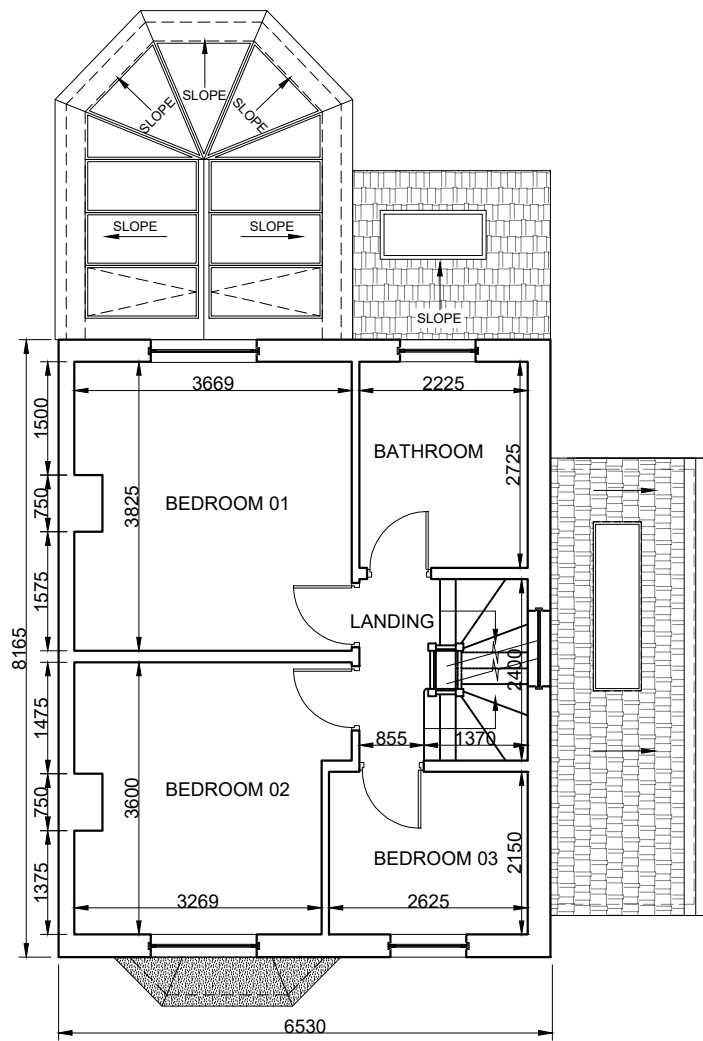

Proposed First Floor Plan 1:100

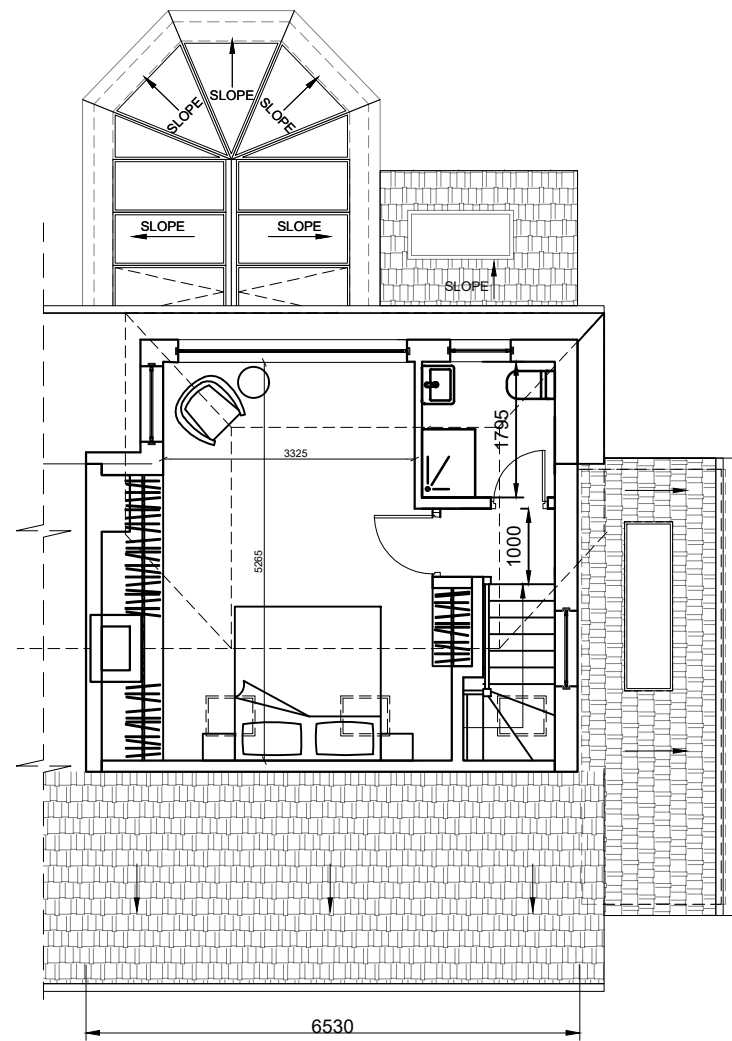

Proposed Roof Plan 1:100

SURVEY DRAWING	
NOTES - Copyright of this drawing remains the property of Buchanan Rum Architects Ltd and should not be reproduced in full or parts or re-issued without written permission. - These drawings must be read in conjunction with the structural engineers drawings & details, and with all other consultants, sub-contractor and specialist drawings & details. - All dimensions are in millimetres, unless stated otherwise. - All goods materials workmanship to conform with current building regulations BSS and COP's. - All dimensions must be checked on site and any discrepancies verified with the architect. - Do not scale from the drawing. - Any discrepancies between the drawings, details and specification must be reported to the architect immediately before work is put in hand. - All works to be carried out in full accordance with current Building Regulations, British Standards and all Health & Safety Regulations. - If in doubt please ask.	
Client	
Site address	138 WESTERN ROAD HAYWARDS HEATH
Job Title	Extesion and internal refurbishment
Drawing Title	PROPOSED PLANS - OPTION 2
FRESHMILL BUSINESS CENTRE DELTA HOUSE 16 BRIDGE ROAD HAYWARDS HEATH, RH16 1UA E : info@buchanrumarchitects.co.uk	
Scale	Size
1:100	A3
Dim By	BRA
Drawing number	Rev
25_201_PL_114_00	02