


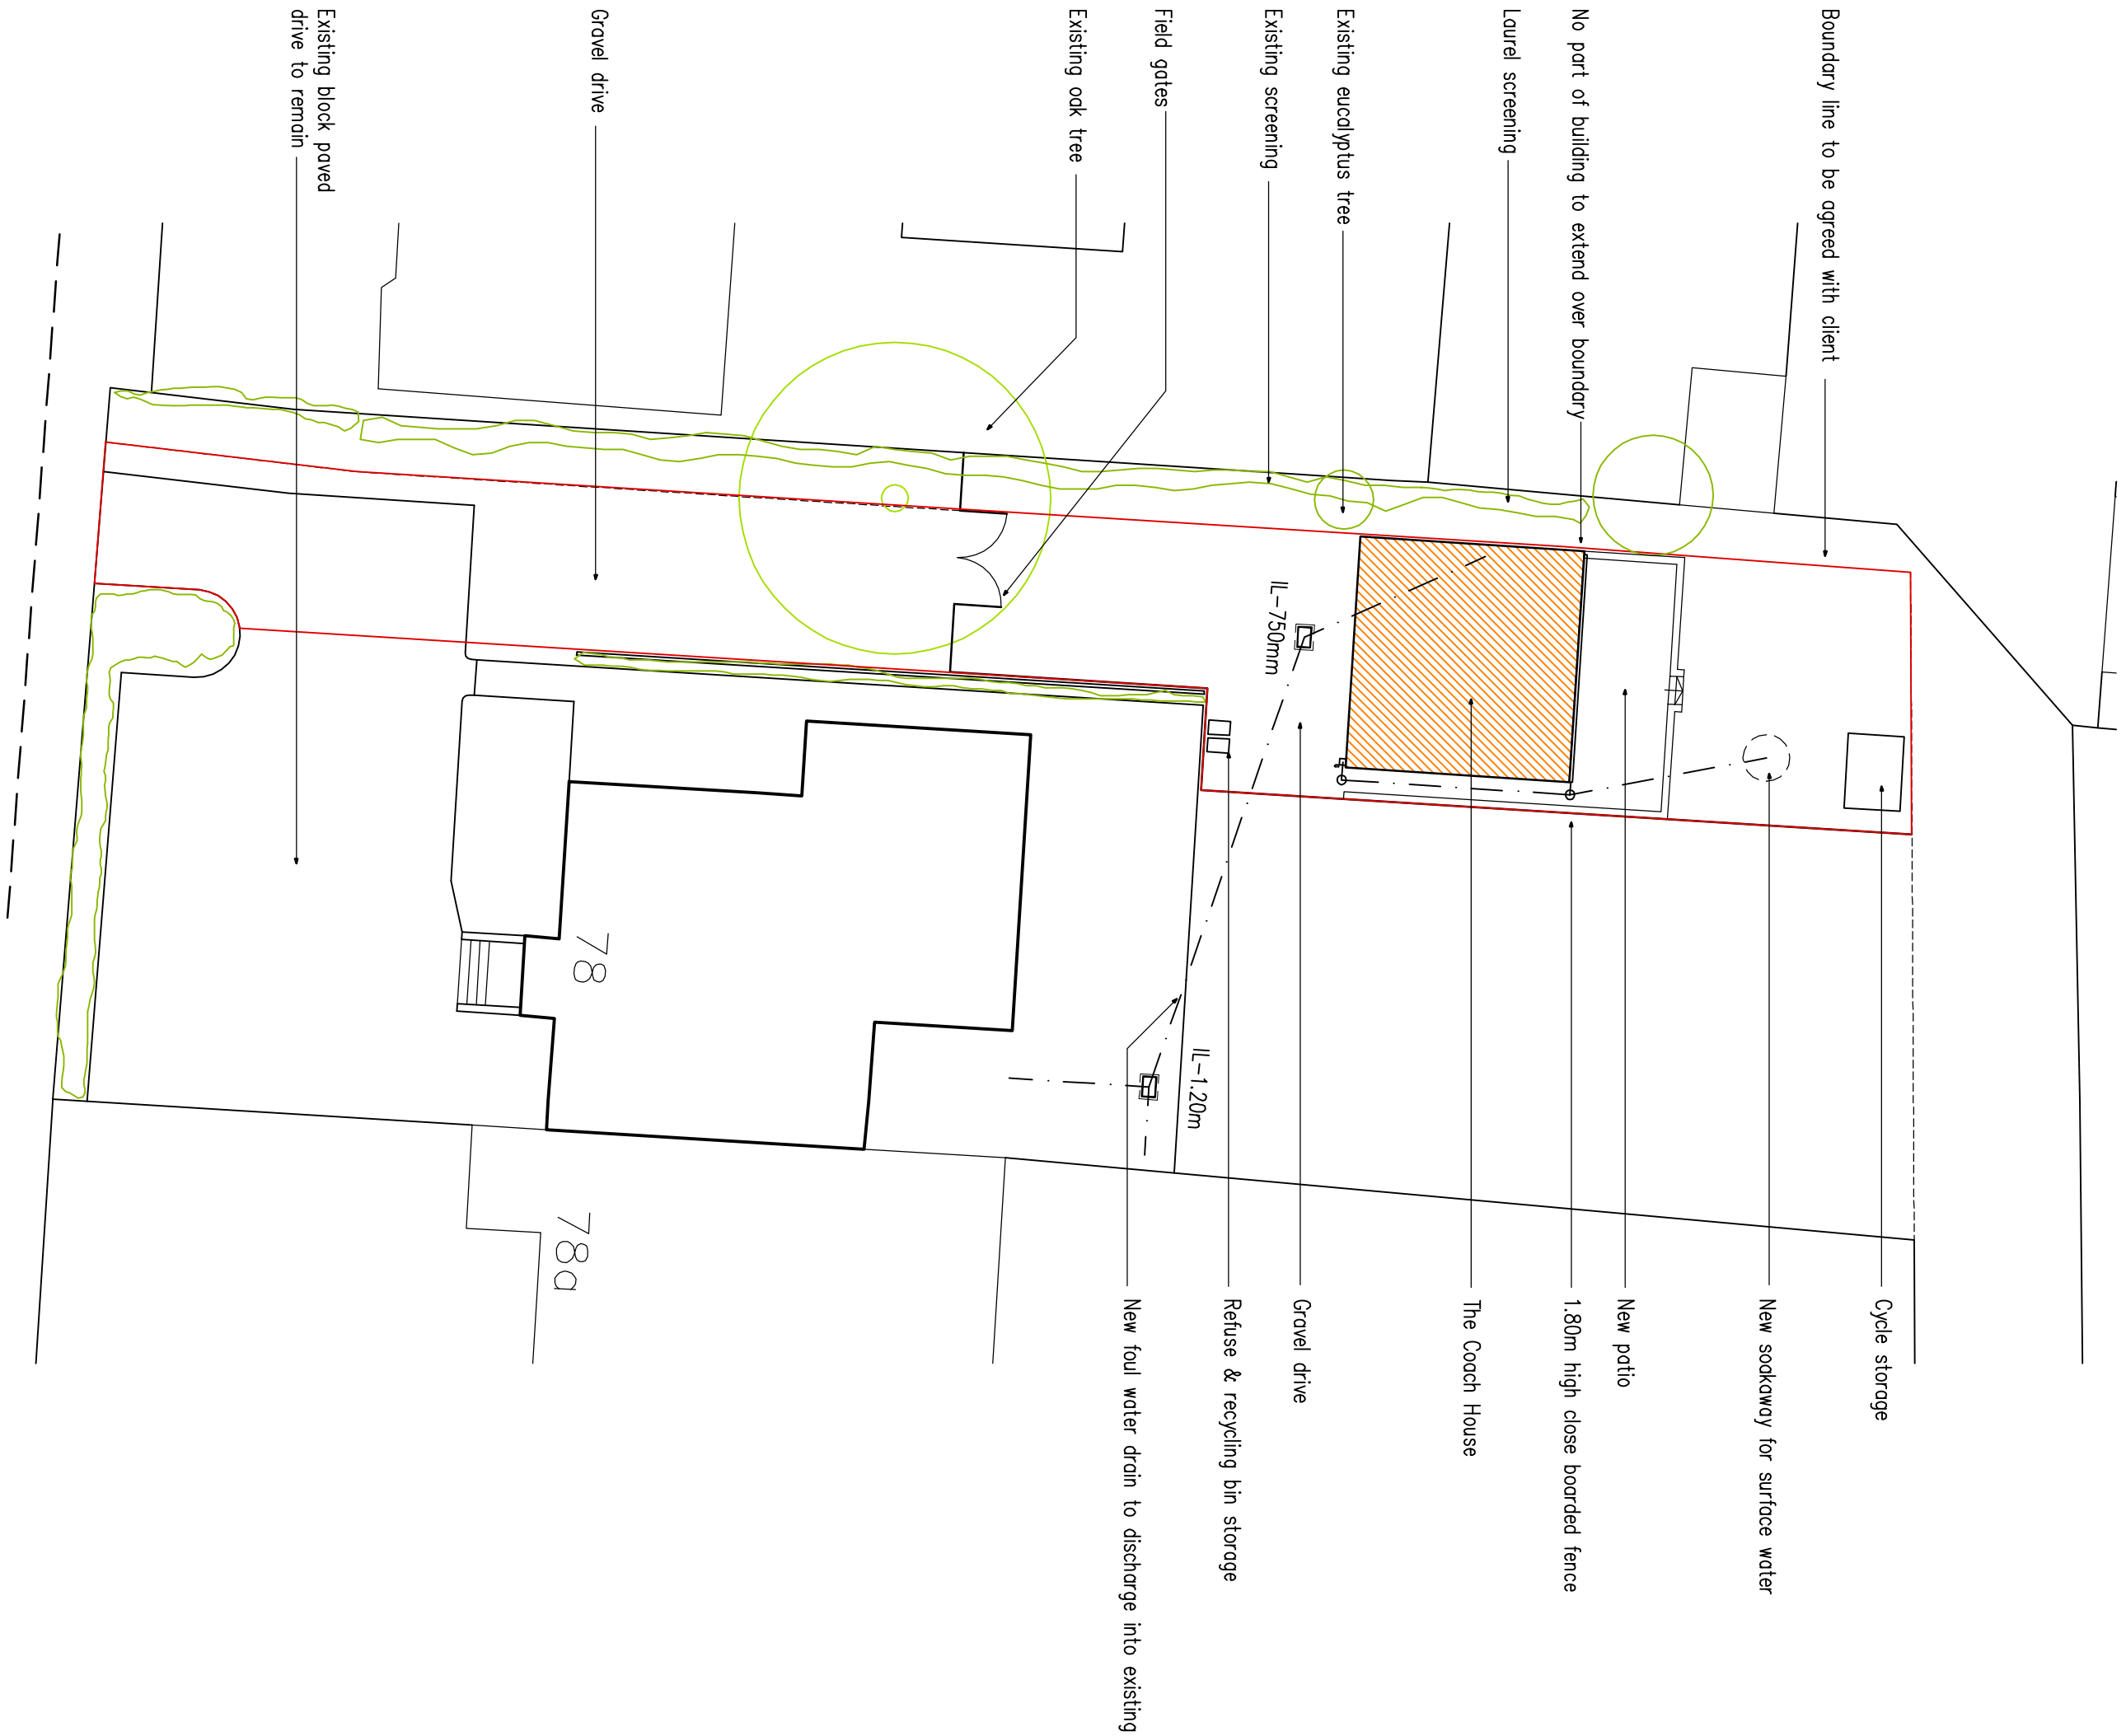

Site Plan

As Proposed

Project:
Proposed Development at:
The Coach House
78 Park Road
Burgess Hill

Drawing title:
Site Plan

Client:
Hammerhead Homes Ltd

Copyright of:
Olive Voller Associates
Chartered Building Surveyors
15 Station Road
Burgess Hill
West Sussex
RH15 9DE
Tel: 01444 871010
Fax: 01444 870099
Web: www.olivevoller.com



Scale:

Date:
Dec 2022

Drawn:

Dwg. No. 4044-13

Rev'n
—