





Existing Ground Floor Plan

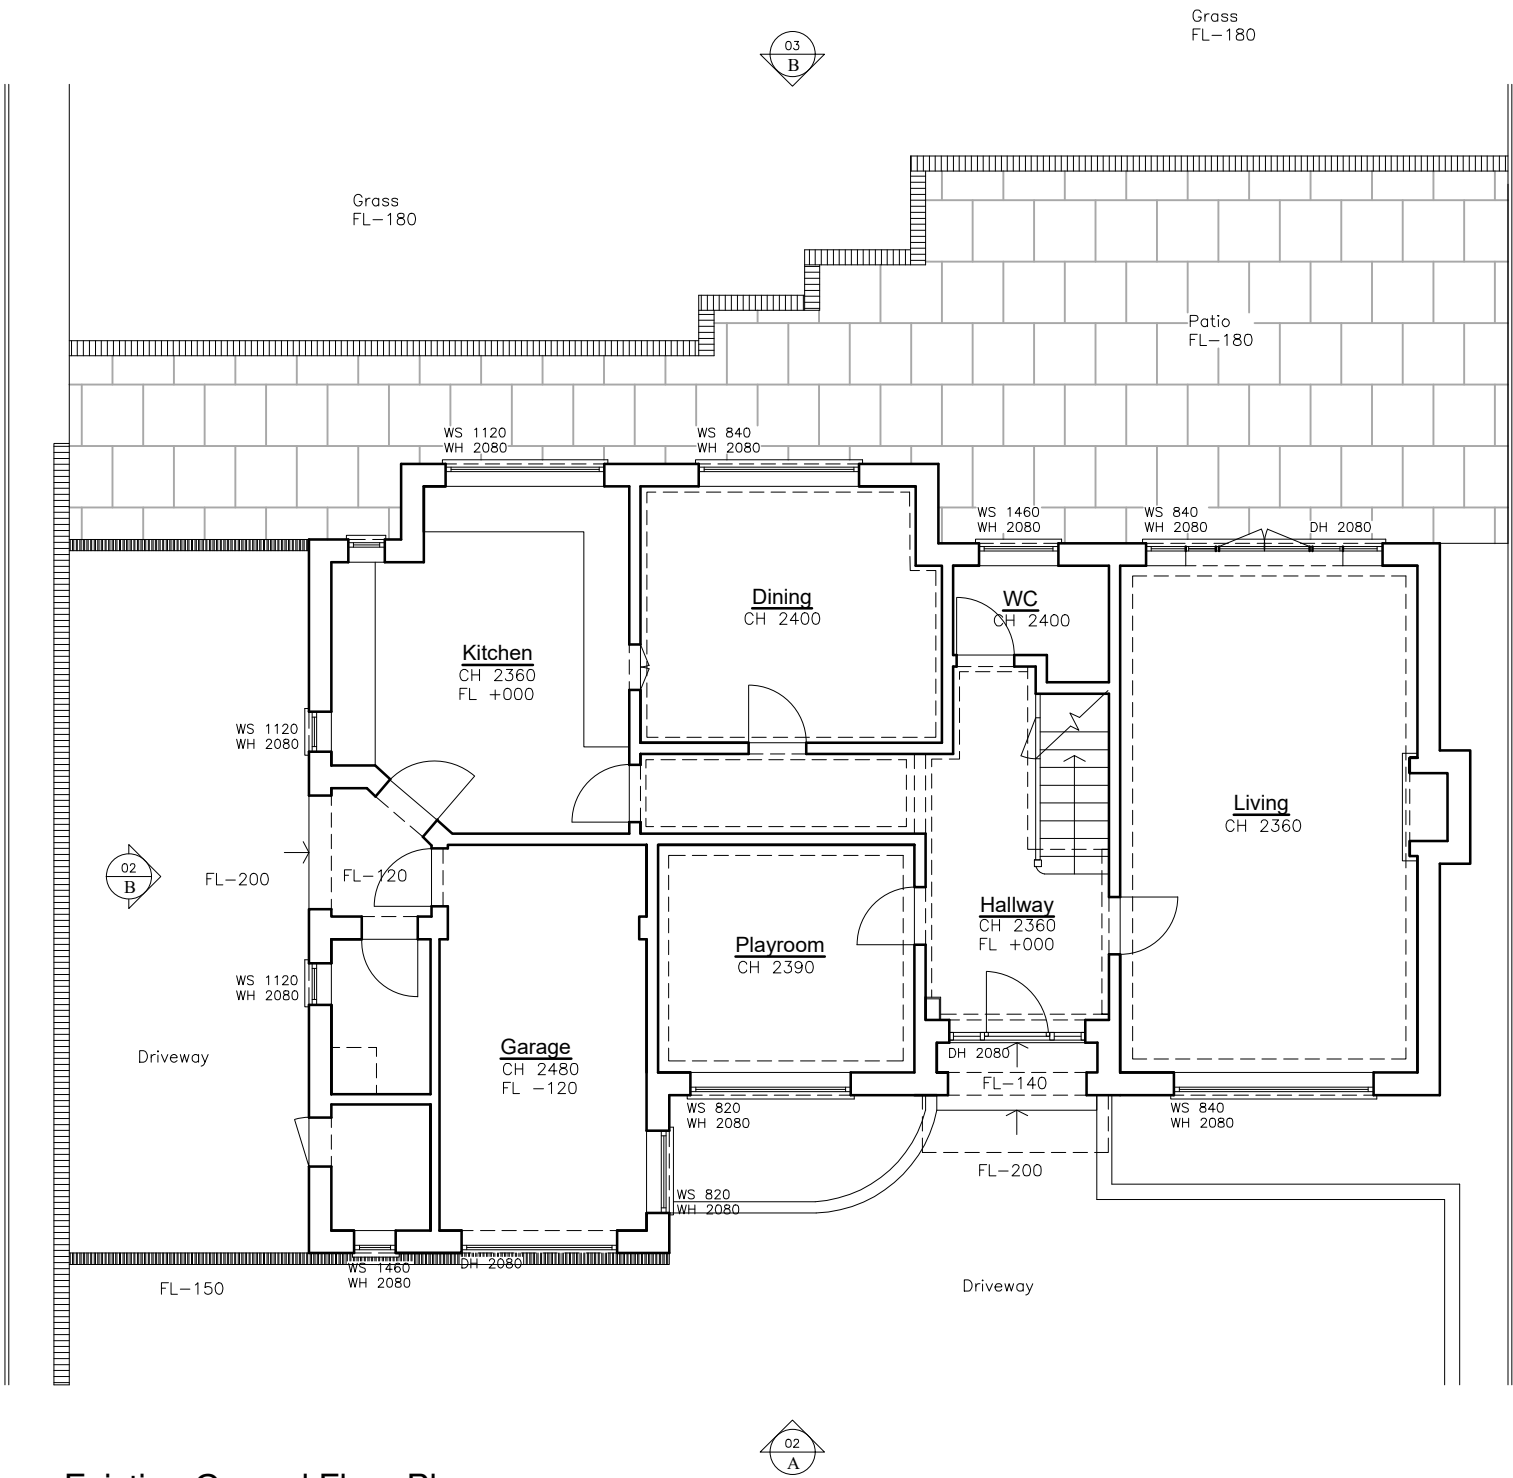

PLANNING DRAWING

 

SARAH BREEZE RIBA

|                                                            |          |            |         |
|------------------------------------------------------------|----------|------------|---------|
| Client                                                     |          |            |         |
| Katie & Sam Ainscow                                        |          |            |         |
| Project                                                    |          |            |         |
| 28 Balcombe Road<br>Haywards Heath<br>West Sussex RH16 1PF |          |            |         |
| Title                                                      |          |            |         |
| Existing Ground Floor Plan                                 |          |            |         |
| Drawn by                                                   |          | Checked by |         |
| SB                                                         |          | KA&SA      |         |
| Scale                                                      |          | Date       |         |
| A3 @ 1:100                                                 |          | 08/09/26   |         |
| Project no.                                                | Dwg. no. | Revision   | Prelim. |
| BA236                                                      | 00       | --         |         |