


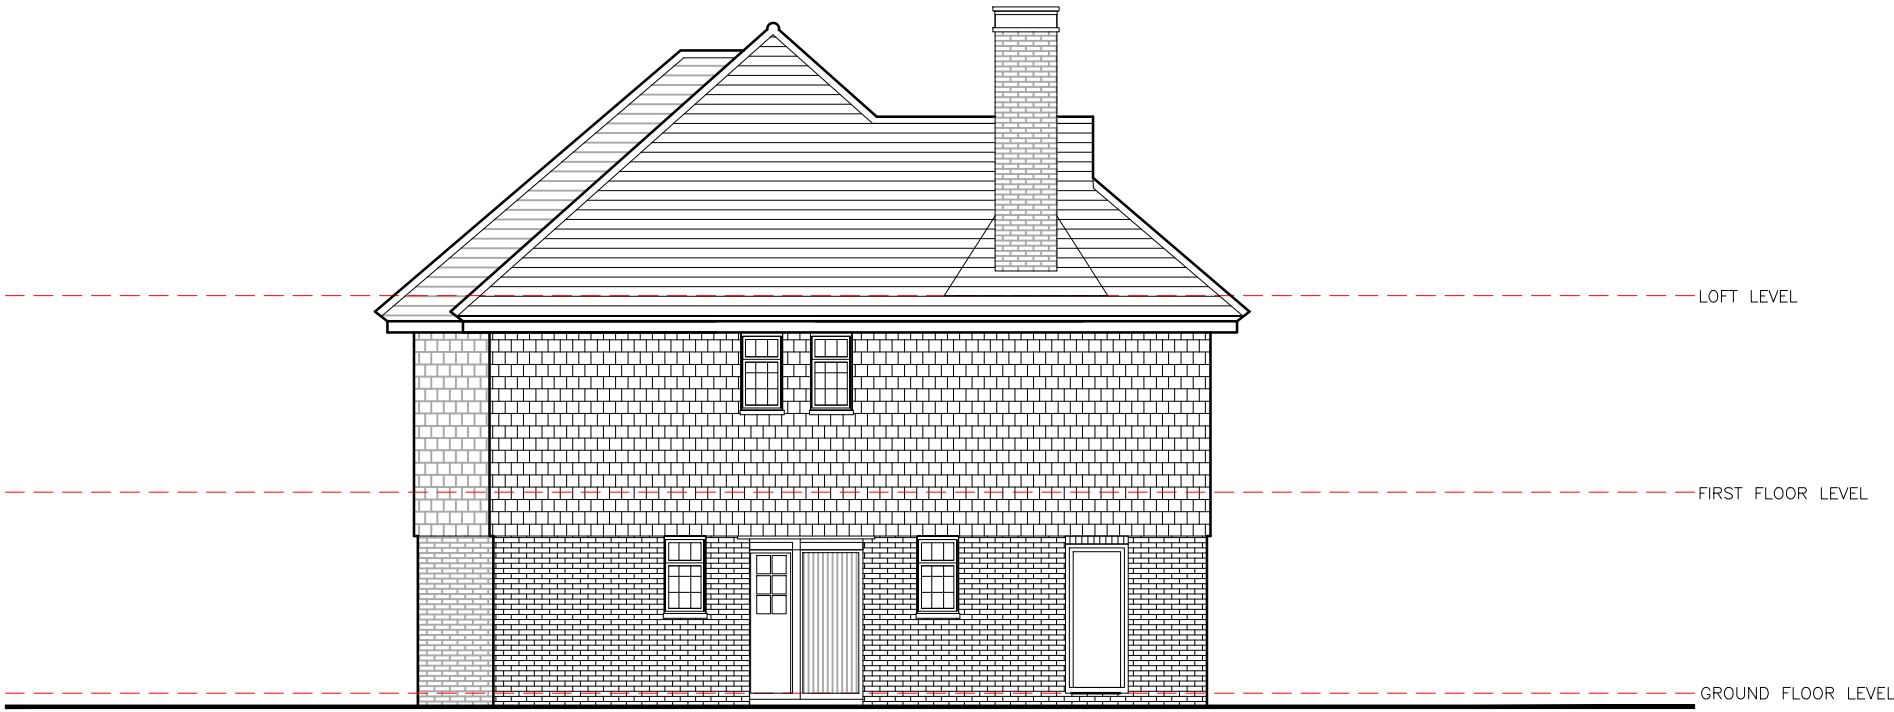


A) Existing Front Elevation



B) Existing Side Elevation

PLANNING DRAWING

 

SARAH BREEZE RIBA

Client			
Katie & Sam Ainscow			
Project			
28 Balcombe Road Haywards Heath West Sussex RH16 1PF			
Title			
Existing Front & Side Elevations			
Drawn by		Checked by	
SB		KA&SA	
Scale		Date	
A3 @ 1:100		08/09/26	
Project no.	Dwg. no.	Revision	Prelim.
BA236	02	--	