


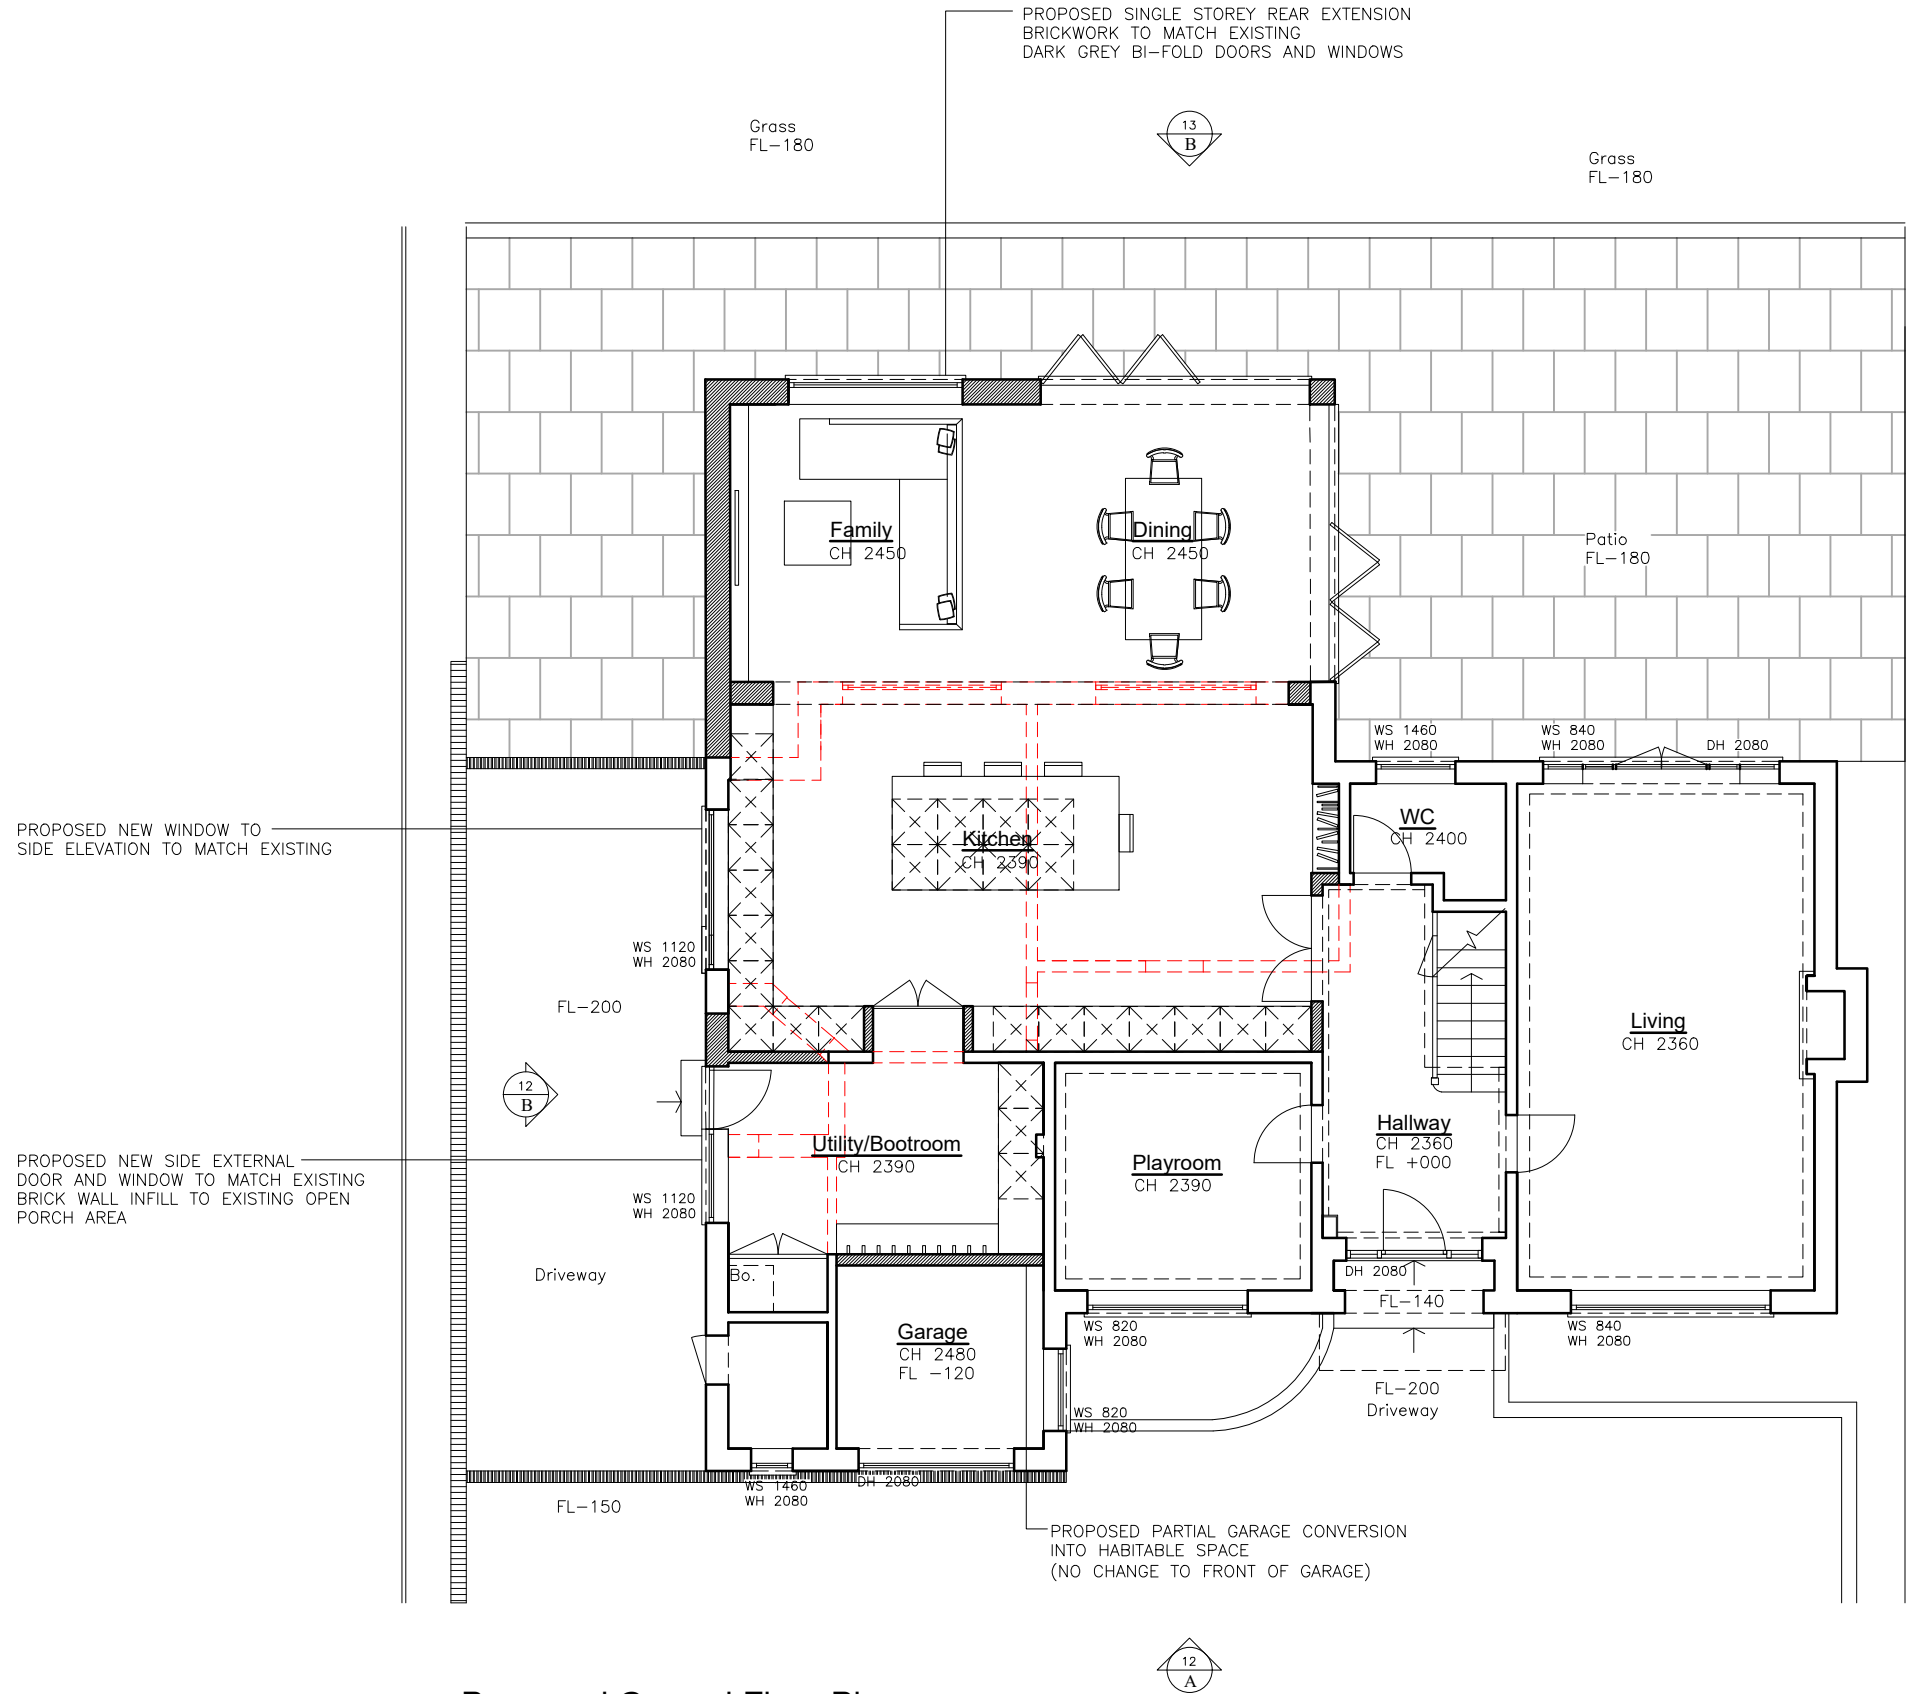


Proposed Ground Floor Plan

PROPOSED DEMOLITION

PROPOSED NEW INTERNAL &  
EXTERNAL WALLS



## PLANNING DRAWING

 

SARAH BREEZE RIBA

Client

Katie & Sam Ainscow

Project

28 Balcombe Road  
Haywards Heath  
West Sussex RH16 1PF

Title

Proposed Ground Floor Plan

Drawn by

SB

Checked by

KA&SA

Scale

A3 @ 1:100

Date

30/09/26

Project no.

Dwg. no.

Revision

Prelim.

BA236

10

--