





C) Proposed Rear Elevation

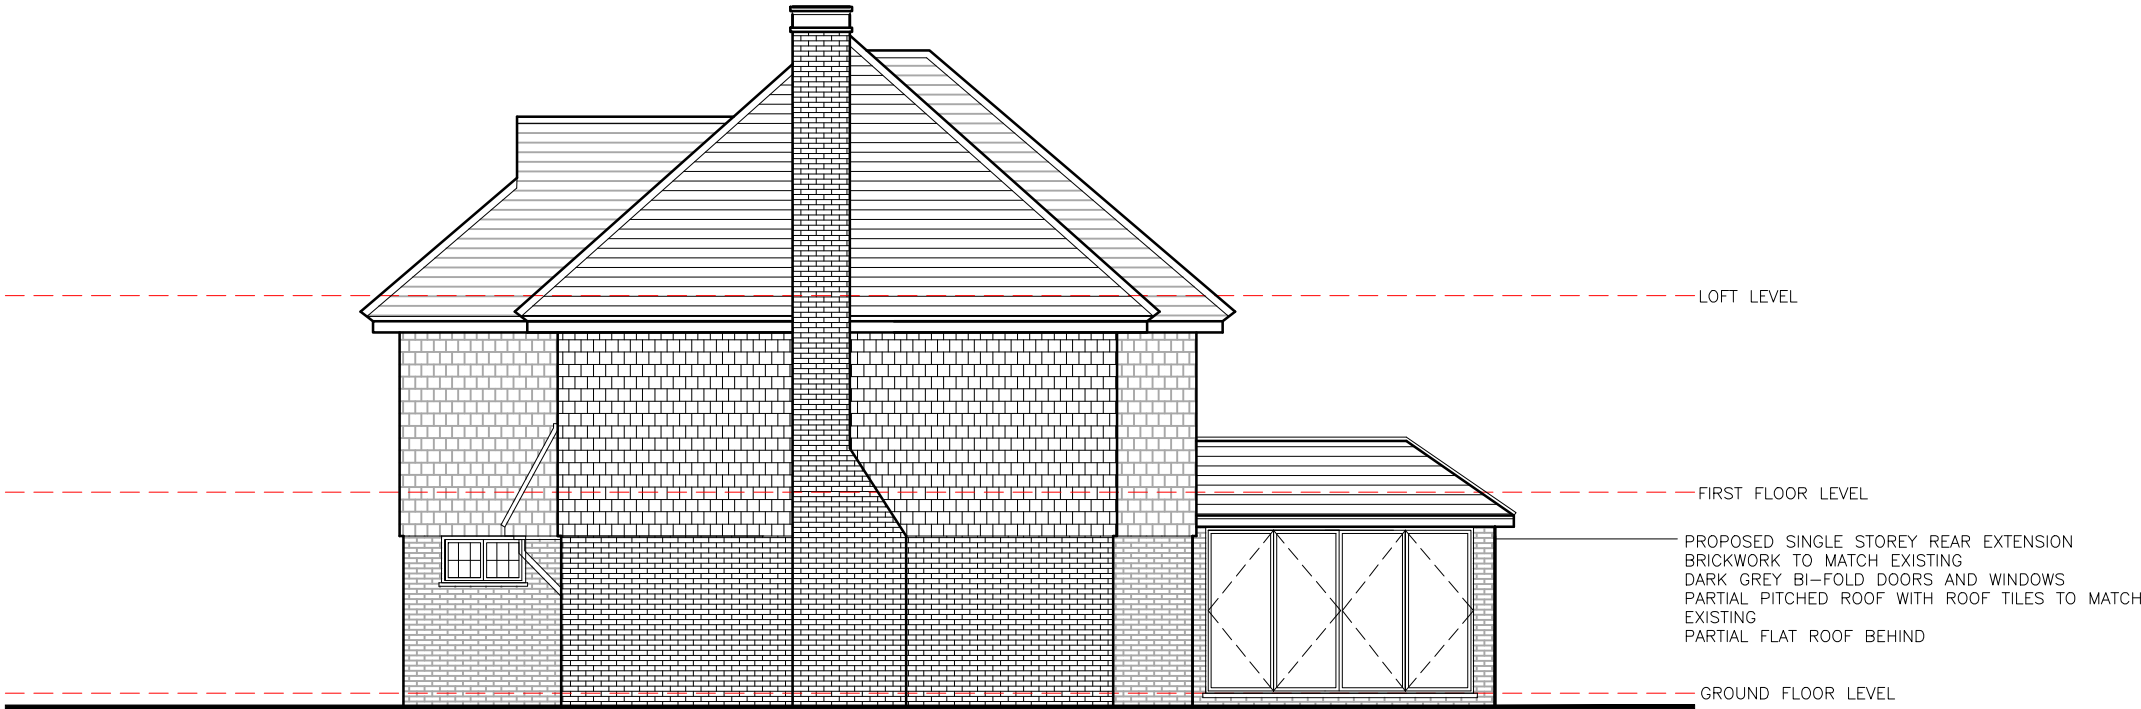

D) Proposed Side Elevation

PLANNING DRAWING

 

SARAH BREEZE RIBA

Client
Katie & Sam Ainscow

Project
28 Balcombe Road
Haywards Heath
West Sussex RH16 1PF

Title
Proposed Rear & Side Elevations

Drawn by
SB

Checked by
KA&SA

Scale
A3 @ 1:100

Date
30/09/26

Project no.	Dwg. no.	Revision	Prelim.
BA236	13	--	