





EXISTING FRONT ELEVATION 1:100
North facing

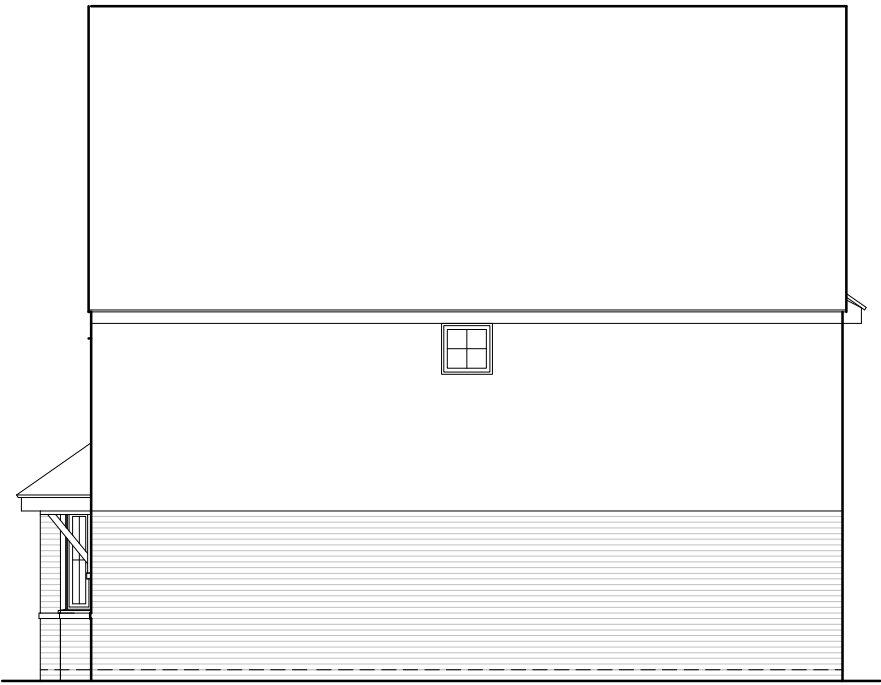


EXISTING SIDE ELEVATION 1:100
West facing



EXISTING REAR ELEVATION 1:100
South facing

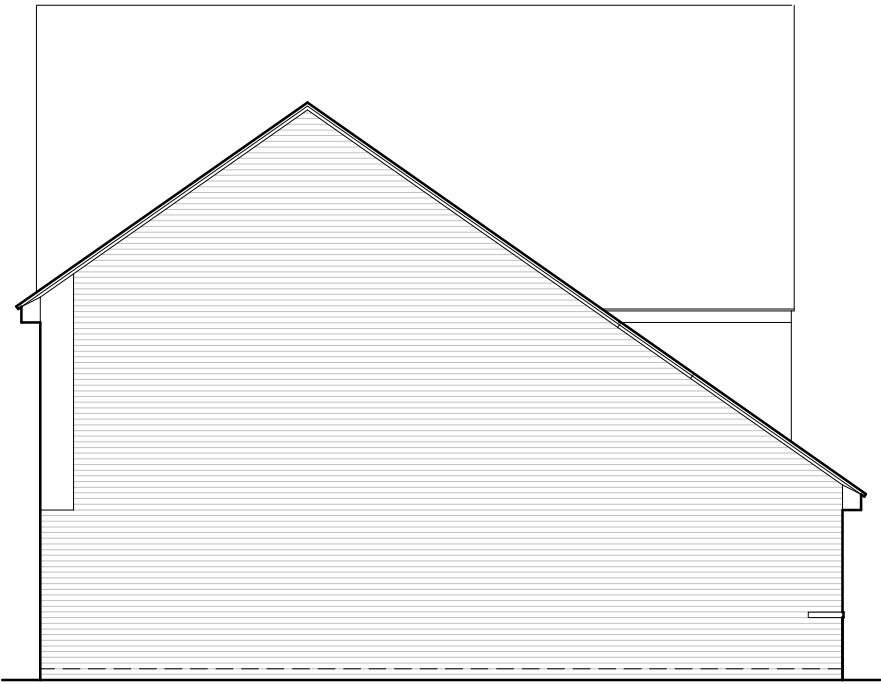

EXISTING SIDE ELEVATION 1:100
East facing

 

Proposal: PROPOSED GARAGE CONVERSION, DORMER, SIDE WINDOW AND GARAGE			
	Drawing Description. EXISTING ELEVATIONS		
	Location. 1 Greenhurst Drive EAST GRINSTEAD RH19 3NE		
Tel: 07917858987 Email: stevebulldesign@gmail.com		For: Mr & Mrs Adam Wakefield	Date : March 25
Scale : 1:100		Drawing No: 2025-02-01	rev. .