




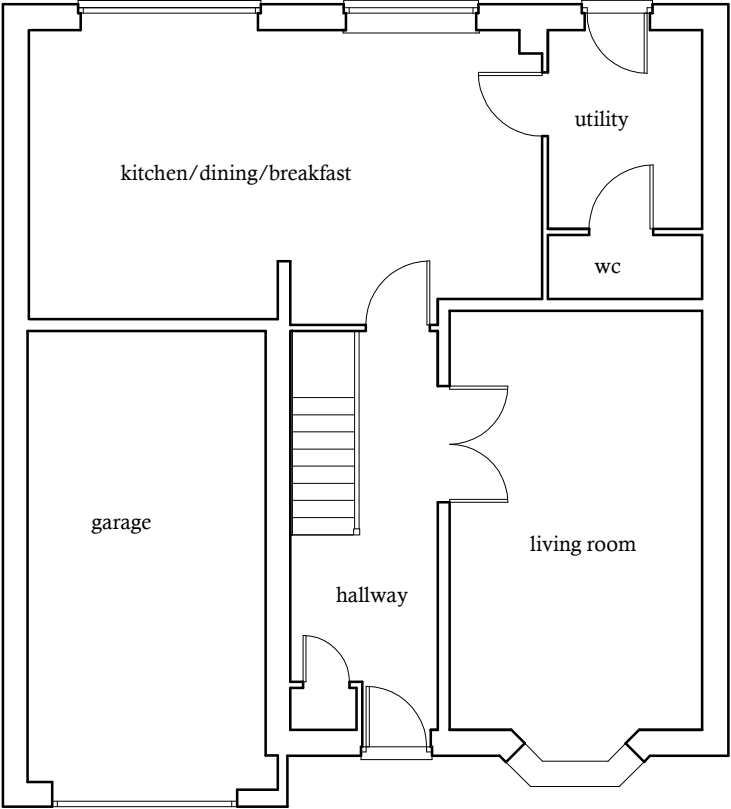


EXISTING GROUND FLOOR PLAN 1:100

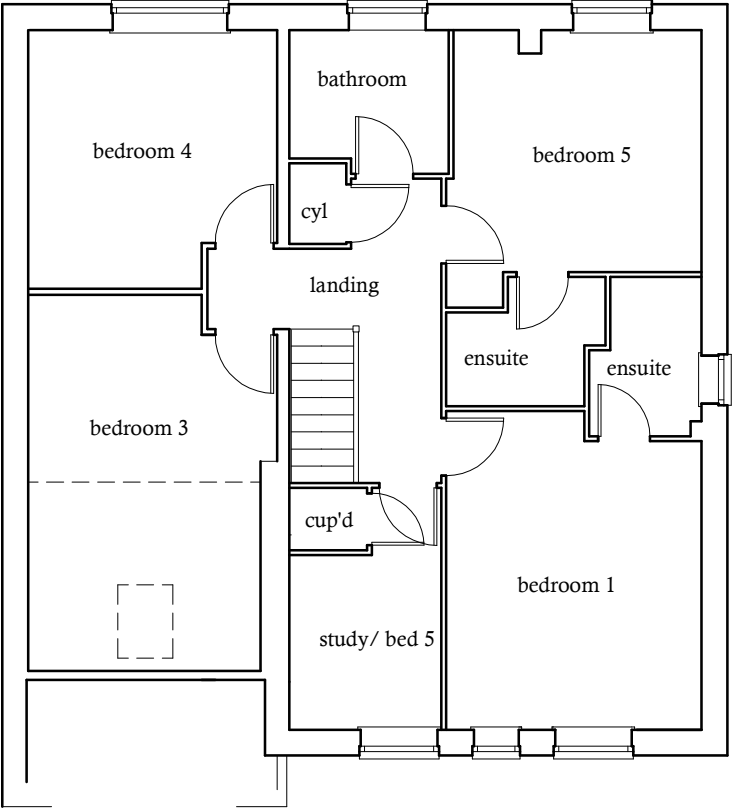

EXISTING FIRST FLOOR PLAN 1:100

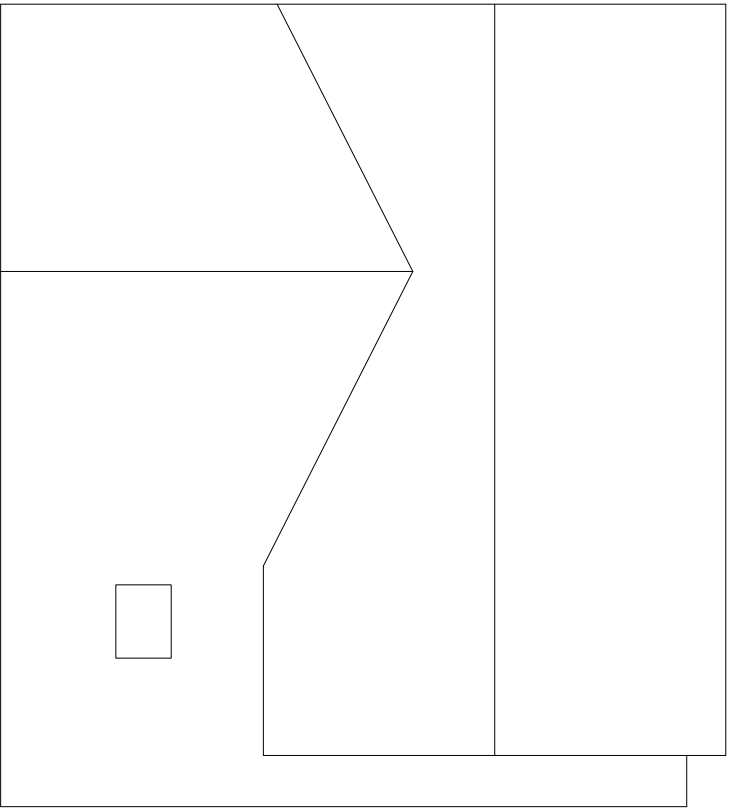

EXISTING ROOF PLAN 1:100

 

Proposal: PROPOSED GARAGE CONVERSION, DORMER, SIDE WINDOW AND GARAGE		
 ARCHITECTURAL DESIGN CONSULTANTS	Drawing Description. EXISTING FLOOR & ROOF PLANS	
	Location. 1 Greenhurst Drive EAST GRINSTEAD RH19 3NE	
Tel: 07917858987 Email: stevebulldesign@gmail.com	For: Mr & Mrs Adam Wakefield	Date : March 25
Scale : 1:100	Drawing No: 2025-02-02	rev. .