




PROPOSED FRONT ELEVATION 1:100
North facing

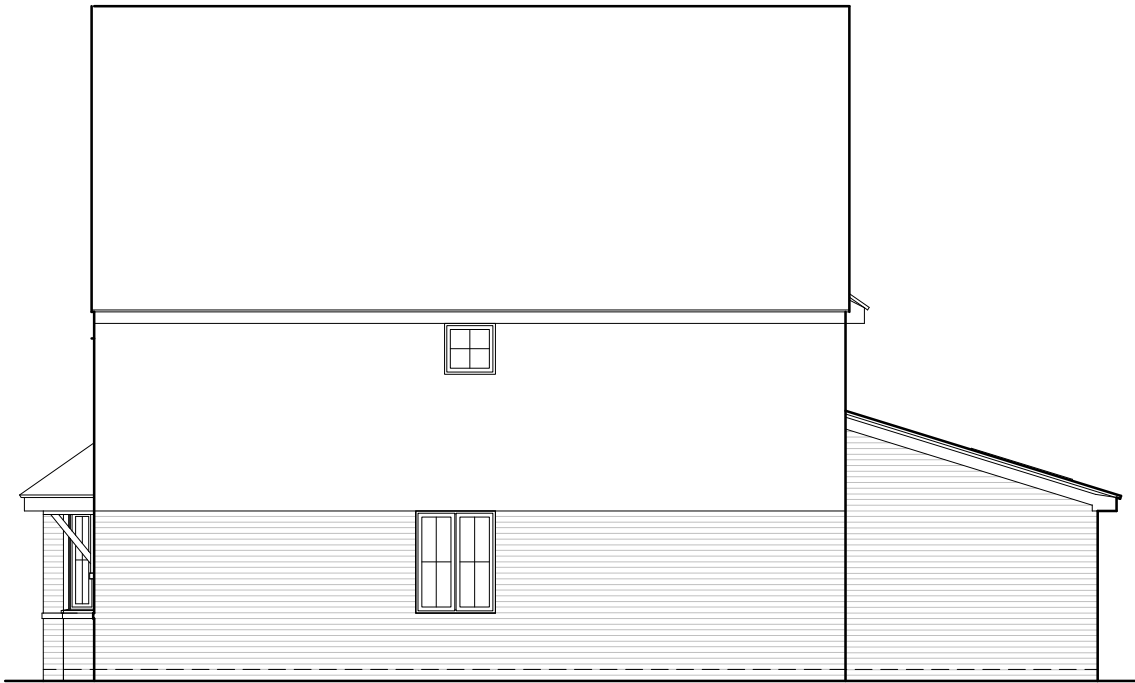


PROPOSED SIDE ELEVATION 1:100
West facing



PROPOSED REAR ELEVATION 1:100
South facing



PROPOSED SIDE ELEVATION 1:100
East facing

 

Proposal: PROPOSED GARAGE CONVERSION, DORMER, SIDE WINDOW AND GARAGE			
		Drawing Description. PROPOSED ELEVATIONS	
		Location. 1 Greenhurst Drive EAST GRINSTEAD RH19 3NE	
Tel: 07917858987 Email: stevebulldesign@gmail.com		For: Mr & Mrs Adam Wakefield	Date : March 25
Scale : 1:100		Drawing No: 2025-02-03	rev. .