




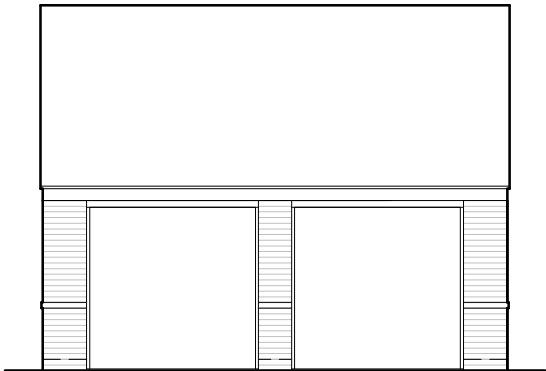


PROPOSED FRONT ELEVATION 1:100
North facing

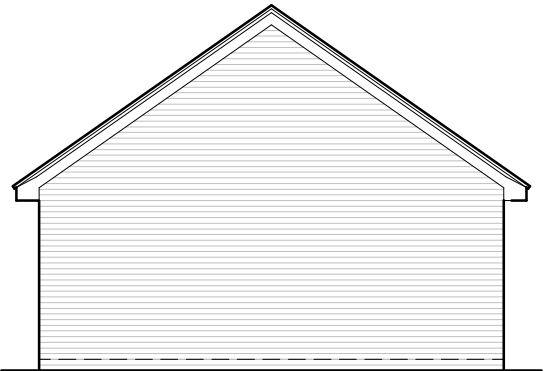


PROPOSED SIDE ELEVATION 1:100
East facing

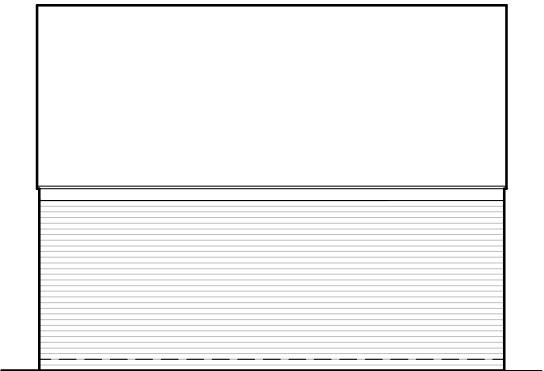


PROPOSED REAR ELEVATION 1:100
South facing

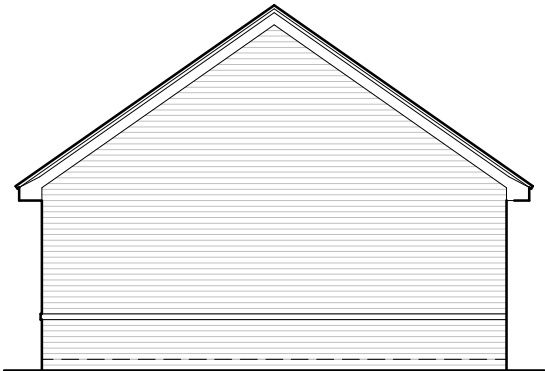


PROPOSED SIDE ELEVATION 1:100
West facing

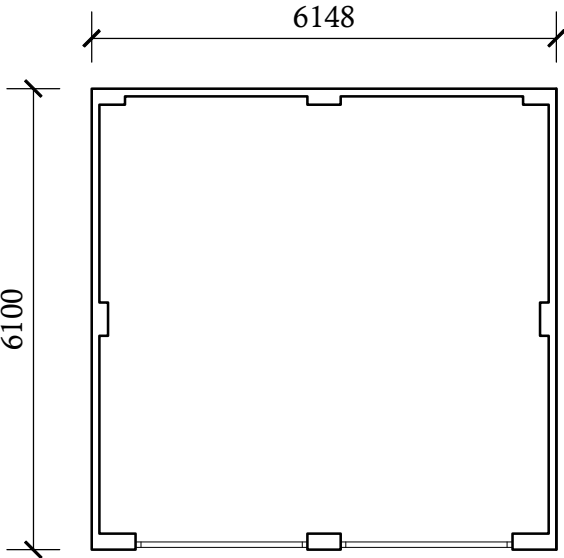

PROPOSED FLOOR PLAN 1:100

 

PROPOSED ROOF PLAN 1:100

 

Proposal: PROPOSED GARAGE CONVERSION, DORMER, SIDE WINDOW AND GARAGE		
	Drawing Description. PROPOSED GARAGE DETAILS	
	Location. 1 Greenhurst Drive EAST GRINSTEAD RH19 3NE	
Tel: 07917858987 Email: stevebulldesign@gmail.com	For: Mr & Mrs Adam Wakefield	Date : March 25
Scale : 1:100	Drawing No: 2025-02-05	rev. .