



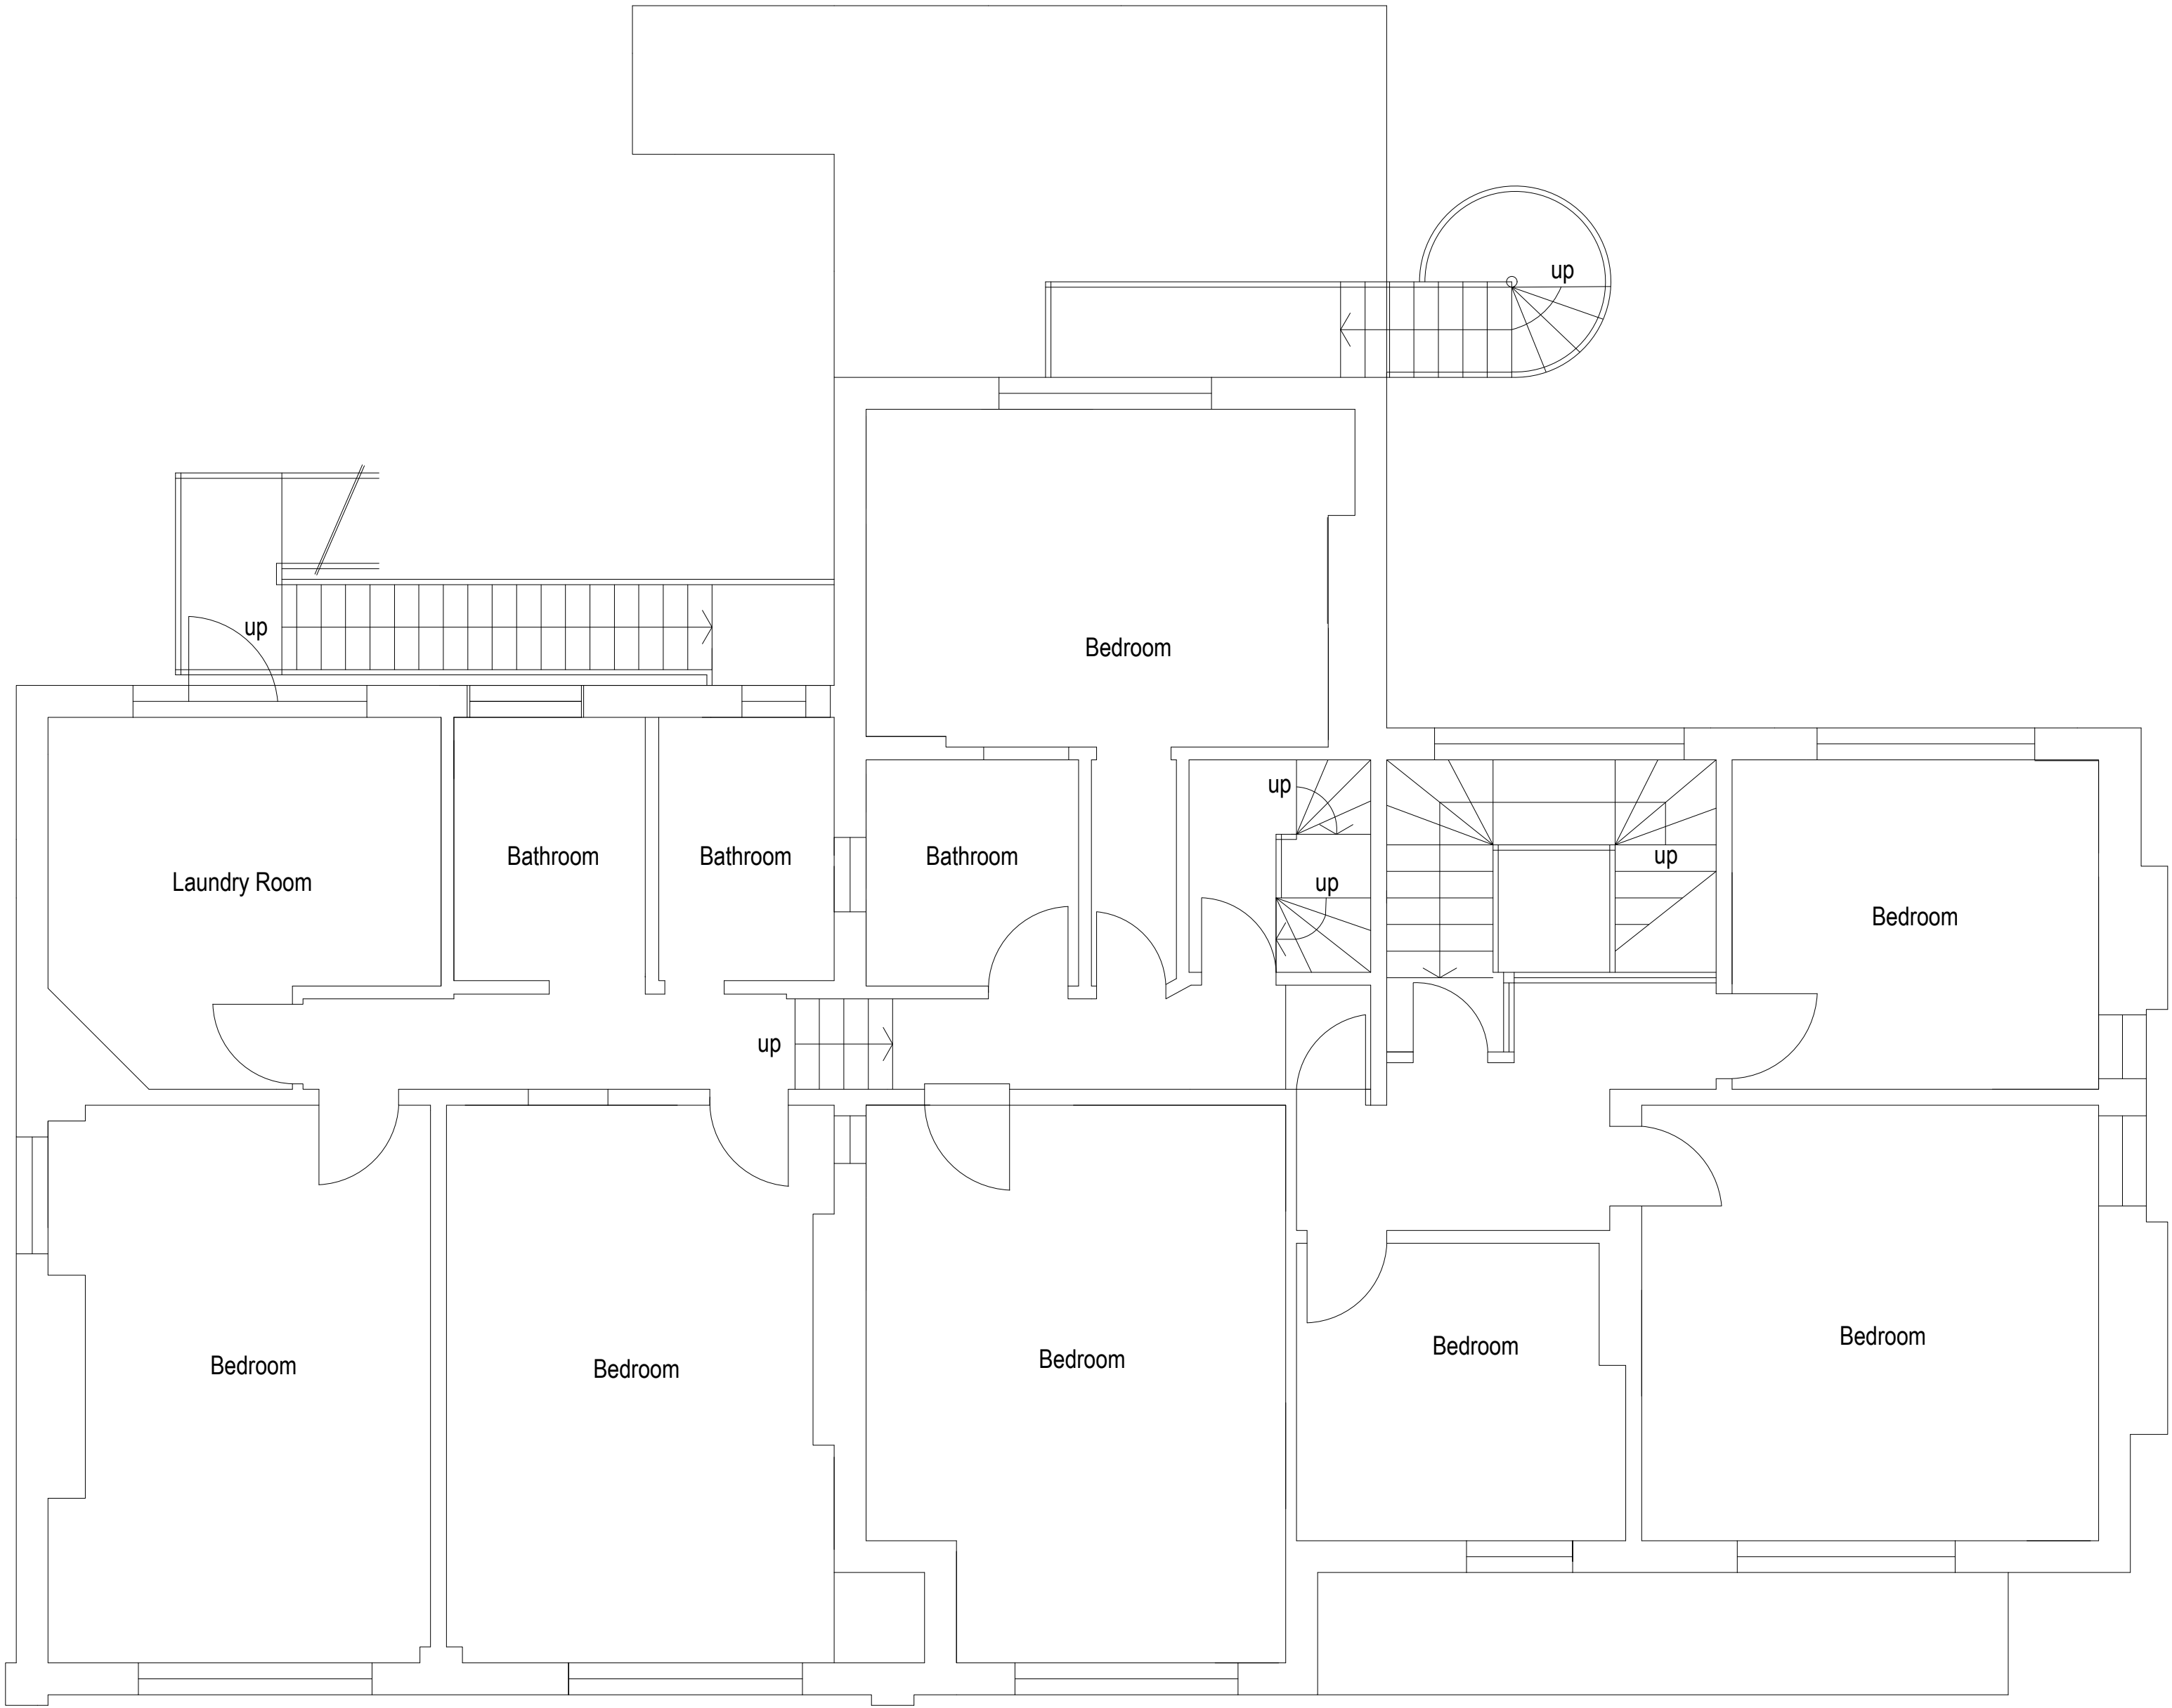

Existing First Floor Plan 1:50

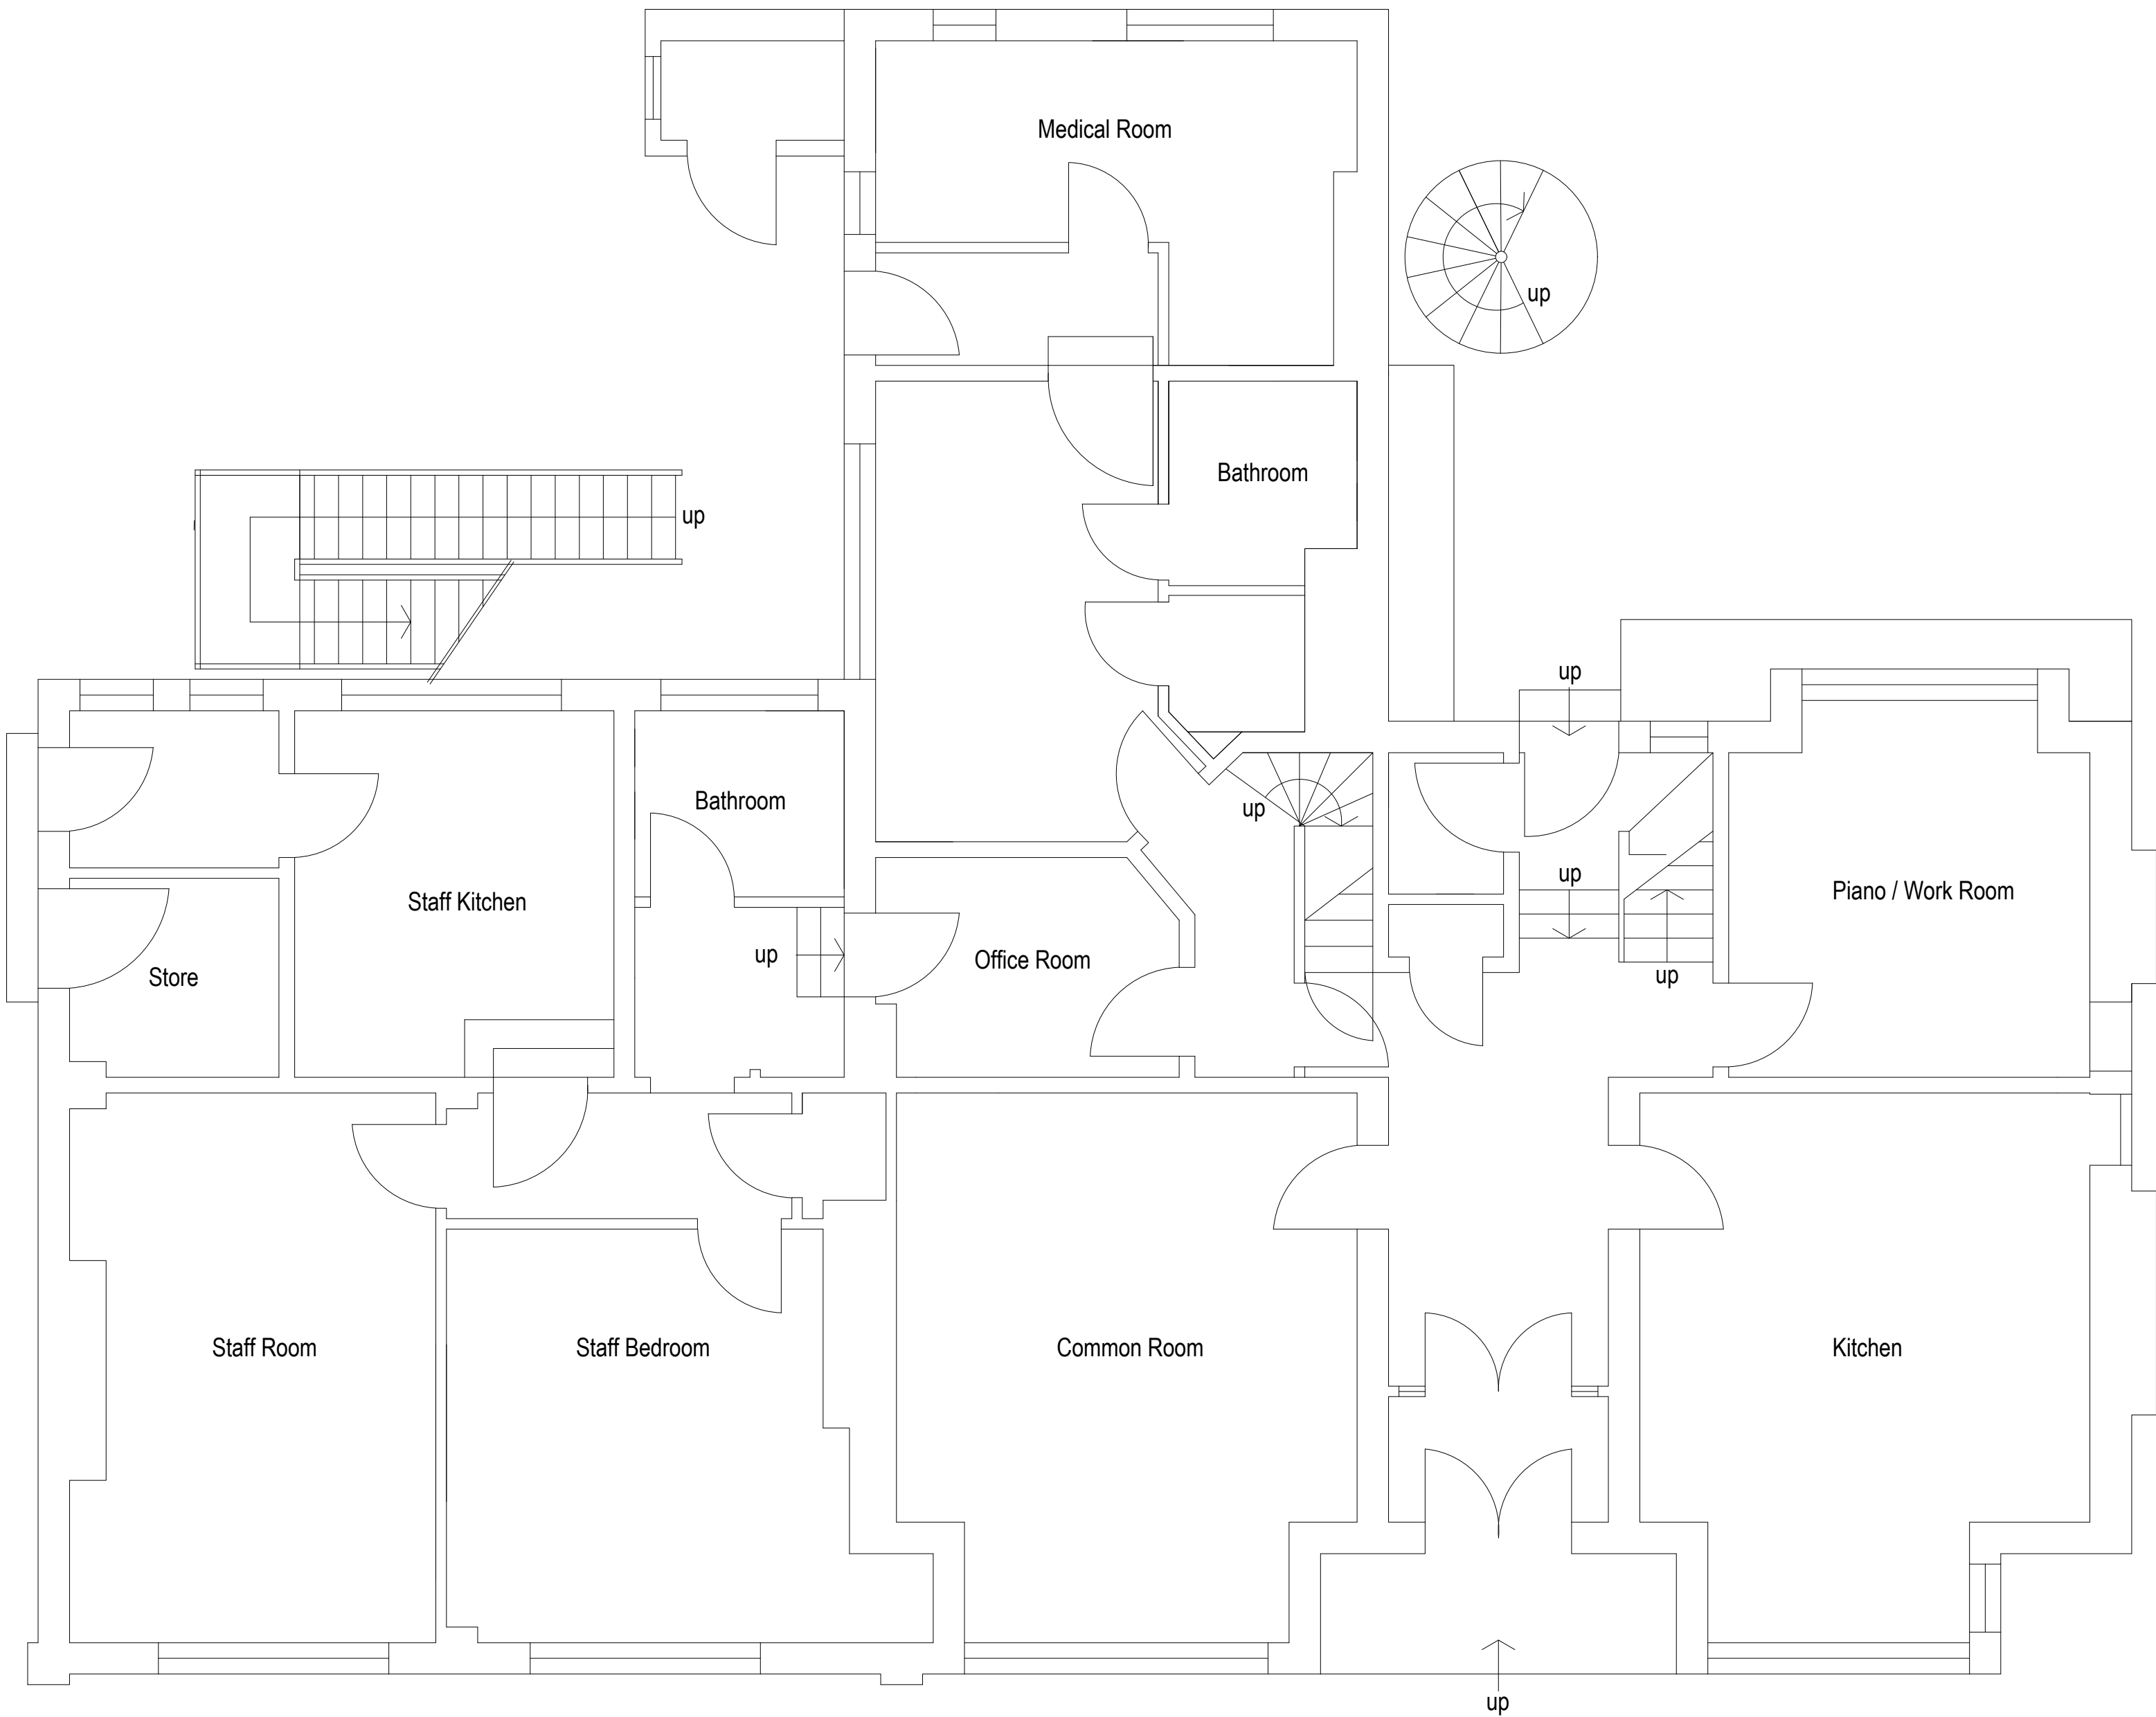

Existing Ground Floor Plan 1:50



amendments	
bpm Architectural Services Ltd.	
client	Enplan
project	Avondale 3 Glendale Road Burgess Hill RH15 OEE
project ref:	Drawing No.
3169	01
drawing title	Existing GF / FF plans
drawn by	KL
date	Oct 25
scale	1:50@ A1
www.bpmnet.co.uk info@bpmnet.co.uk	
Do not scale off drawing, check All goods materials workmanship to all dimensions on site before all conform with current building regs work is commenced BSS and COP's	