


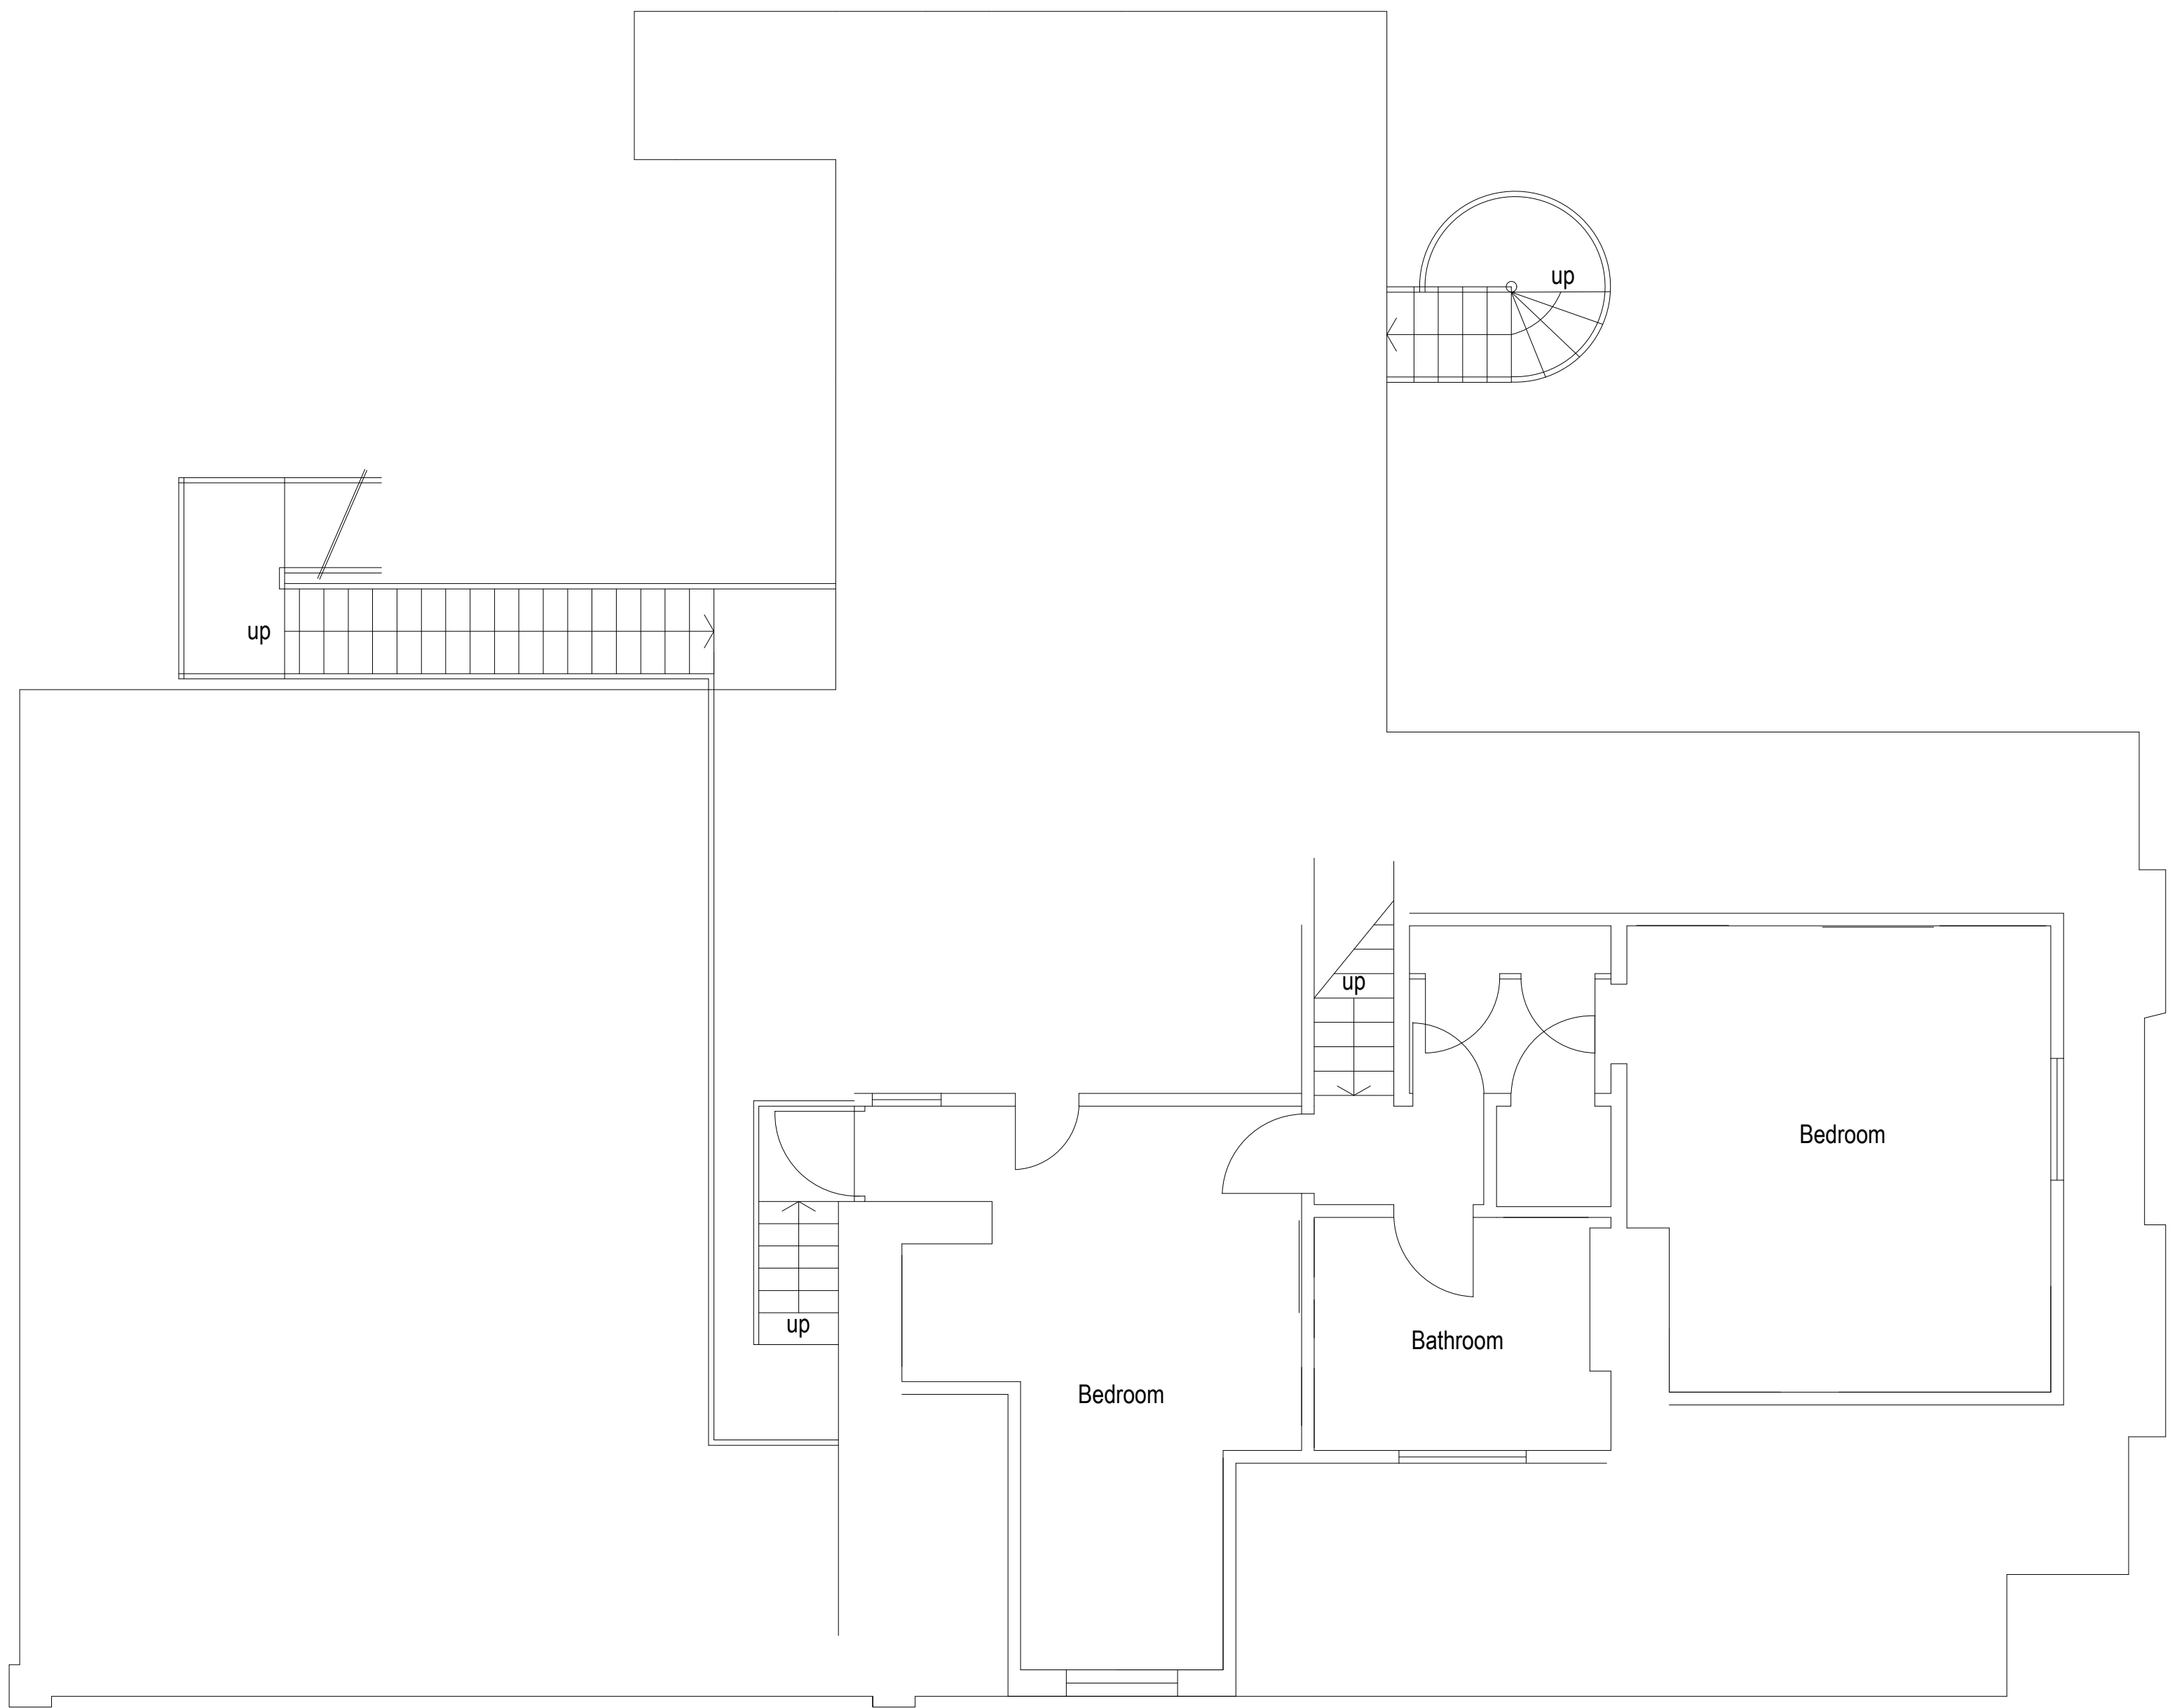

Existing Second Floor Plan 1:50



Existing Front Elevation (West) 1:100




Existing Side Elevation (South) 1:100



Existing Rear Elevation (East) 1:100



Existing Side Elevation (North) 1:100

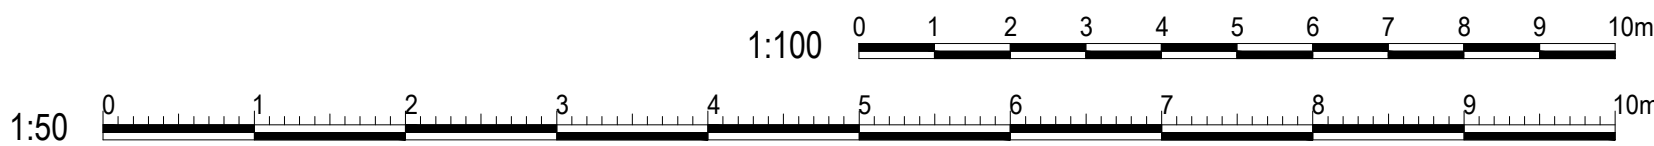

amendments	
bpm Architectural Services Ltd.	
client	Enplan
project	Avondale 3 Glendale Road Burgess Hill RH15 OEE
project ref.	3169
Drawing No.	02
drawing title	Existing SF / Elevations
drawn by	KL
date	Oct 25
scale	1:50/1:100@ A1
www.bpmnet.co.uk info@bpmnet.co.uk	
Do not scale off drawing. check All goods materials workmanship to all dimensions on site before all conform with current building regs work is commenced BSS and COP's	