



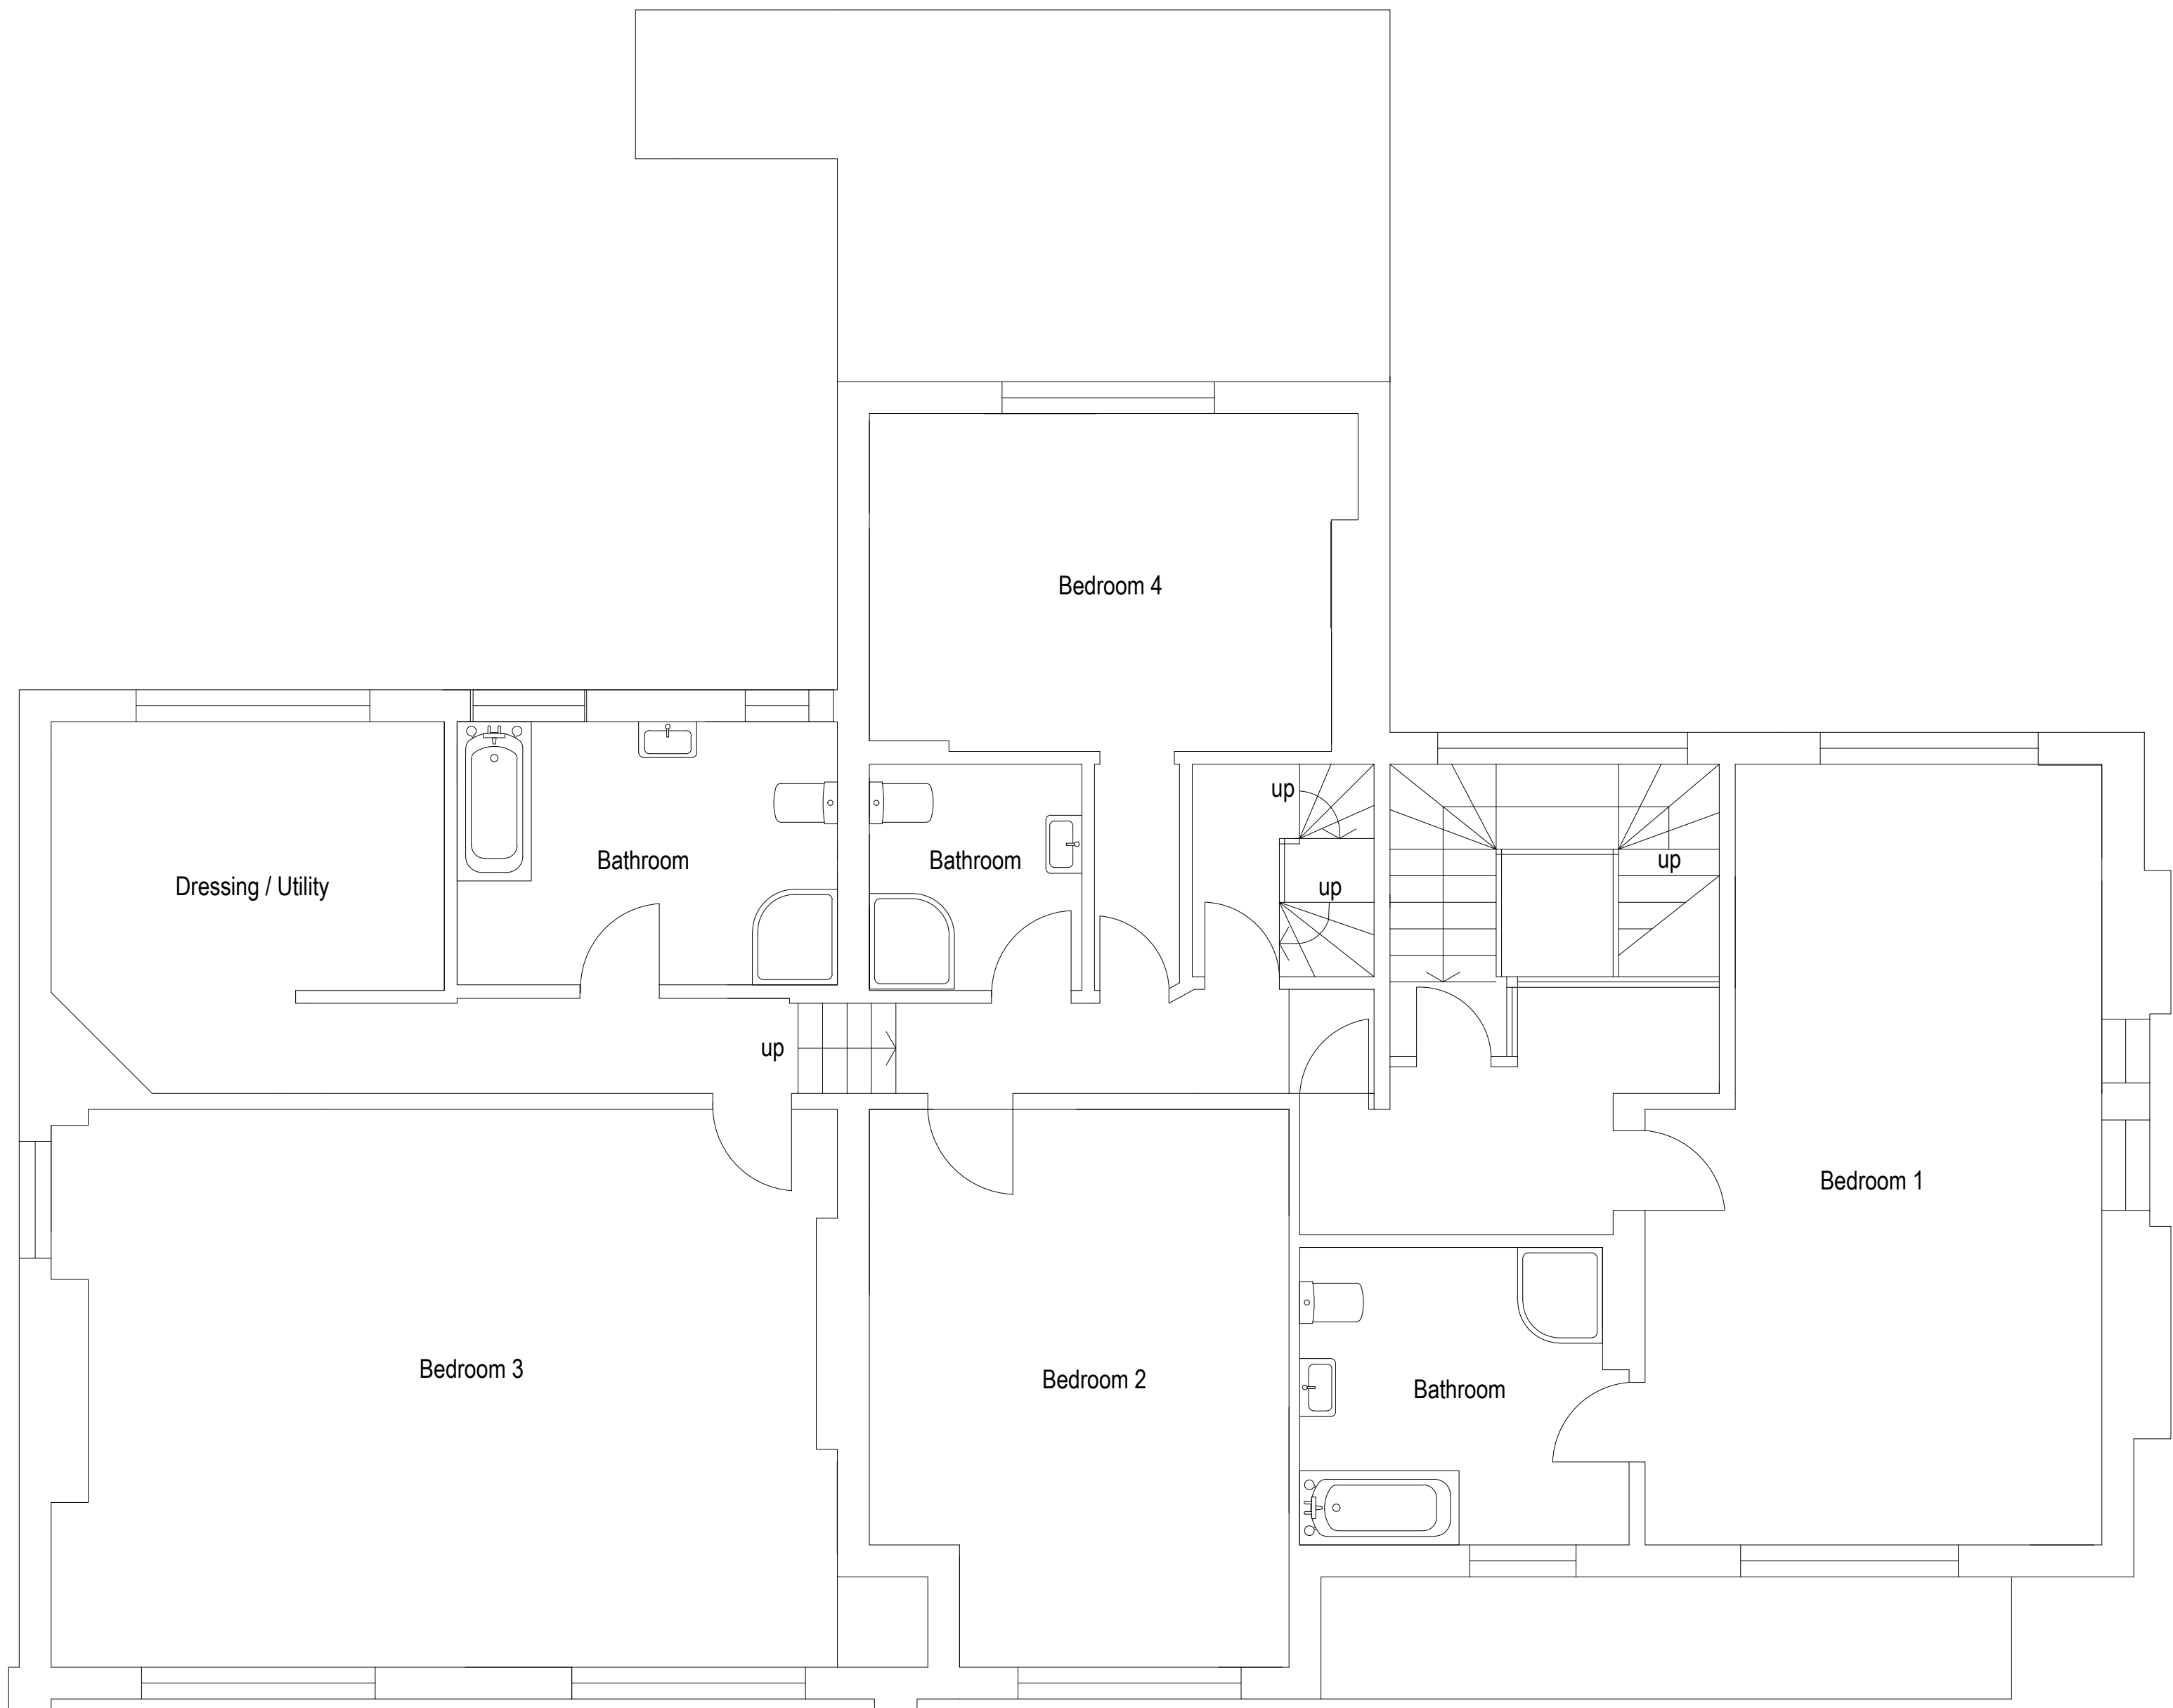

Proposed First Floor Plan 1:50

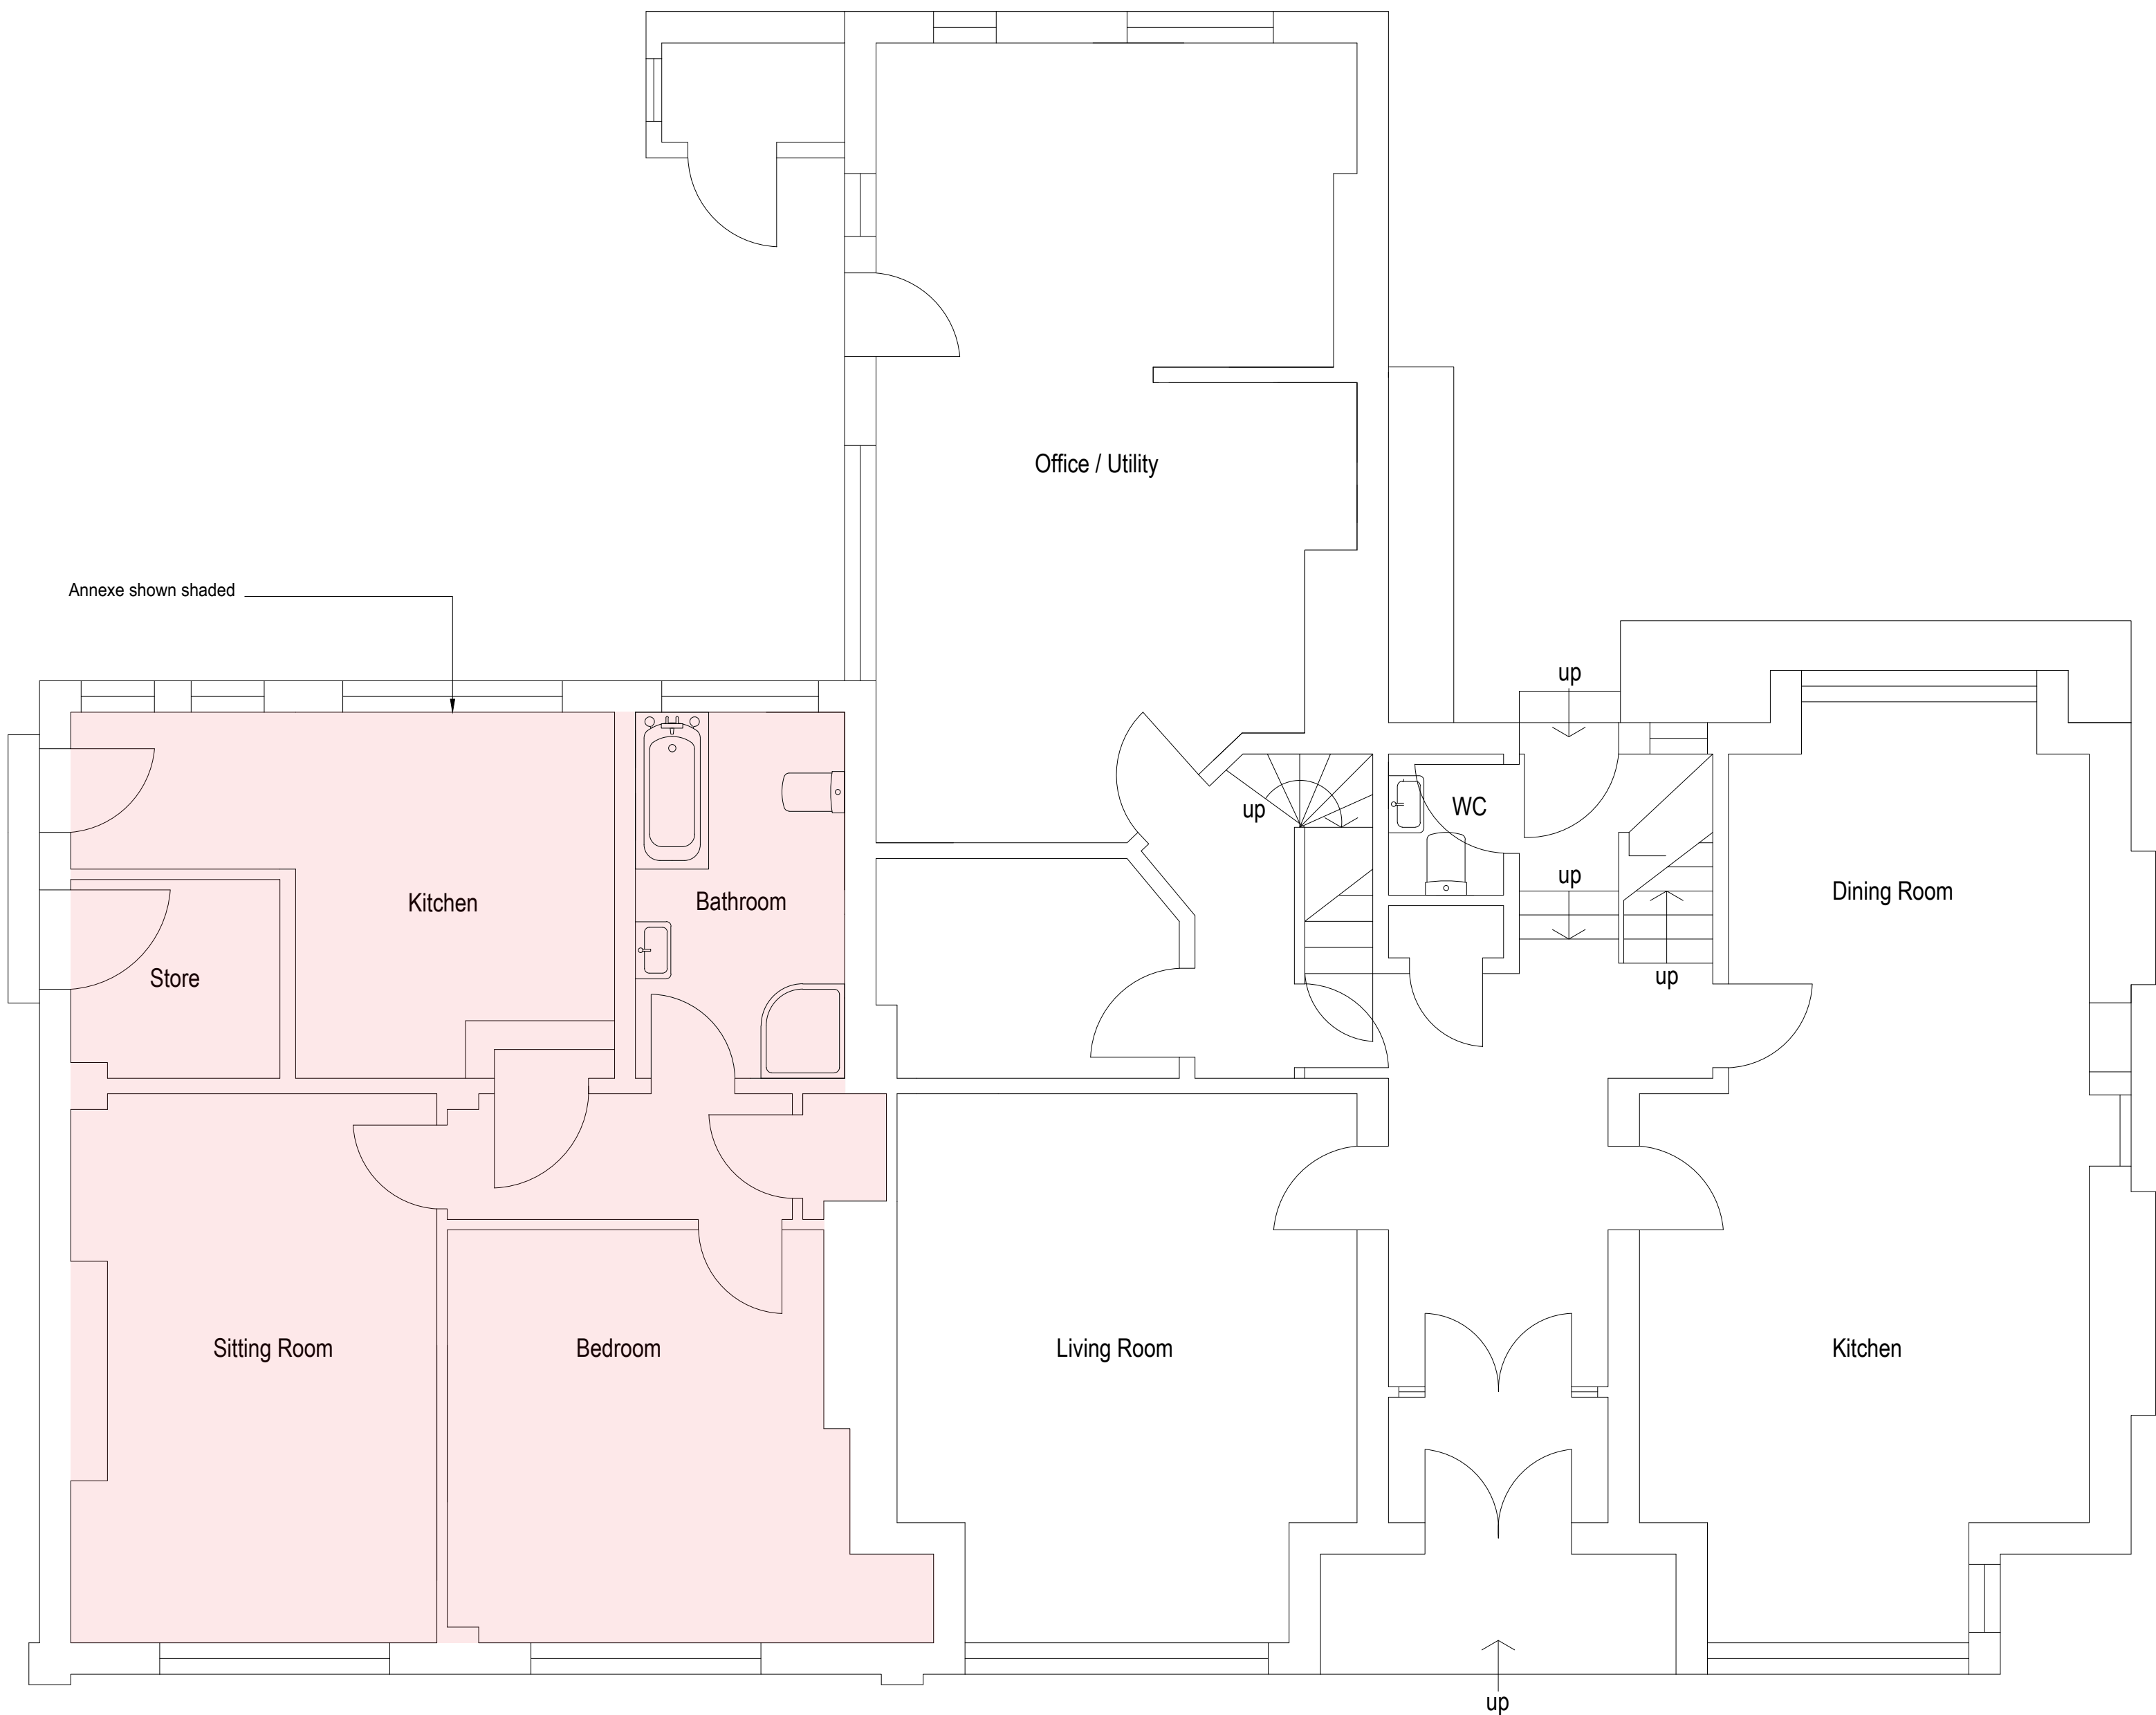

Proposed Ground Floor Plan 1:50

REV A 09.10.25 Bathroom converted into ensuite
amendments

bpm Architectural
Services Ltd.

client	Enplan		
project	Avondale 3 Glendale Road Burgess Hill RH15 OEE		
project ref.	3169	Drawing No.	03A
drawing title	Proposed GF / FF plans		
drawn by	KL		
date	Oct 25	scale	1:50@ A1
www.bpmnet.co.uk info@bpmnet.co.uk			
Do not scale off drawing, check All goods materials workmanship to all dimensions on site before all conform with current building regs. work is commenced BSS and COP's			

