


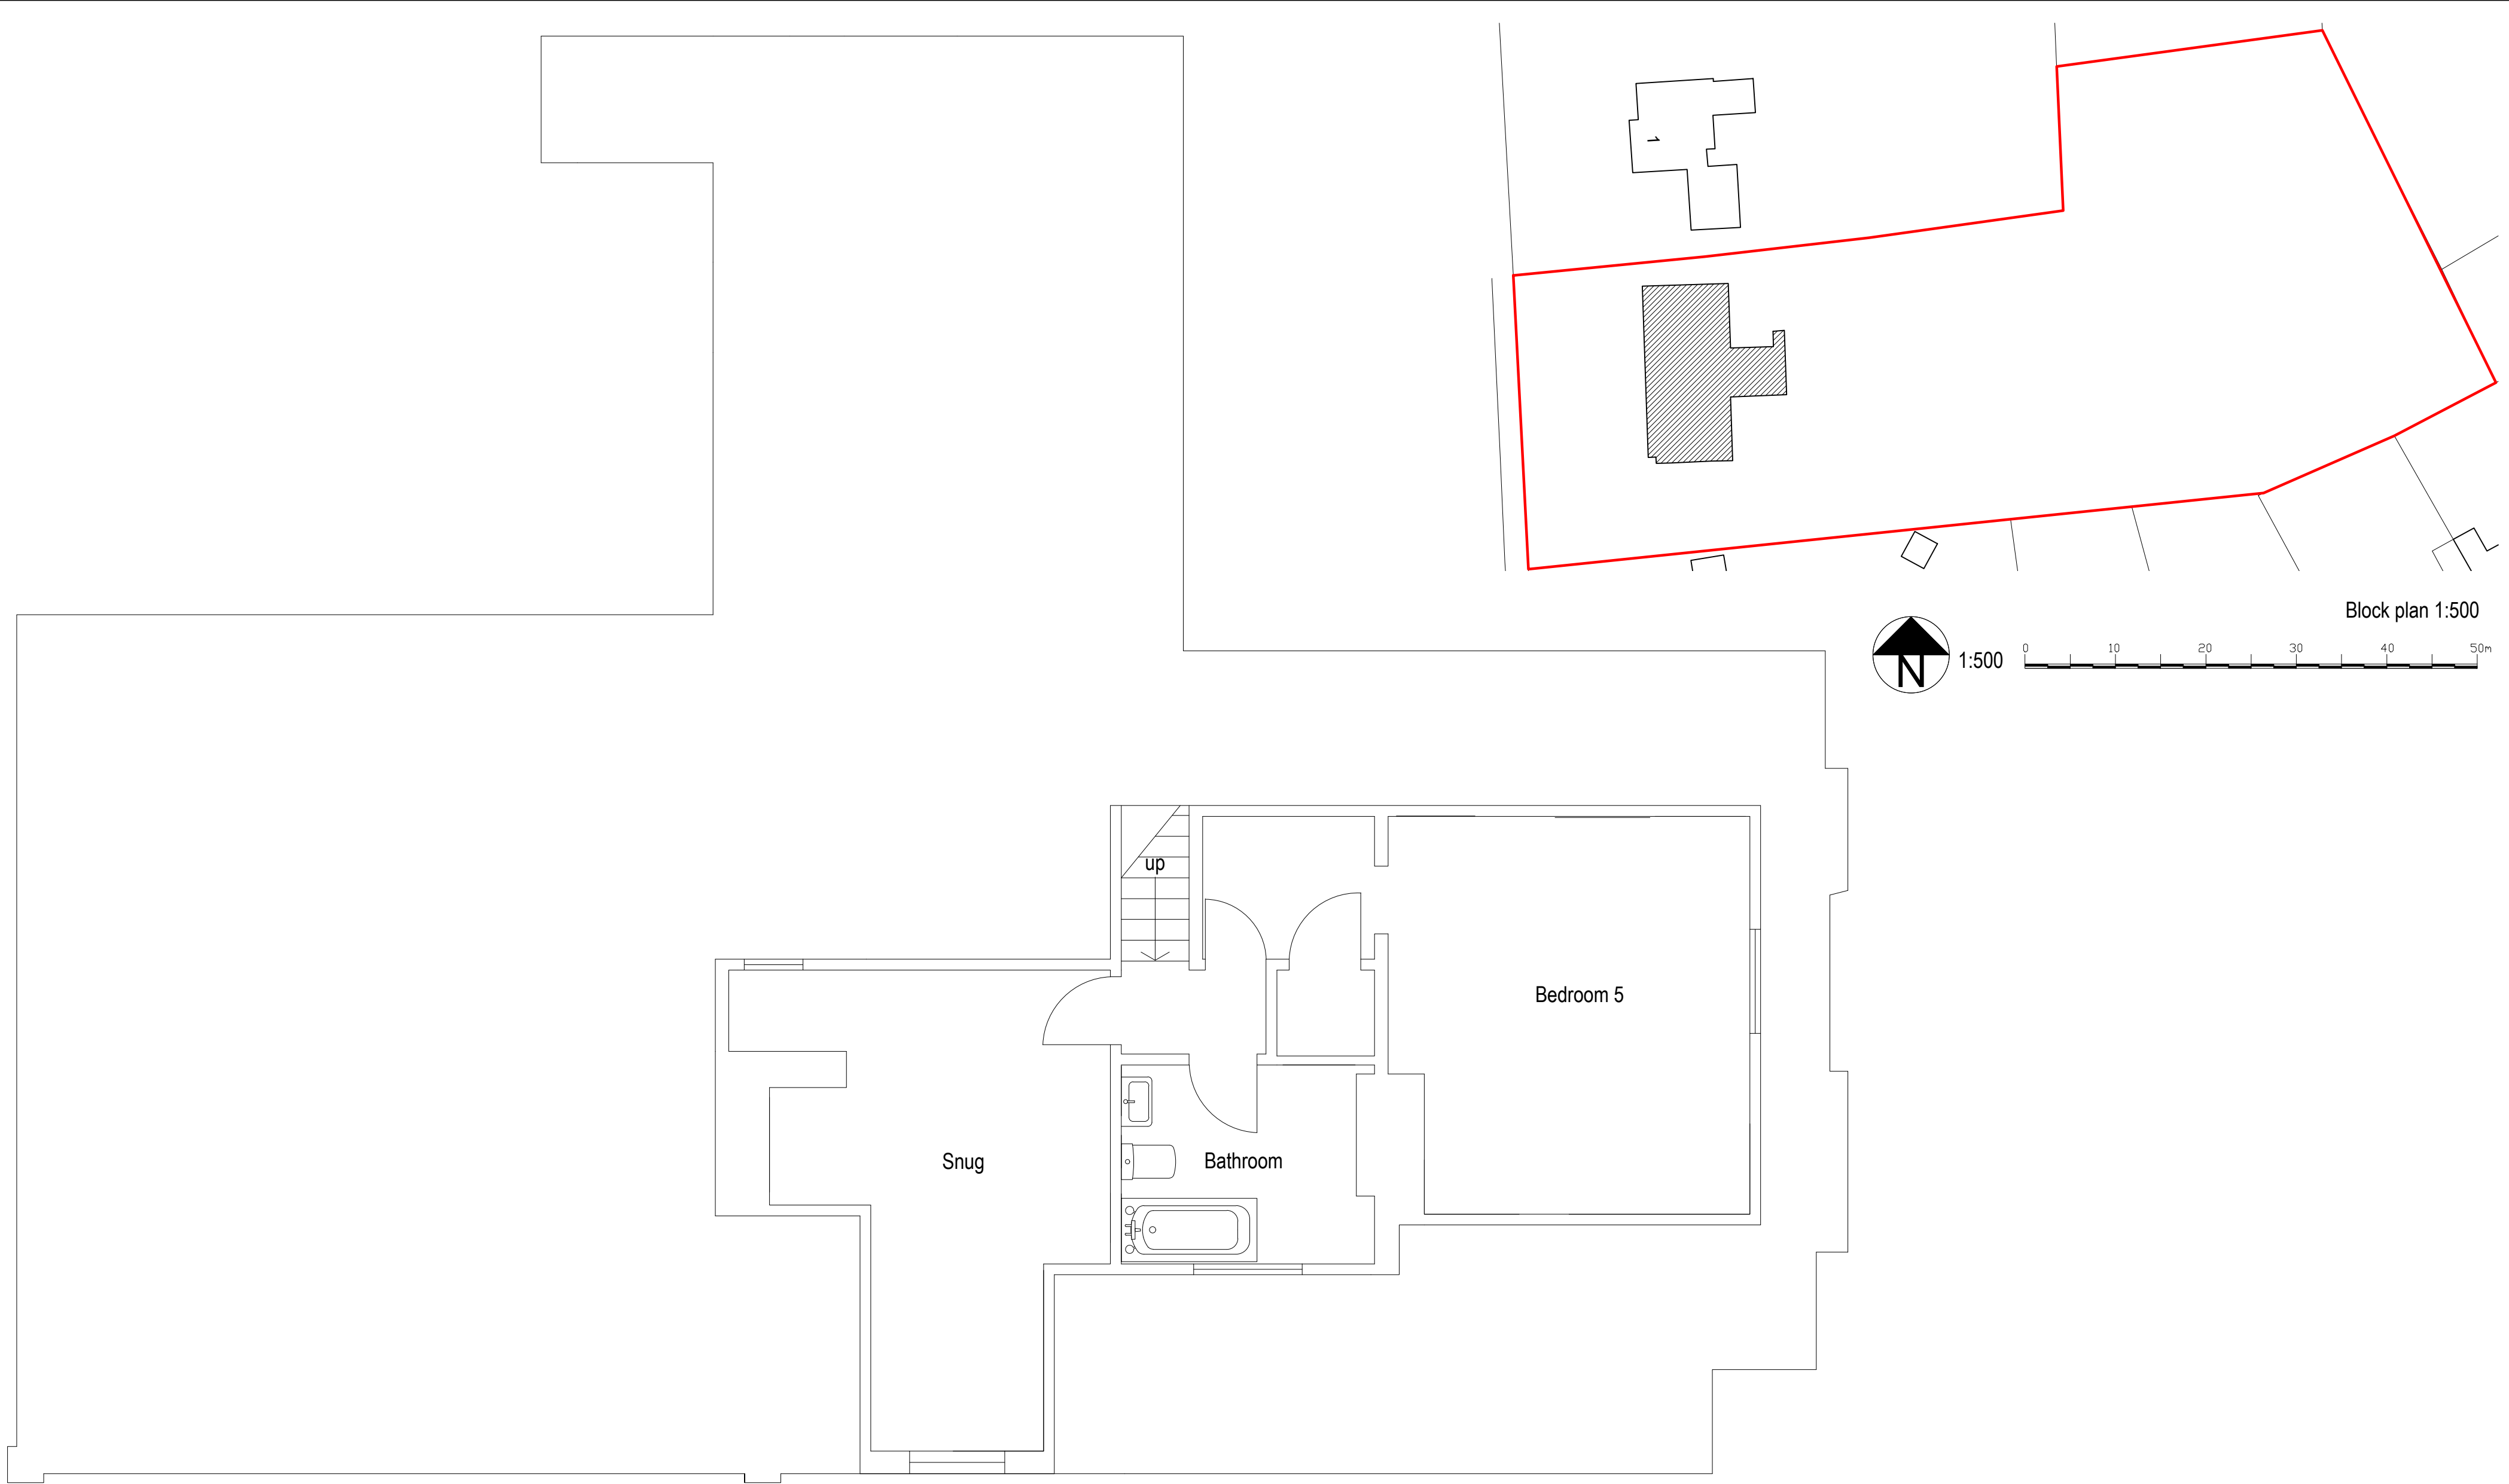

Proposed Second Floor Plan 1:50



Proposed Front Elevation (West) 1:100




Proposed Side Elevation (South) 1:100



Proposed Rear Elevation (East) 1:100



Proposed Side Elevation (North) 1:100

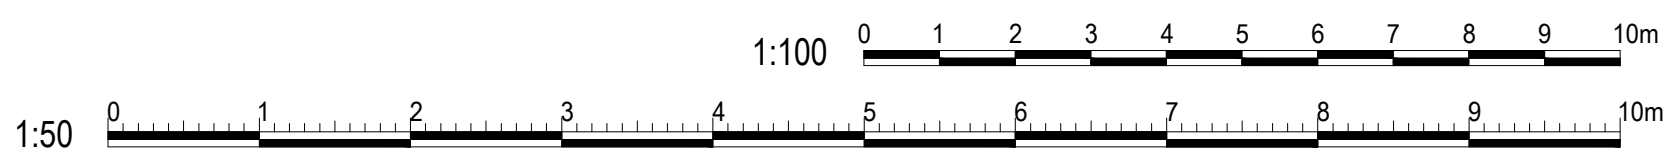

amendments	
bpm Architectural Services Ltd.	
client	Enplan
project	Avondale 3 Glendale Road Burgess Hill RH15 OEE
project ref.	3169
Drawing No.	04
drawing title	Proposed SF / Elevations
drawn by	KL
date	Oct 25
scale	1:50/1:100@ A1
	www.bpmnet.co.uk info@bpmnet.co.uk
Do not scale off drawing, check all goods materials workmanship to all dimensions on site before all conform with current building regs work is commenced BSS and COP's	