


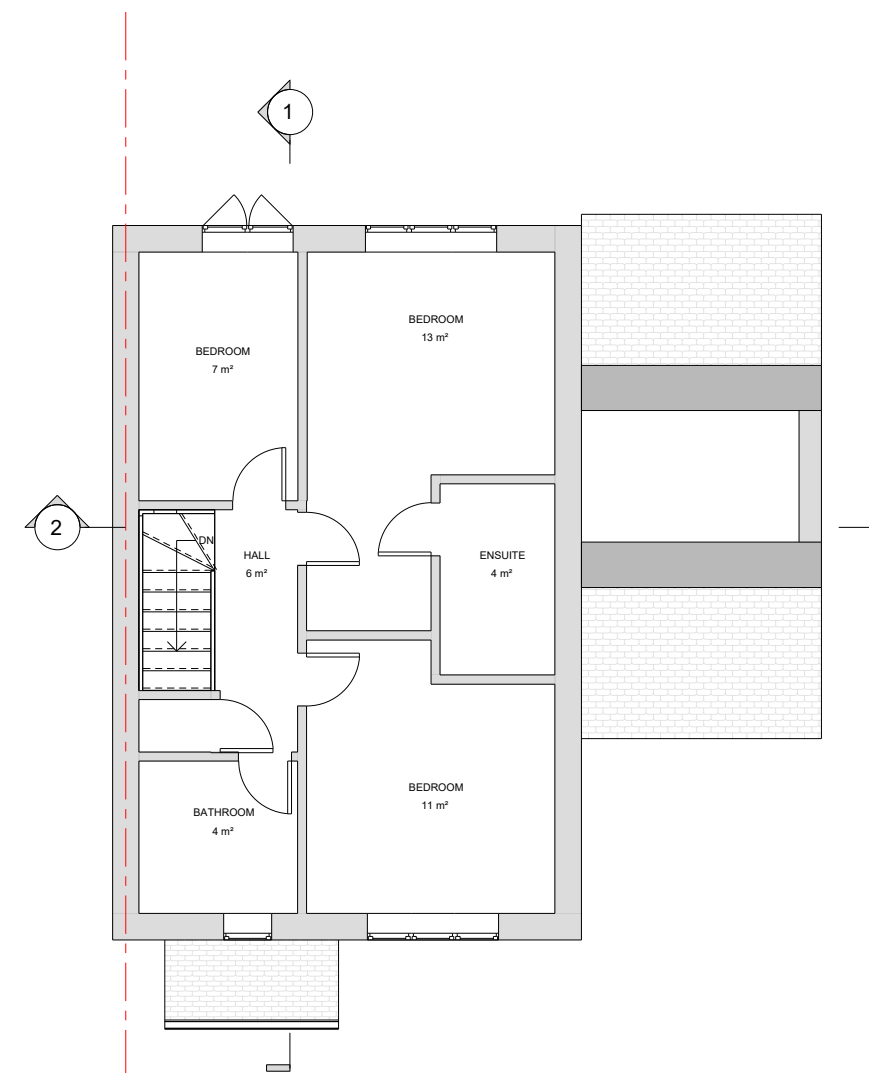
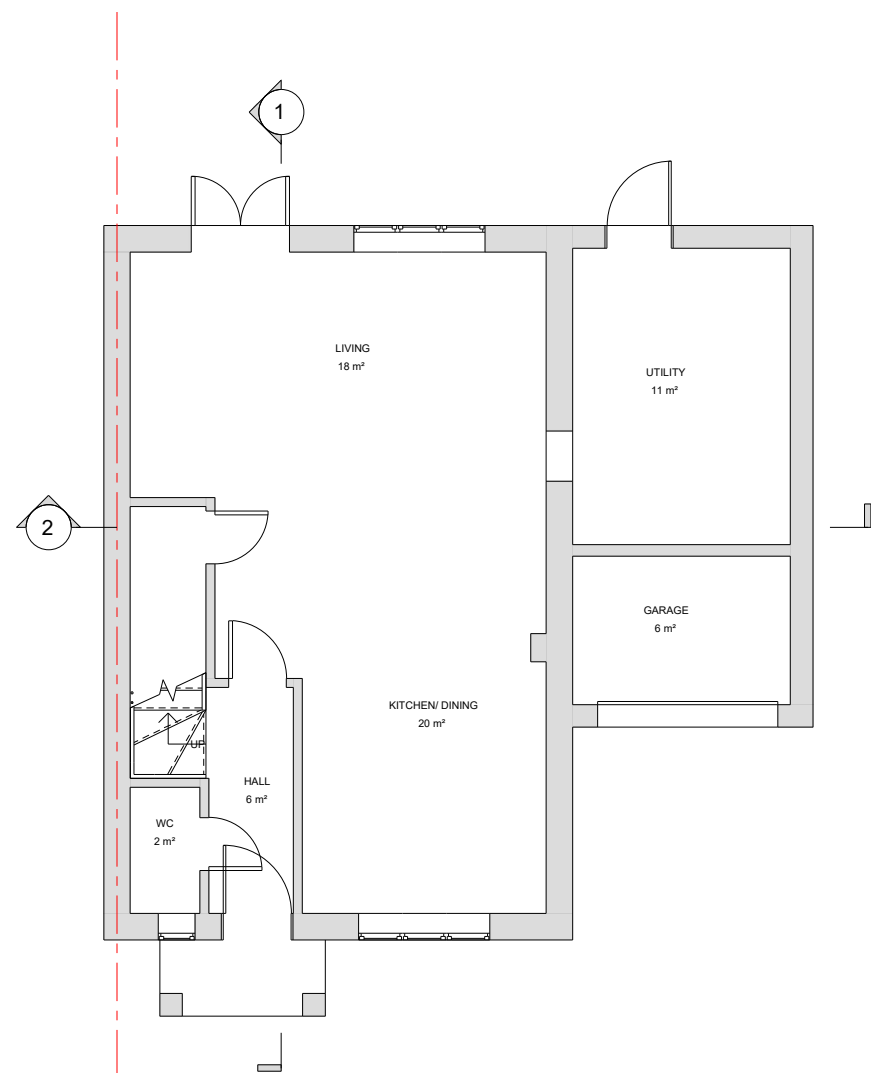
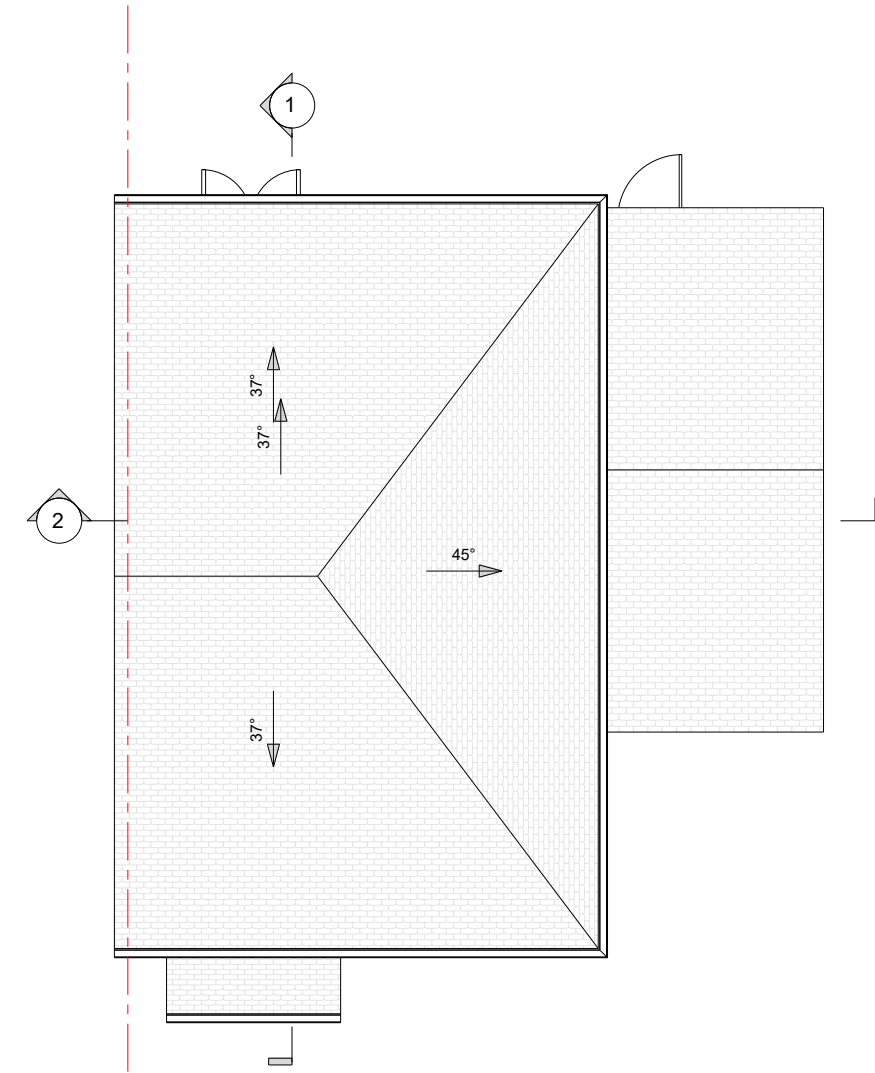


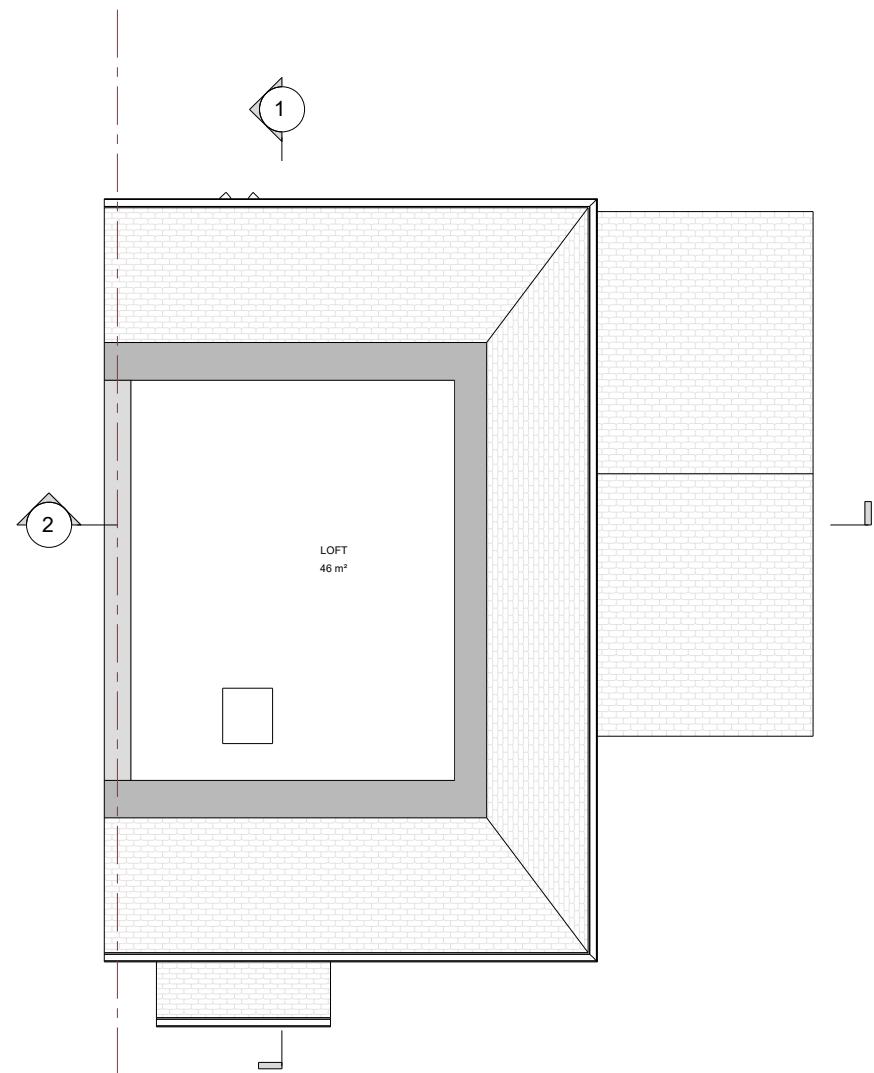



NOTE: - DRAWINGS NOT TO BE SCALED FOR CONSTRUCTION. - CONTRACTOR TO CHECK ALL DIMENSIONS BEFORE ORDERING ANY STEEL WORK. - ALL MATERIALS AND WORKMANSHIP MUST FULLY COMPLY WITH ALL CURRENT BRITISH STANDARDS AND CODES OF PRACTICE.	Client Name	Section	Drawing Title	SCALE : 1:100 @ A3 0m 1m 2m 3m 4m 5m 6m		LEGEND STRUCTURE TO BE DEMOLISHED PROPOSED STRUCTURE	Project No.	RH16 4XR
	Drawing No.	A-001						
	Revision	-						
	Scale at A3	1:100						
	Date	10/10/2025						
Project Address	Stage	Drawing Status				Designed		
5 The Holt, Haywards Heath RH16 4XR, UK	ARCHITECTURAL PLANNING	For Planning Approval				Drawn		

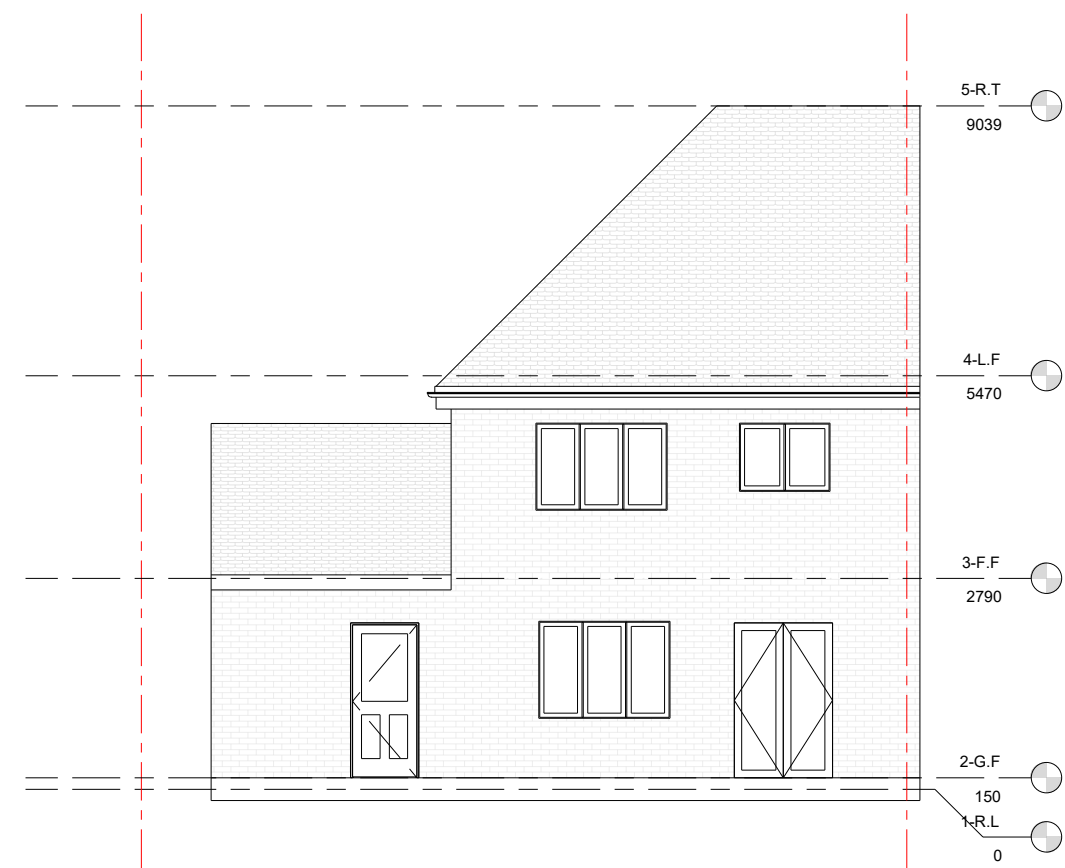


NOTE: - DRAWINGS NOT TO BE SCALED FOR CONSTRUCTION. - CONTRACTOR TO CHECK ALL DIMENSIONS BEFORE ORDERING ANY STEEL WORK. - ALL MATERIALS AND WORKMANSHIP MUST FULLY COMPLY WITH ALL CURRENT BRITISH STANDARDS AND CODES OF PRACTICE.	Client Name	Section	Drawing Title	SCALE : 1:100 @ A3 0m 1m 2m 3m 4m 5m 6m		LEGEND STRUCTURE TO BE DEMOLISHED PROPOSED STRUCTURE	Project No.	RH16 4XR
	Drawing No.	A-002						
	Revision	-						
	Scale at A3	1:100						
	Date	10/10/2025						

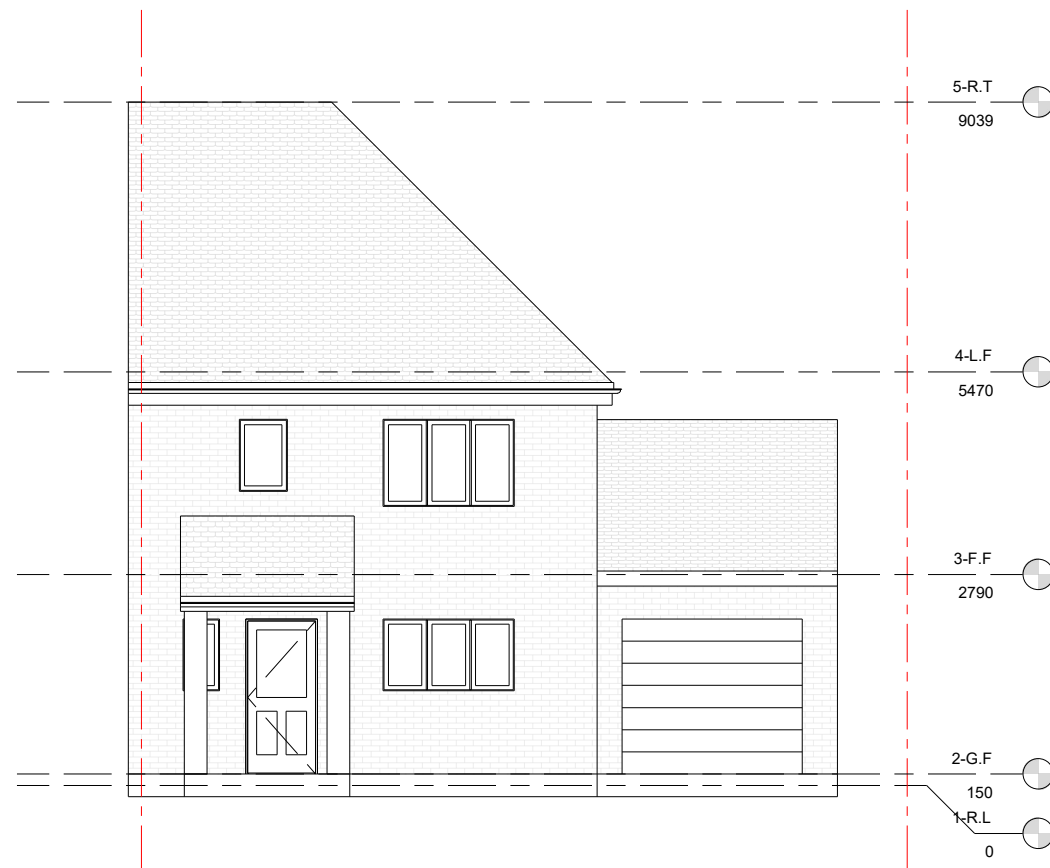


NOTE: - DRAWINGS NOT TO BE SCALED FOR CONSTRUCTION. - CONTRACTOR TO CHECK ALL DIMENSIONS BEFORE ORDERING ANY STEEL WORK. - ALL MATERIALS AND WORKMANSHIP MUST FULLY COMPLY WITH ALL CURRENT BRITISH STANDARDS AND CODES OF PRACTICE.	Client Name	Section	Drawing Title	SCALE : 1:100 @ A3 0m 1m 2m 3m 4m 5m 6m	NFA NFA ARCHITECTURE CONSULTANT	LEGEND STRUCTURE TO BE DEMOLISHED PROPOSED STRUCTURE	Project No.	RH16 4XR	
	Drawing No.	A-004							
	Revision	-							
	Scale at A3	1:100							
	Date	10/10/2025							
Project Address	Stage	Drawing Status							
5 The Holt, Haywards Heath RH16 4XR, UK	ARCHITECTURAL PLANNING	For Planning Approval							

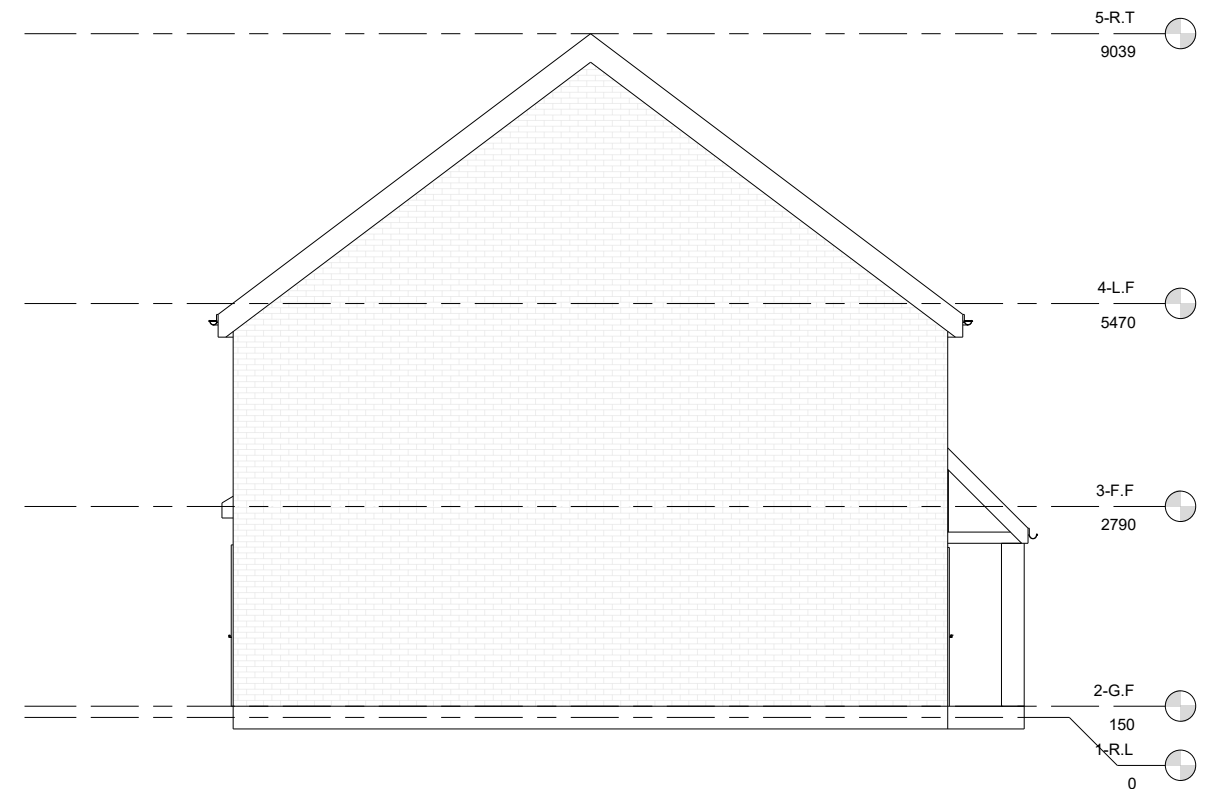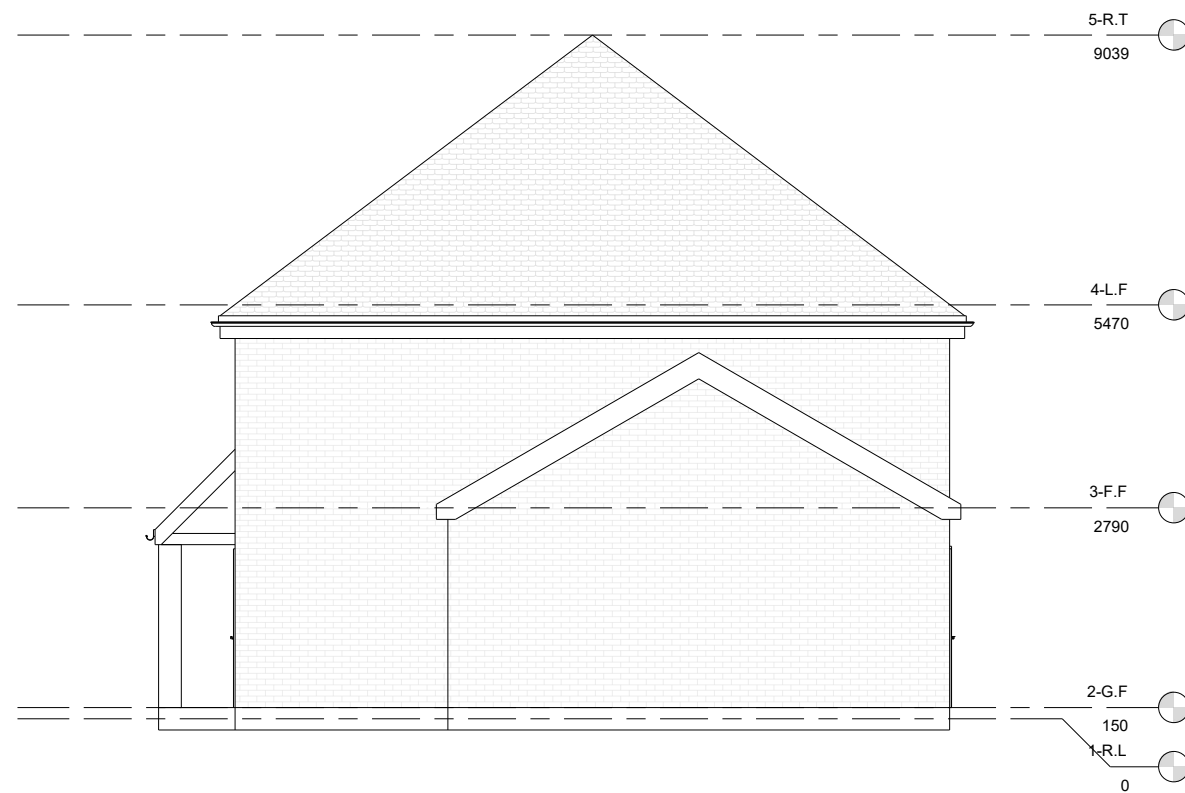

NOTE: - DRAWINGS NOT TO BE SCALED FOR CONSTRUCTION. - CONTRACTOR TO CHECK ALL DIMENSIONS BEFORE ORDERING ANY STEEL WORK. - ALL MATERIALS AND WORKMANSHIP MUST FULLY COMPLY WITH ALL CURRENT BRITISH STANDARDS AND CODES OF PRACTICE.	Client Name	Section	Drawing Title	SCALE : 1:100 @ A3 0m 1m 2m 3m 4m 5m 6m	NFA ARCHTECHTURE CONSULTANT	LEGEND STRUCTURE TO BE DEMOLISHED PROPOSED STRUCTURE	Project No.	RH16 4XR
	Drawing No.	A-005						
	Revision	-						
	Scale at A3	1:100						
	Date	10/10/2025						
Project Address	Stage	Drawing Status						
5 The Holt, Haywards Heath RH16 4XR, UK	ARCHITECTURAL PLANNING	For Planning Approval						

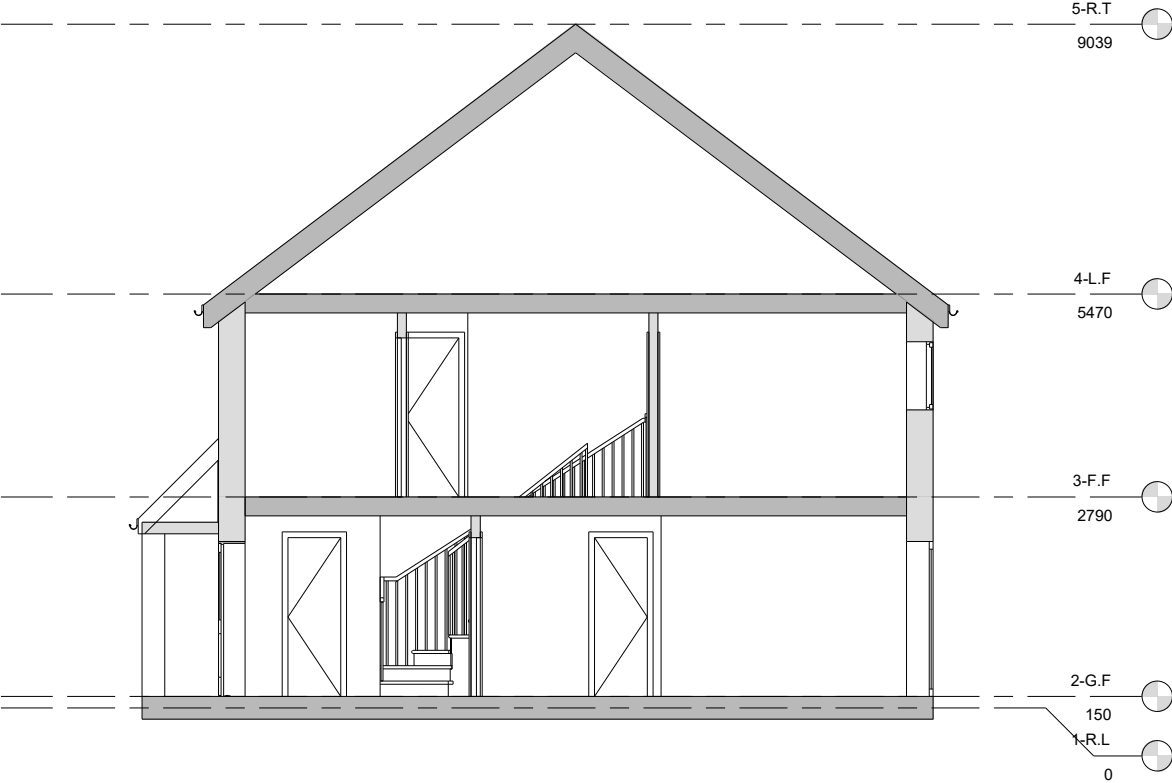

SECTION 1

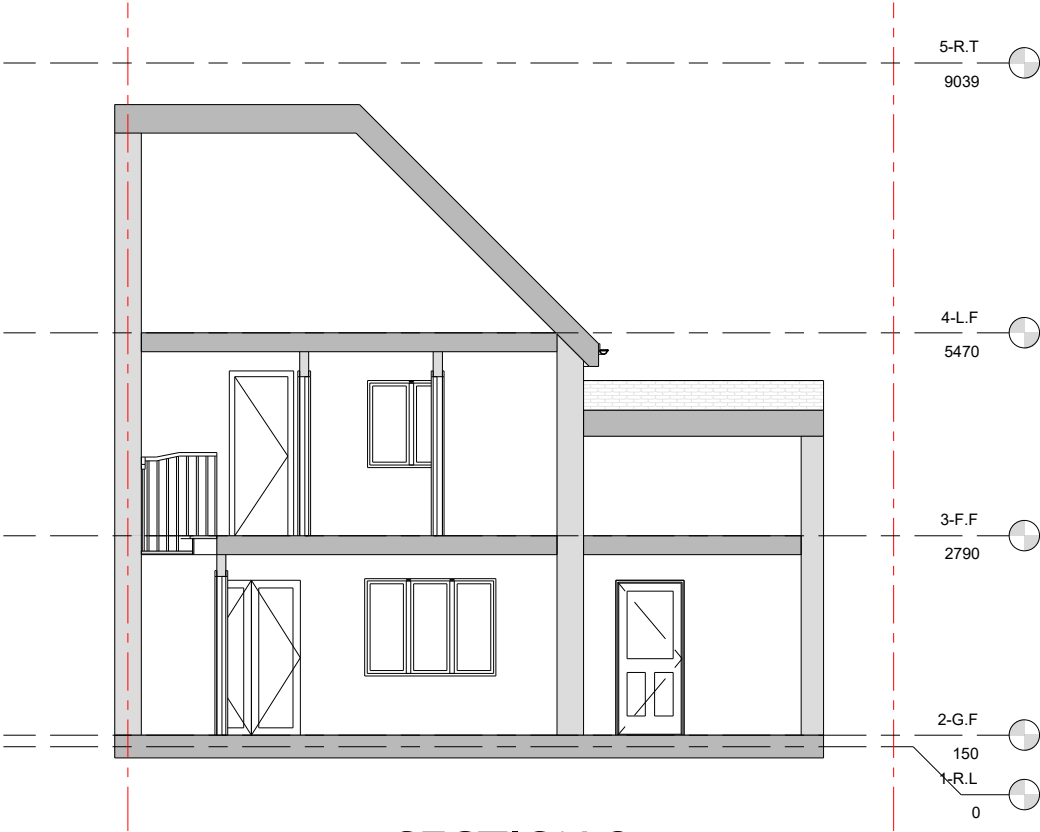

SECTION 2

NOTE:

- DRAWINGS NOT TO BE SCALED FOR CONSTRUCTION.
- CONTRACTOR TO CHECK ALL DIMENSIONS BEFORE ORDERING ANY STEEL WORK.
- ALL MATERIALS AND WORKMANSHIP MUST FULLY COMPLY WITH ALL CURRENT BRITISH STANDARDS AND CODES OF PRACTICE.

Client Name

Project Address
5 The Holt, Haywards Heath
RH16 4XR, UK

Section
Loft Conversion and Extension
over Garage


Stage
ARCHITECTURAL PLANNING

Drawing Title
EXISTING SECTIONS

Drawing Status
For Planning Approval

SCALE :

1:100 @ A3

 

- LEGEND
- STRUCTURE TO BE DEMOLISHED
 - PROPOSED STRUCTURE
- Designed
- Drawn

Project No. RH16 4XR

Drawing No. A-006



Revision -

Scale at A3 1:100



Date 10/10/2025



NOTE: - DRAWINGS NOT TO BE SCALED FOR CONSTRUCTION. - CONTRACTOR TO CHECK ALL DIMENSIONS BEFORE ORDERING ANY STEEL WORK. - ALL MATERIALS AND WORKMANSHIP MUST FULLY COMPLY WITH ALL CURRENT BRITISH STANDARDS AND CODES OF PRACTICE.	Client Name	Section	Drawing Title	SCALE : 1:100 @ A3 0m 1m 2m 3m 4m 5m 6m LEGEND STRUCTURE TO BE DEMOLISHED PROPOSED STRUCTURE Designed Drawn	Project No.	RH16 4XR	
	---		Loft Conversion and Extension over Garage		EXISTING 3D VIEWS	Drawing No.	A-007
	Project Address	Stage	Drawing Status			Revision	-
	5 The Holt, Haywards Heath RH16 4XR, UK	ARCHITECTURAL PLANNING	For Planning Approval			Scale at A3	1:100
						Date	10/10/2025

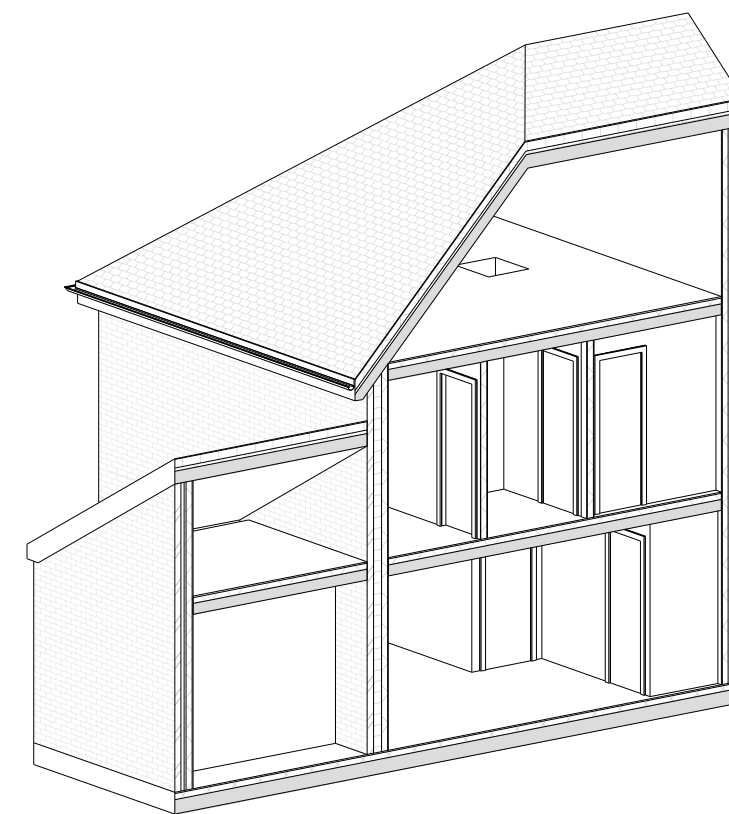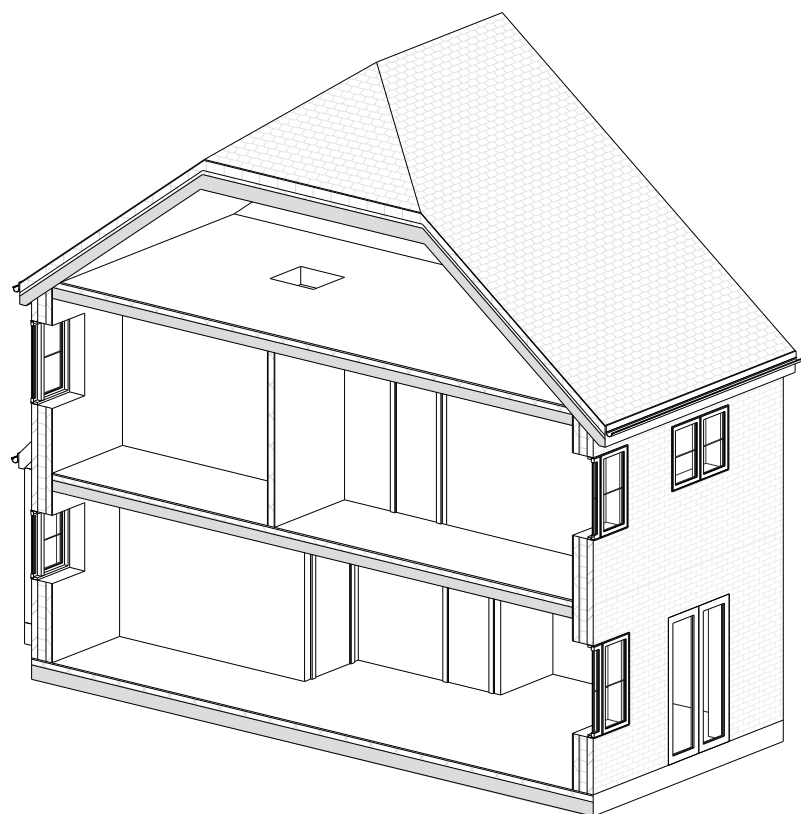



NOTE: - DRAWINGS NOT TO BE SCALED FOR CONSTRUCTION. - CONTRACTOR TO CHECK ALL DIMENSIONS BEFORE ORDERING ANY STEEL WORK. - ALL MATERIALS AND WORKMANSHIP MUST FULLY COMPLY WITH ALL CURRENT BRITISH STANDARDS AND CODES OF PRACTICE.	Client Name	Section	Drawing Title	SCALE : 1:100 @ A3 0m 1m 2m 3m 4m 5m 6m		LEGEND STRUCTURE TO BE DEMOLISHED PROPOSED STRUCTURE	Project No.	RH16 4XR
	Drawing No.	A-008						
	Revision	-						
	Scale at A3	1:100						
	Date	10/10/2025						
Project Address	Stage	Drawing Status			Designed			
5 The Holt, Haywards Heath RH16 4XR, UK	ARCHITECTURAL PLANNING	For Planning Approval			Drawn			

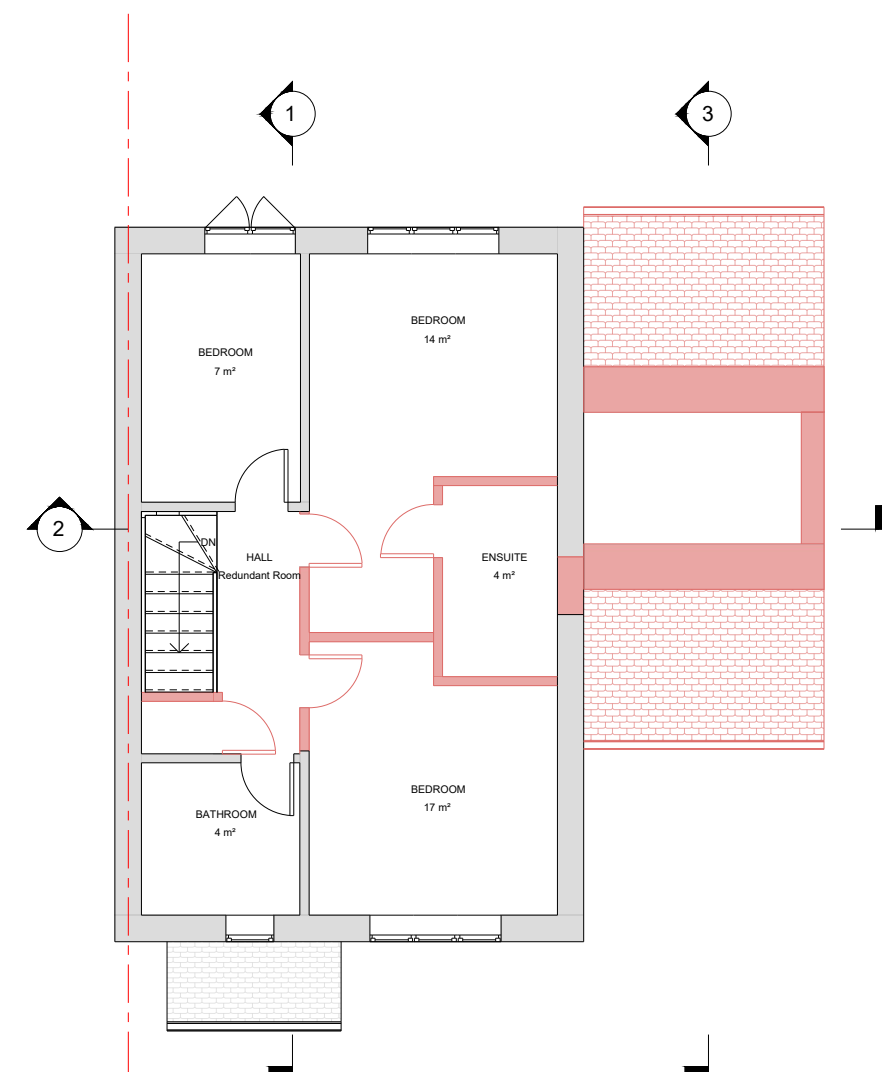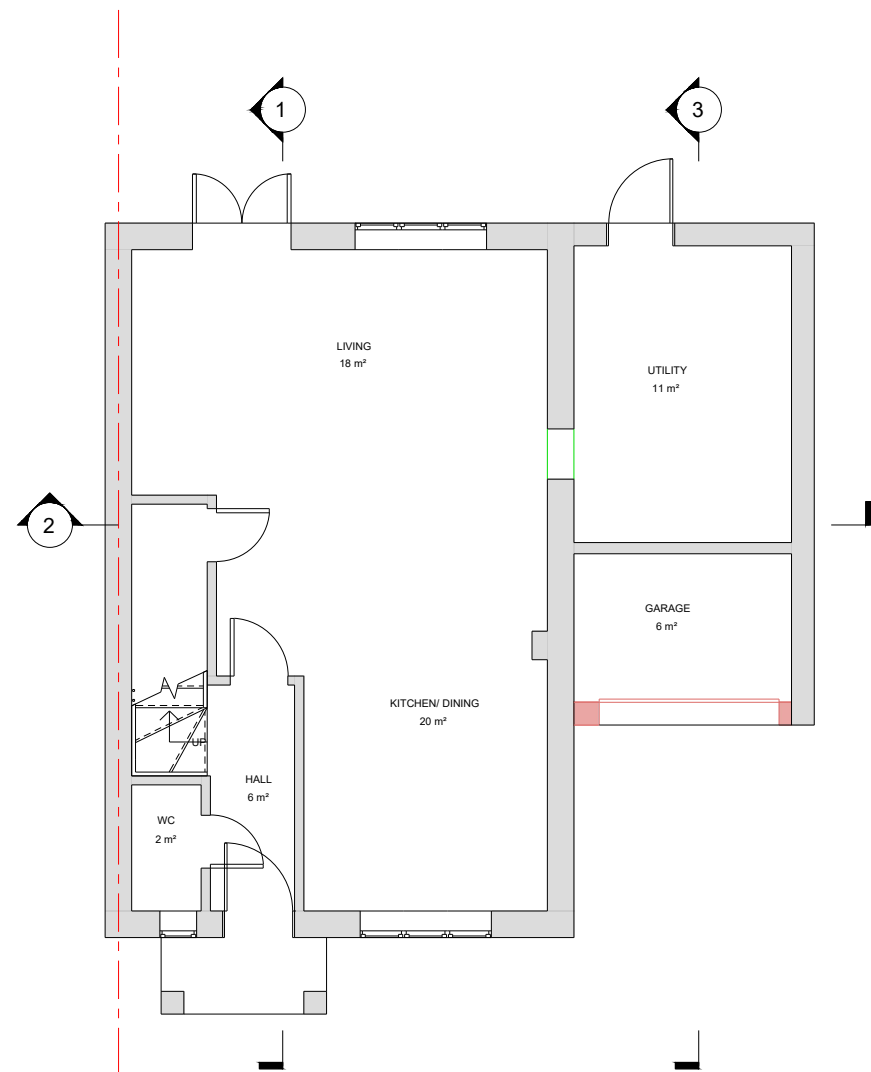


NOTE: - DRAWINGS NOT TO BE SCALED FOR CONSTRUCTION. - CONTRACTOR TO CHECK ALL DIMENSIONS BEFORE ORDERING ANY STEEL WORK. - ALL MATERIALS AND WORKMANSHIP MUST FULLY COMPLY WITH ALL CURRENT BRITISH STANDARDS AND CODES OF PRACTICE.	Client Name	Section	Drawing Title	SCALE : 1:100 @ A3 		LEGEND STRUCTURE TO BE DEMOLISHED PROPOSED STRUCTURE	Project No.	RH16 4XR
	---	Loft Conversion and Extension over Garage	DEMO PLAN				Drawing No.	A-009
	Project Address	Stage	Drawing Status				Revision	-
	5 The Holt, Haywards Heath RH16 4XR, UK	ARCHITECTURAL PLANNING	For Planning Approval				Scale at A3	1:100
							Date	10/10/2025




NOTE: - DRAWINGS NOT TO BE SCALED FOR CONSTRUCTION. - CONTRACTOR TO CHECK ALL DIMENSIONS BEFORE ORDERING ANY STEEL WORK. - ALL MATERIALS AND WORKMANSHIP MUST FULLY COMPLY WITH ALL CURRENT BRITISH STANDARDS AND CODES OF PRACTICE.	Client Name	Section	Drawing Title	SCALE : 1:100 @ A3 0m 1m 2m 3m 4m 5m 6m	NFA ARCHTECHTURE CONSULTANT	LEGEND STRUCTURE TO BE DEMOLISHED PROPOSED STRUCTURE Designed Drawn	Project No.	RH16 4XR
	---	Loft Conversion and Extension over Garage	DEMO ELEVATIONS				Drawing No.	A-011
	Project Address	Stage	Drawing Status				Revision	-
	5 The Holt, Haywards Heath RH16 4XR, UK	ARCHITECTURAL PLANNING	For Planning Approval				Scale at A3	1:100
							Date	10/10/2025

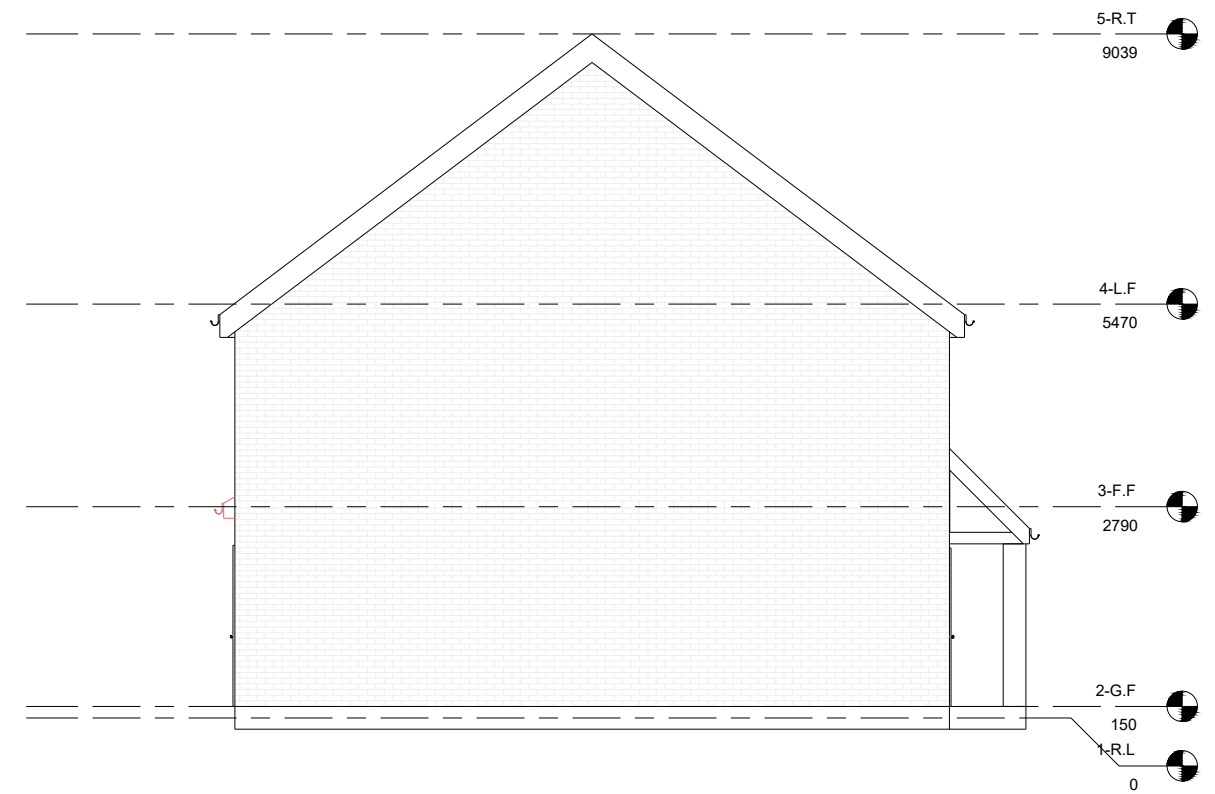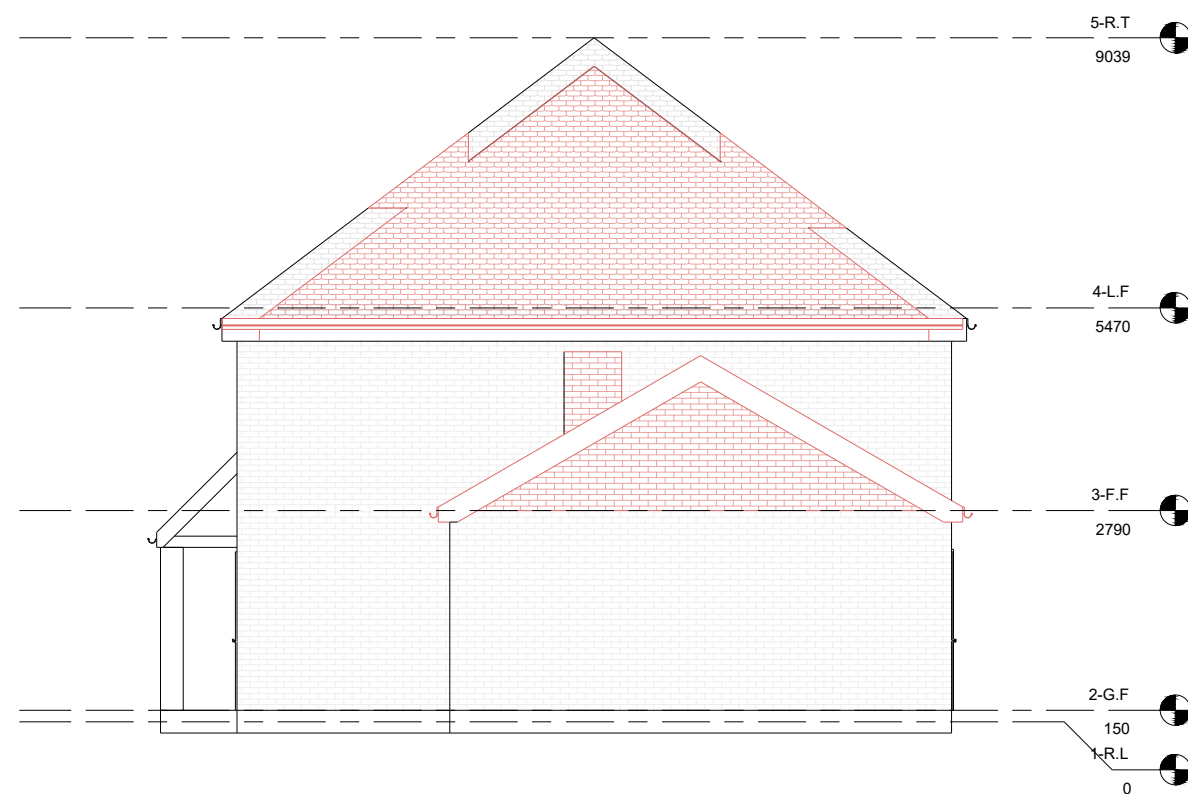


NOTE: - DRAWINGS NOT TO BE SCALED FOR CONSTRUCTION. - CONTRACTOR TO CHECK ALL DIMENSIONS BEFORE ORDERING ANY STEEL WORK. - ALL MATERIALS AND WORKMANSHIP MUST FULLY COMPLY WITH ALL CURRENT BRITISH STANDARDS AND CODES OF PRACTICE.	Client Name	Section	Drawing Title	SCALE : 1:100 @ A3 0m 1m 2m 3m 4m 5m 6m		LEGEND STRUCTURE TO BE DEMOLISHED PROPOSED STRUCTURE	Project No.	RH16 4XR
	Drawing No.	A-012						
	Revision	-						
	Scale at A3	1:100						
	Date	10/10/2025						
Project Address	Stage	Drawing Status			Designed			
					Drawn			

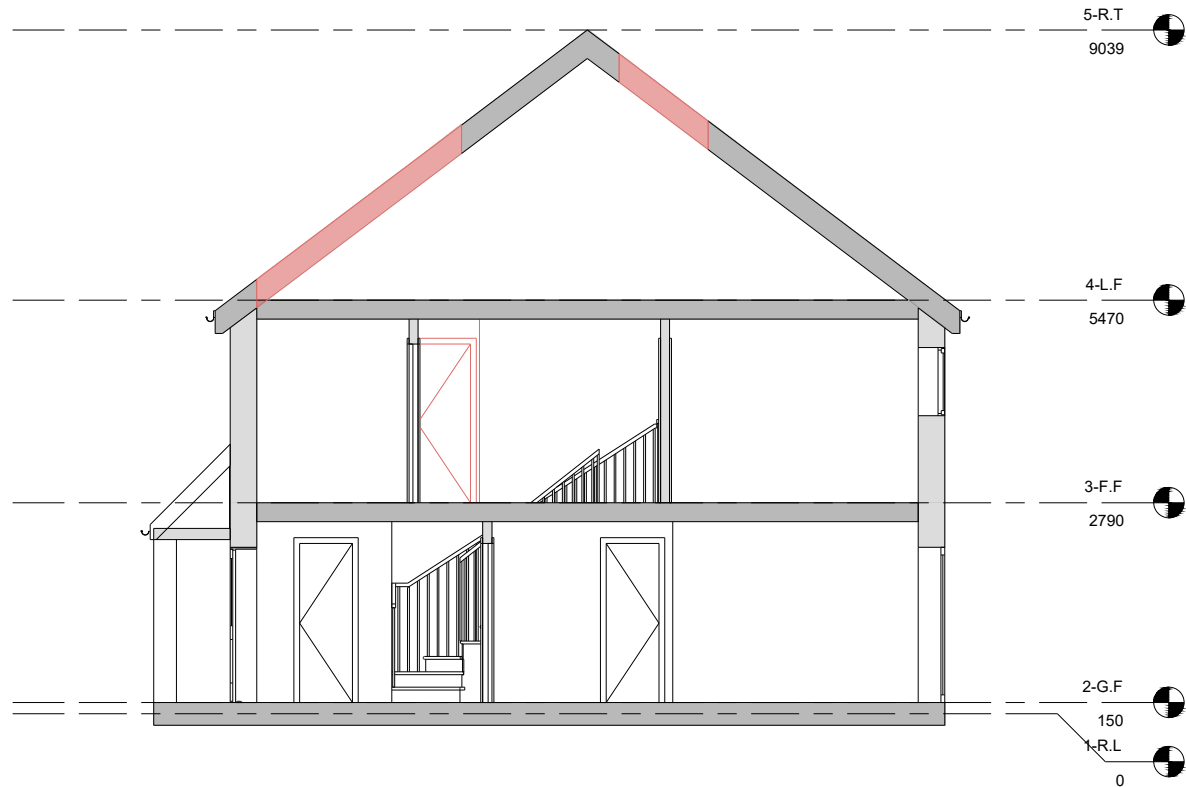

SECTION 1

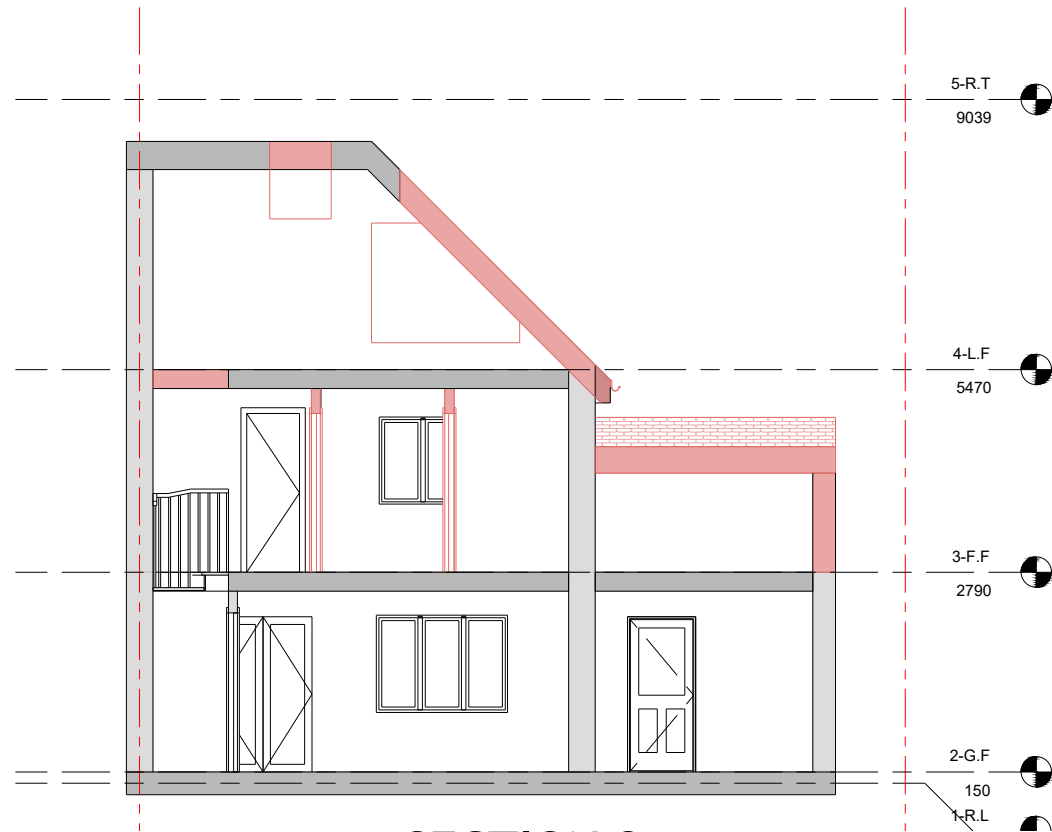

SECTION 2

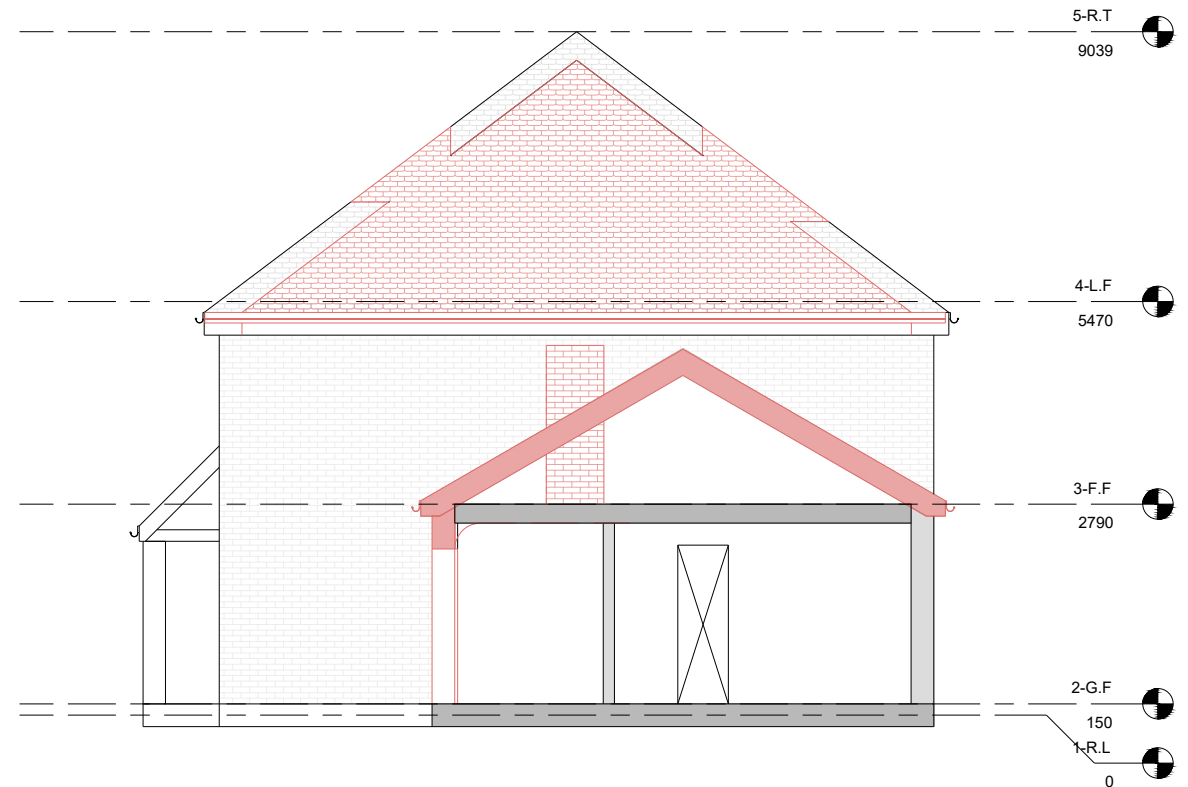

SECTION 3

NOTE:

- DRAWINGS NOT TO BE SCALED FOR CONSTRUCTION.
- CONTRACTOR TO CHECK ALL DIMENSIONS BEFORE ORDERING ANY STEEL WORK.
- ALL MATERIALS AND WORKMANSHIP MUST FULLY COMPLY WITH ALL CURRENT BRITISH STANDARDS AND CODES OF PRACTICE.

Client Name

Section


Loft Conversion and Extension
over Garage

Drawing Title

DEMO SECTIONS

SCALE :

1:100 @ A3

 

LEGEND

- STRUCTURE TO BE DEMOLISHED
- PROPOSED STRUCTURE

Designed

Drawn



Project No. RH16 4XR

Drawing No. A-013



Revision -

Scale at A3 1:100


Date 10/10/2025

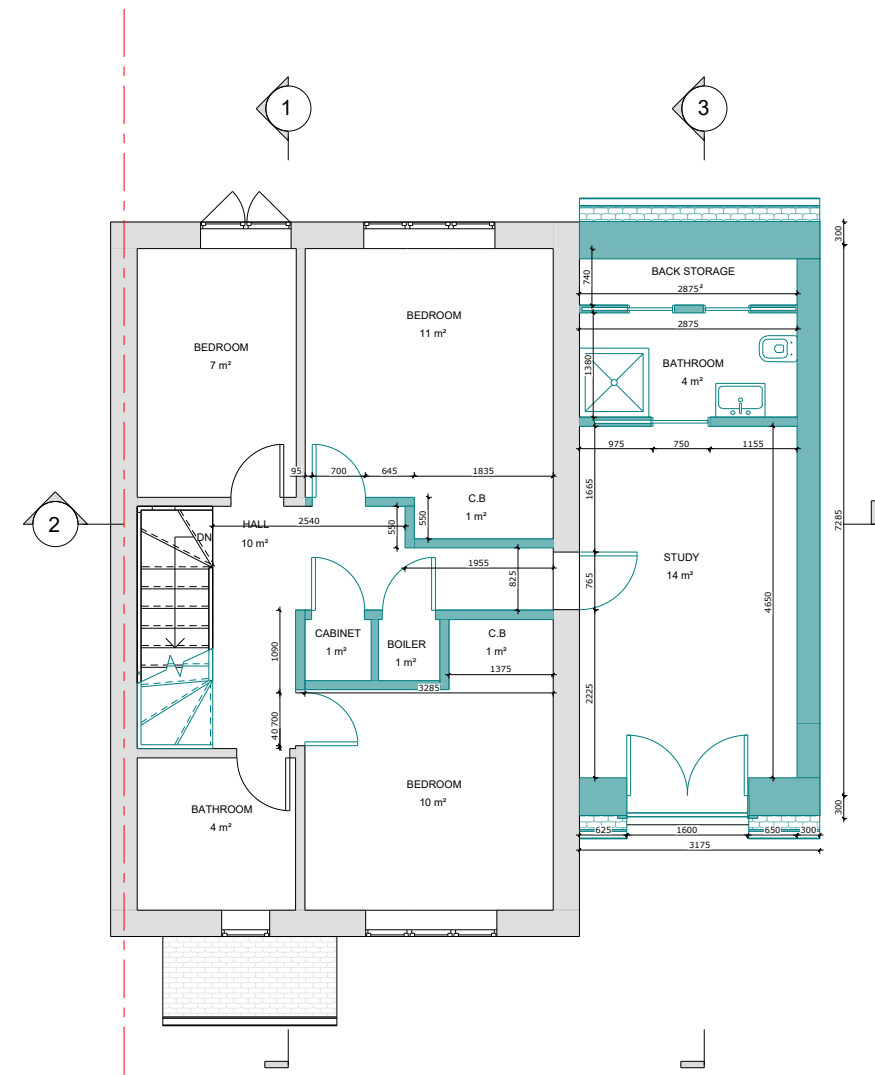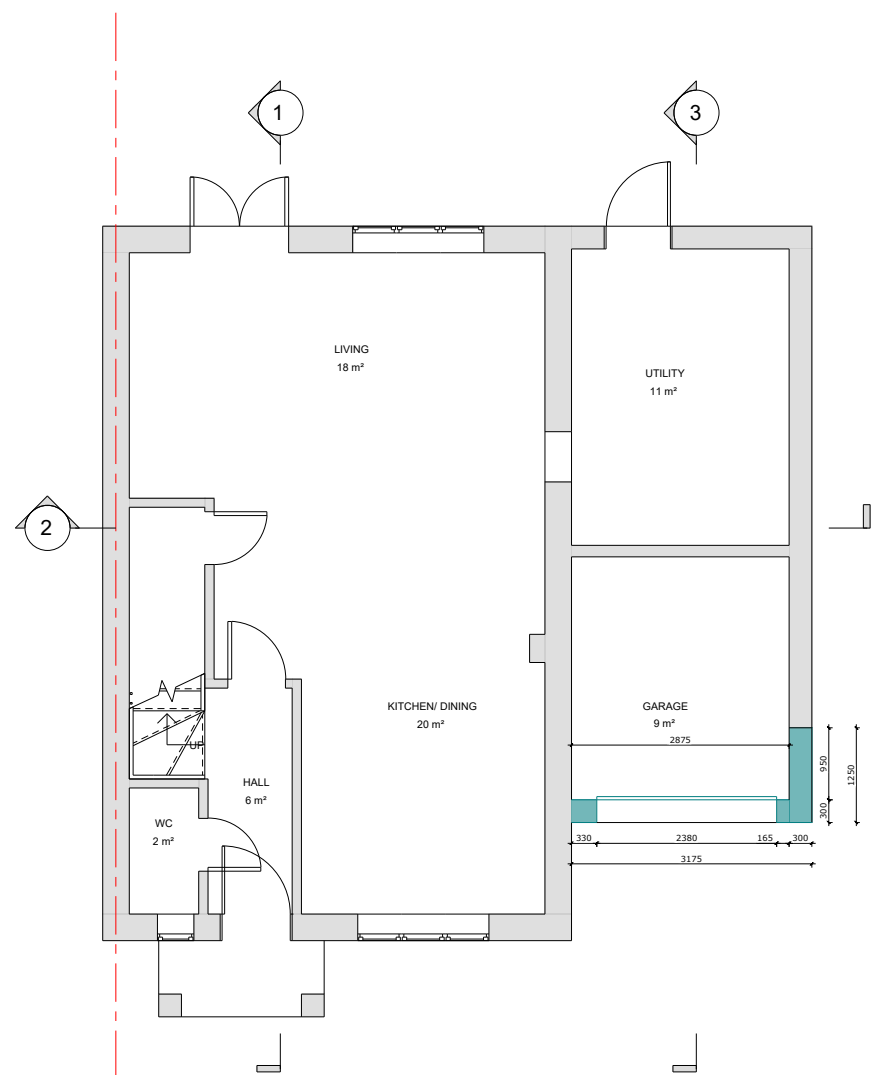


NOTE: - DRAWINGS NOT TO BE SCALED FOR CONSTRUCTION. - CONTRACTOR TO CHECK ALL DIMENSIONS BEFORE ORDERING ANY STEEL WORK. - ALL MATERIALS AND WORKMANSHIP MUST FULLY COMPLY WITH ALL CURRENT BRITISH STANDARDS AND CODES OF PRACTICE.	Client Name	Section	Drawing Title	SCALE : 1:100 @ A3 0m 1m 2m 3m 4m 5m 6m  	LEGEND STRUCTURE TO BE DEMOLISHED PROPOSED STRUCTURE	Project No.	RH16 4XR
			Drawing No.			A-017	
			Revision			-	
			Scale at A3			1:100	
			Date			10/10/2025	
	Project Address	Stage	Drawing Status			Designed	
	5 The Holt, Haywards Heath RH16 4XR, UK	ARCHITECTURAL PLANNING	For Planning Approval			Drawn	

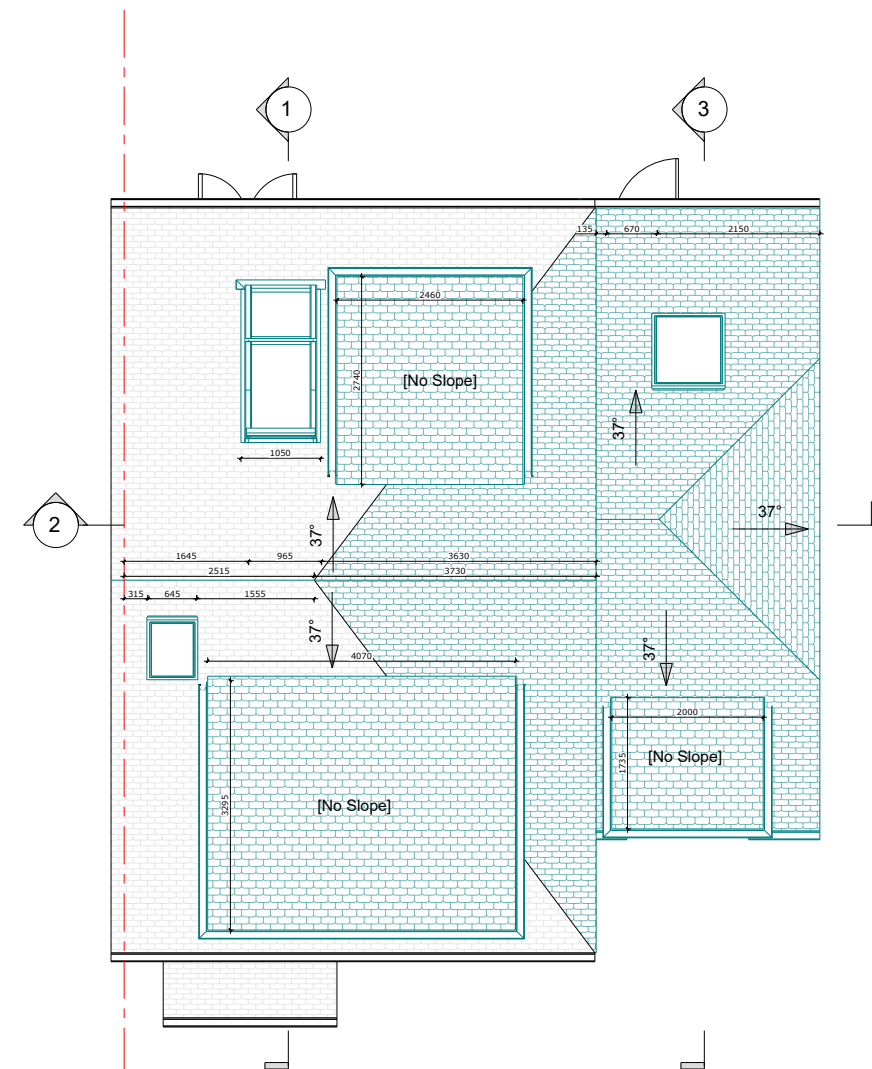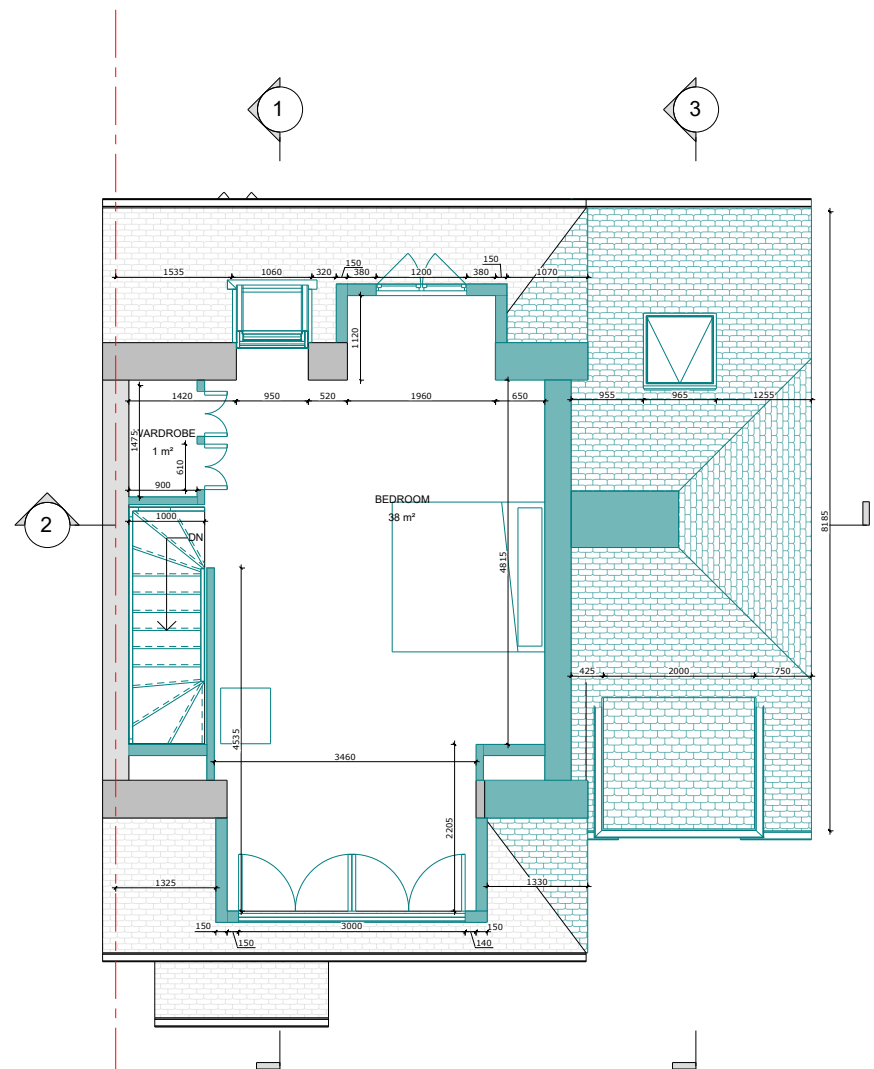

NOTE: - DRAWINGS NOT TO BE SCALED FOR CONSTRUCTION. - CONTRACTOR TO CHECK ALL DIMENSIONS BEFORE ORDERING ANY STEEL WORK. - ALL MATERIALS AND WORKMANSHIP MUST FULLY COMPLY WITH ALL CURRENT BRITISH STANDARDS AND CODES OF PRACTICE.	Client Name	Section	Drawing Title	SCALE : 1:100 @ A3 0m 1m 2m 3m 4m 5m 6m	LEGEND STRUCTURE TO BE DEMOLISHED PROPOSED STRUCTURE	Project No.	RH16 4XR
	Drawing No.	A-018					
	Revision	-					
	Scale at A3	1:100					
	Date	10/10/2025					
Project Address	Stage	Drawing Status					
5 The Holt, Haywards Heath RH16 4XR, UK	ARCHITECTURAL PLANNING	For Planning Approval					


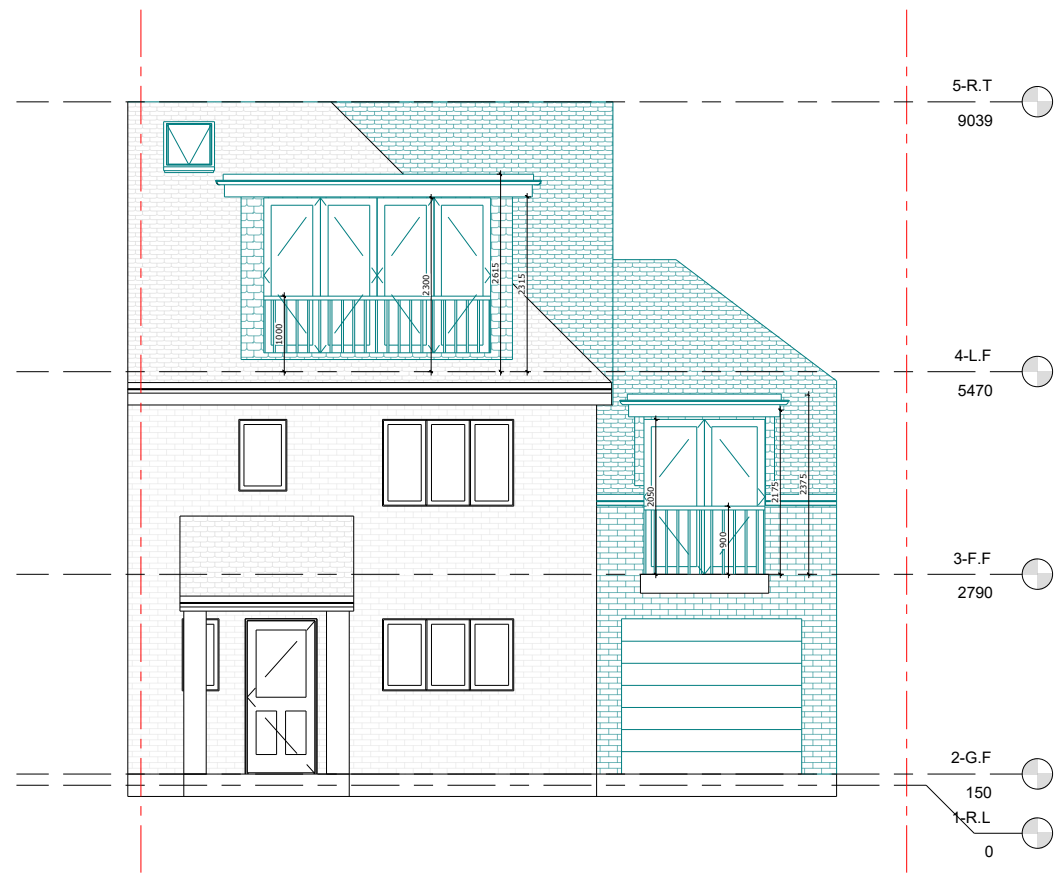



FRONT ELEVATION

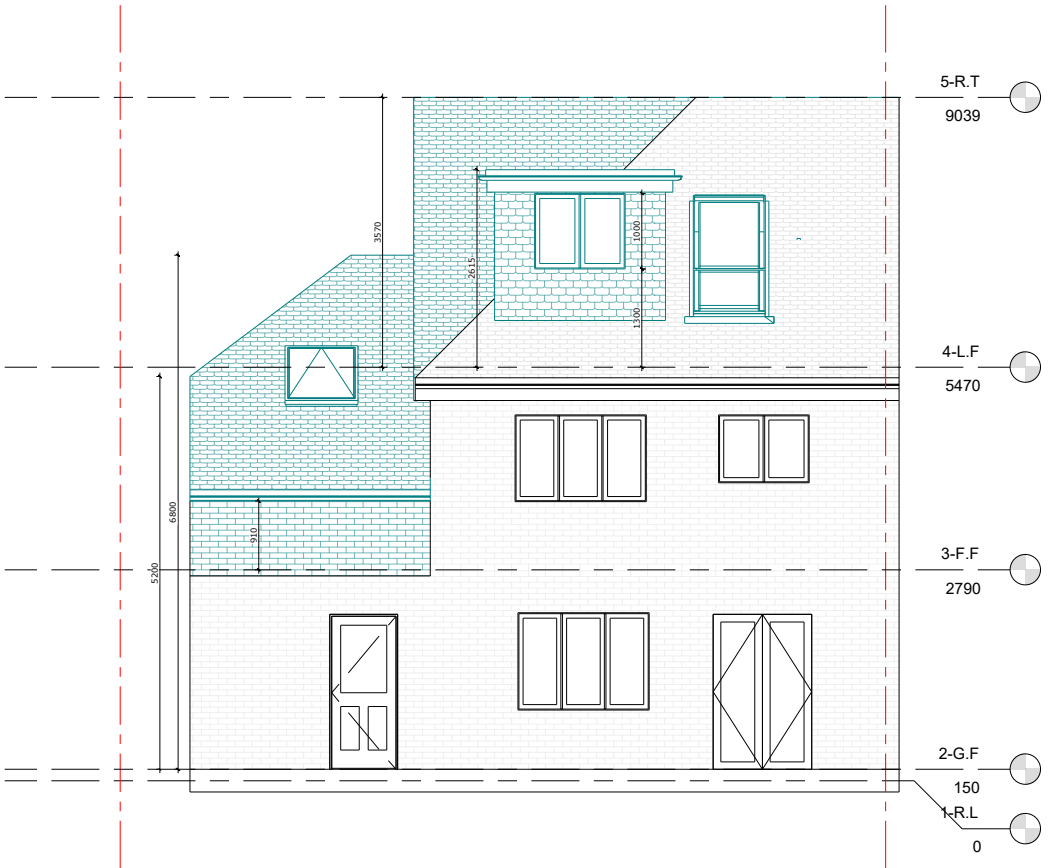


REAR ELEVATION

NOTE: - DRAWINGS NOT TO BE SCALED FOR CONSTRUCTION. - CONTRACTOR TO CHECK ALL DIMENSIONS BEFORE ORDERING ANY STEEL WORK. - ALL MATERIALS AND WORKMANSHIP MUST FULLY COMPLY WITH ALL CURRENT BRITISH STANDARDS AND CODES OF PRACTICE.	Client Name	Section	Drawing Title	SCALE : 1:100 @ A3 		LEGEND STRUCTURE TO BE DEMOLISHED PROPOSED STRUCTURE Designed Drawn	Project No.	RH16 4XR
	---	Loft Conversion and Extension over Garage	PROPOSED ELEVATIONS				Drawing No.	A-019
	Project Address	Stage	Drawing Status				Revision	-
	5 The Holt, Haywards Heath RH16 4XR, UK	ARCHITECTURAL PLANNING	For Planning Approval				Scale at A3	1:100
							Date	10/10/2025

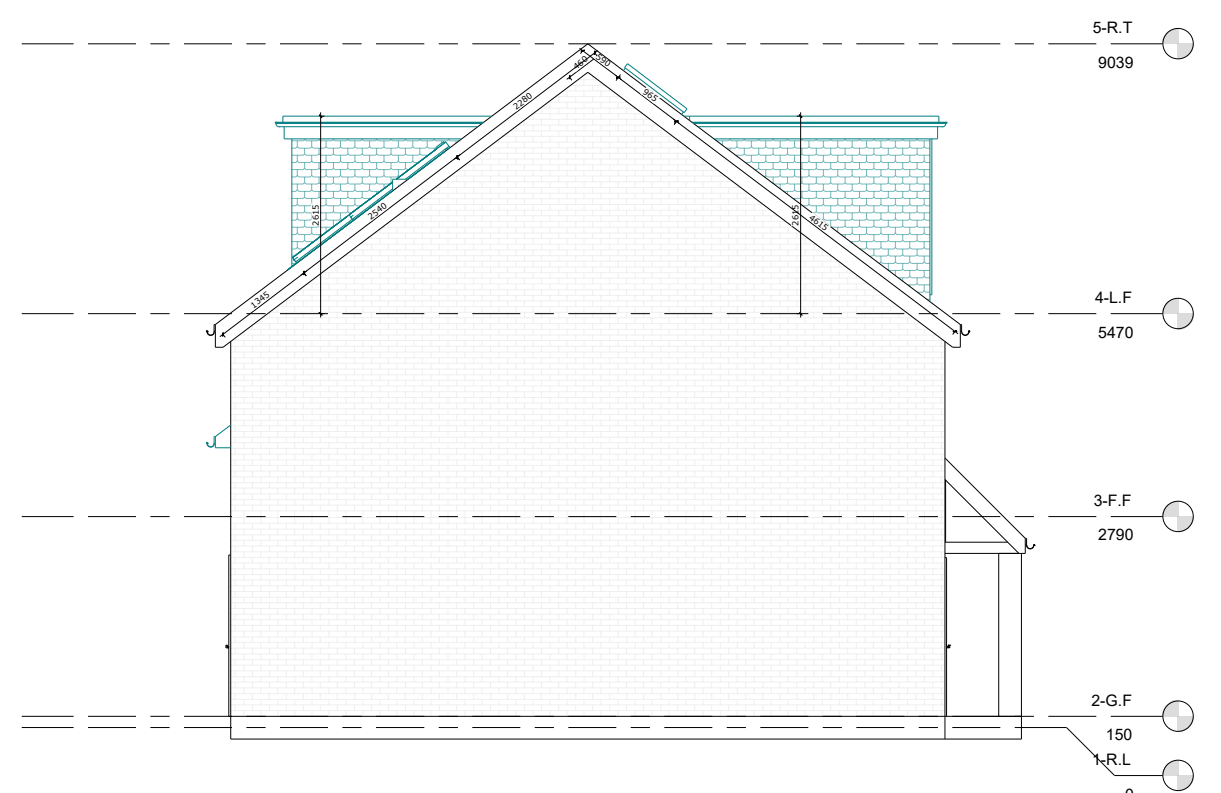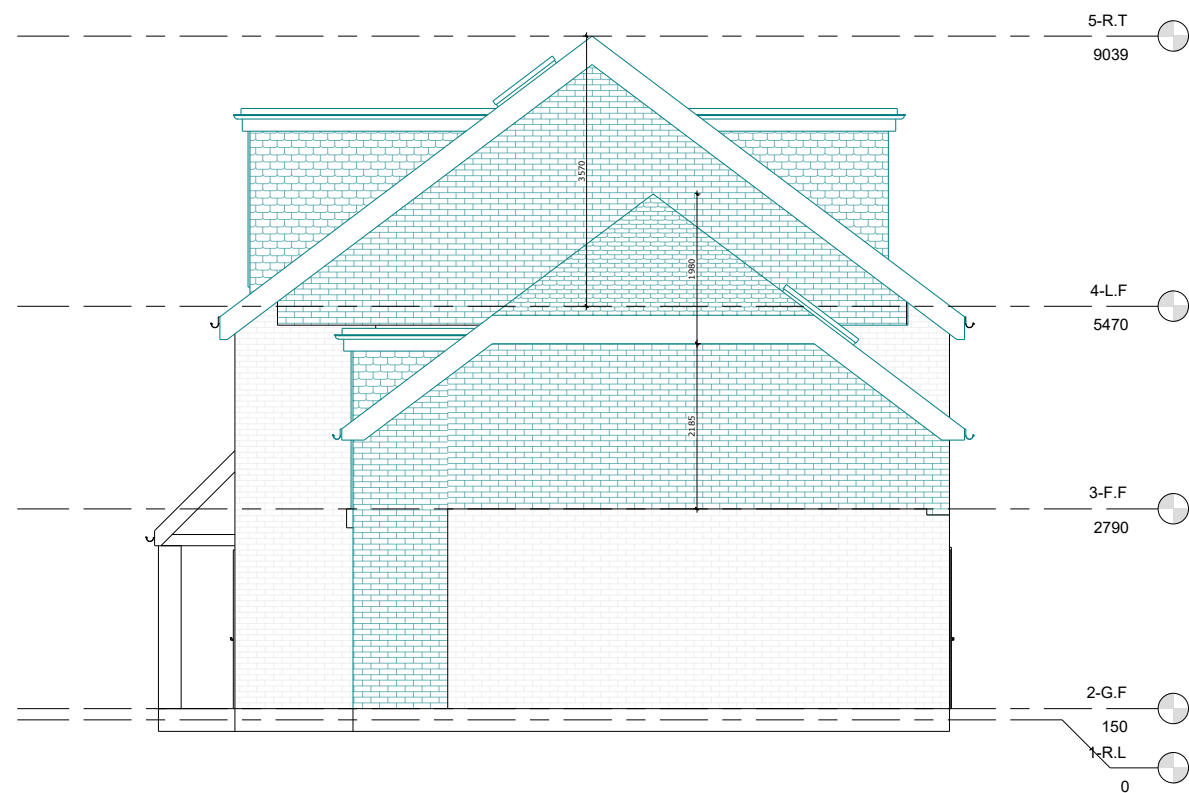
[illegible]

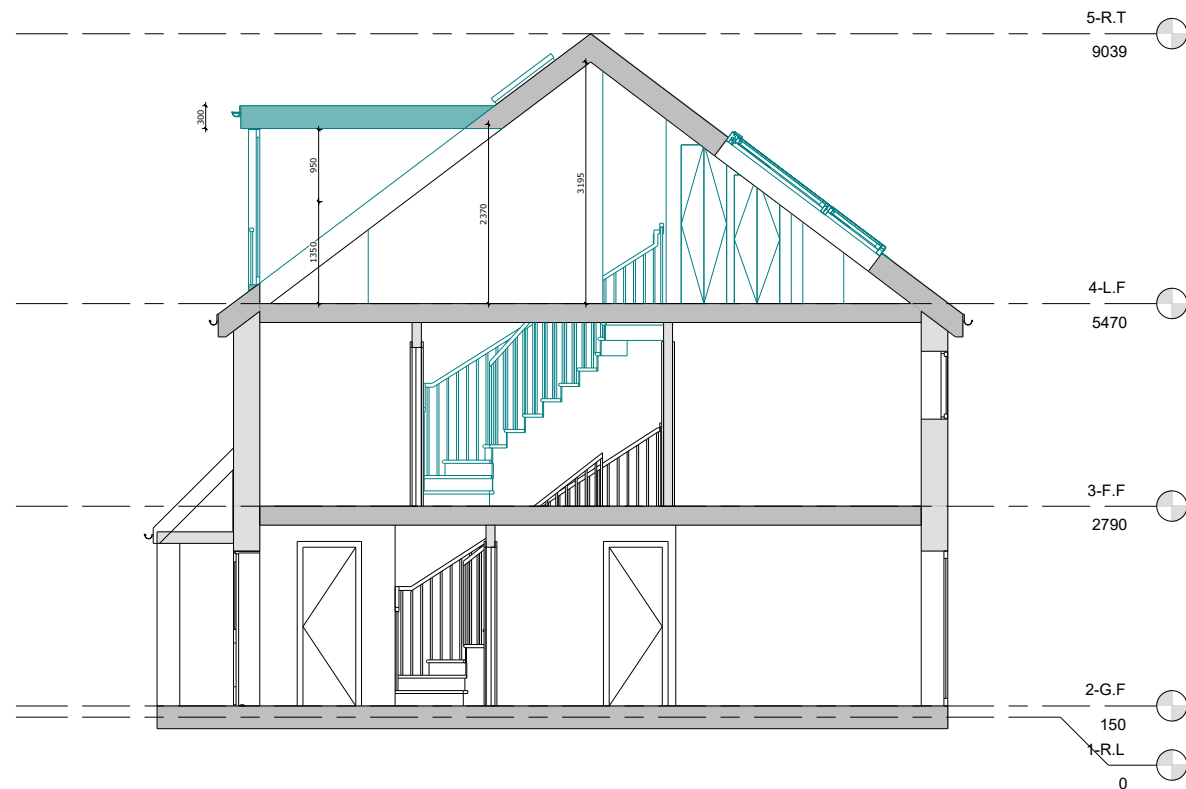

SECTION 1

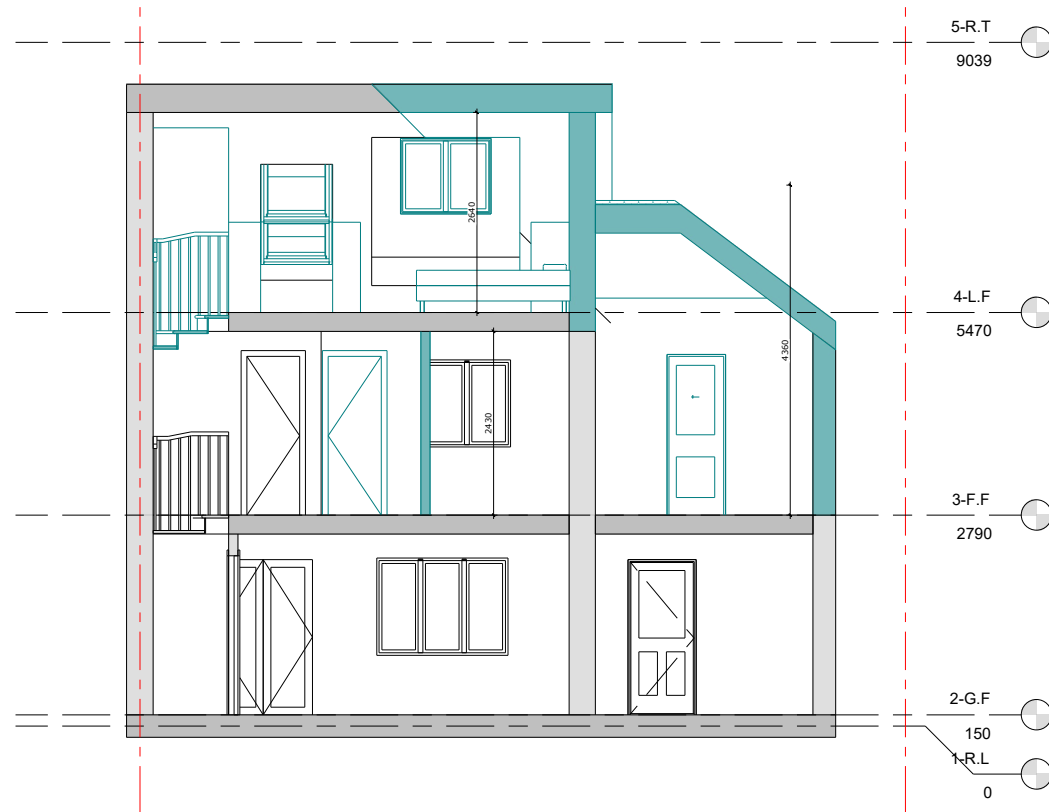

SECTION 2

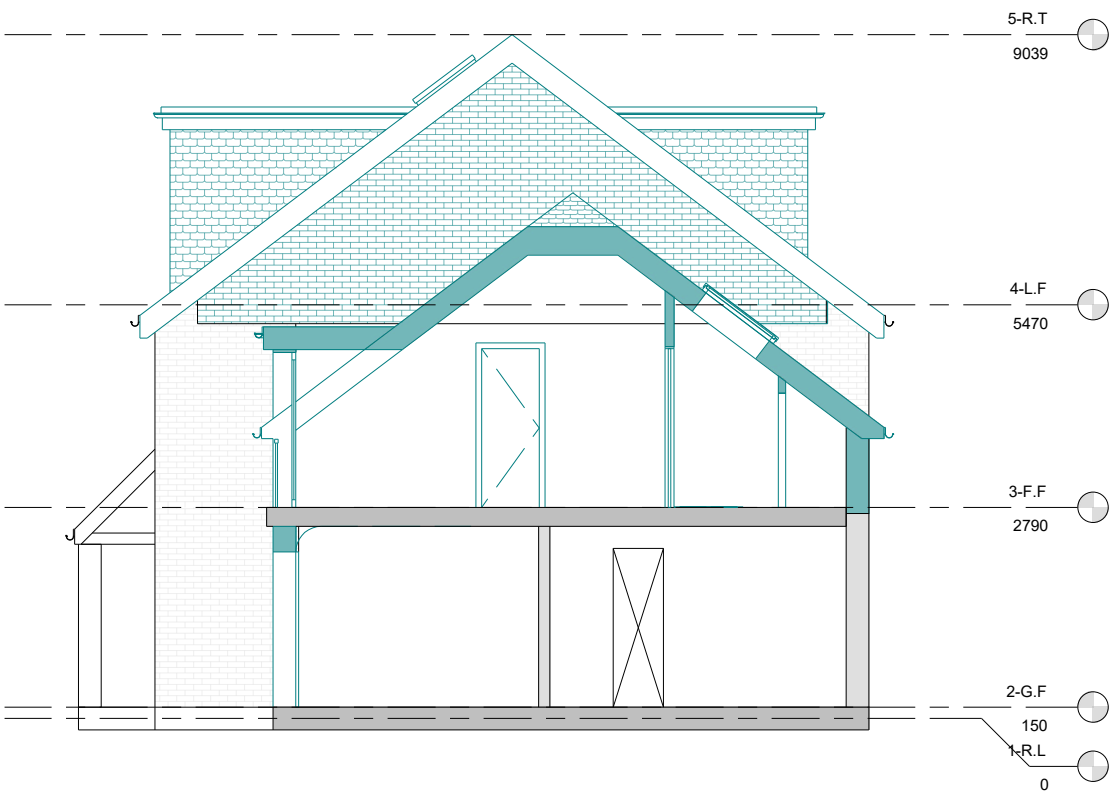

SECTION 3

NOTE:

- DRAWINGS NOT TO BE SCALED FOR CONSTRUCTION.
- CONTRACTOR TO CHECK ALL DIMENSIONS BEFORE ORDERING ANY STEEL WORK.
- ALL MATERIALS AND WORKMANSHIP MUST FULLY COMPLY WITH ALL CURRENT BRITISH STANDARDS AND CODES OF PRACTICE.

Client Name

Project Address

5 The Holt, Haywards Heath
RH16 4XR, UK

Section

Loft Conversion and Extension
over Garage

Stage

ARCHITECTURAL PLANNING

Drawing Title


PROPOSED SECTIONS

Drawing Status

For Planning Approval

SCALE :

1:100 @ A3

 

LEGEND

- STRUCTURE TO BE DEMOLISHED
- PROPOSED STRUCTURE

Designed

Drawn

Project No.

RH16 4XR

Drawing No.

A-021

Revision



-

Scale at A3

1:100

Date

10/10/2025

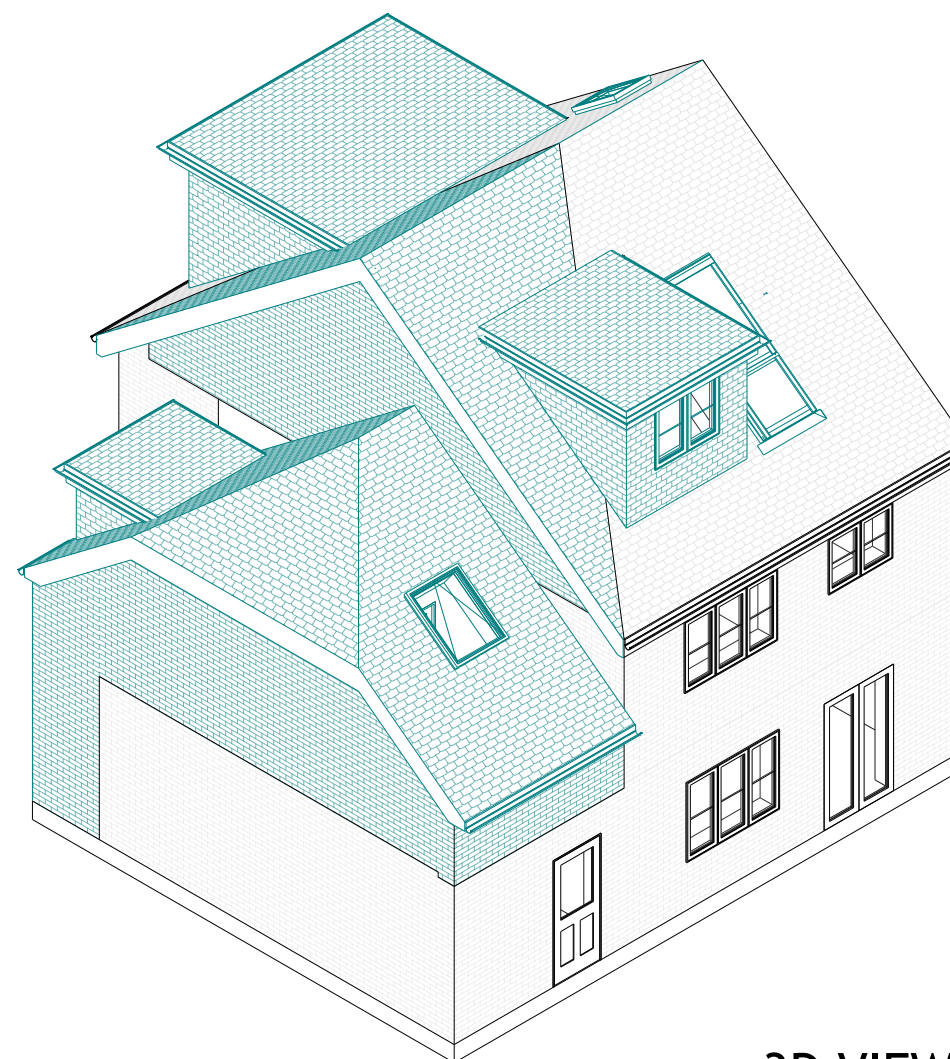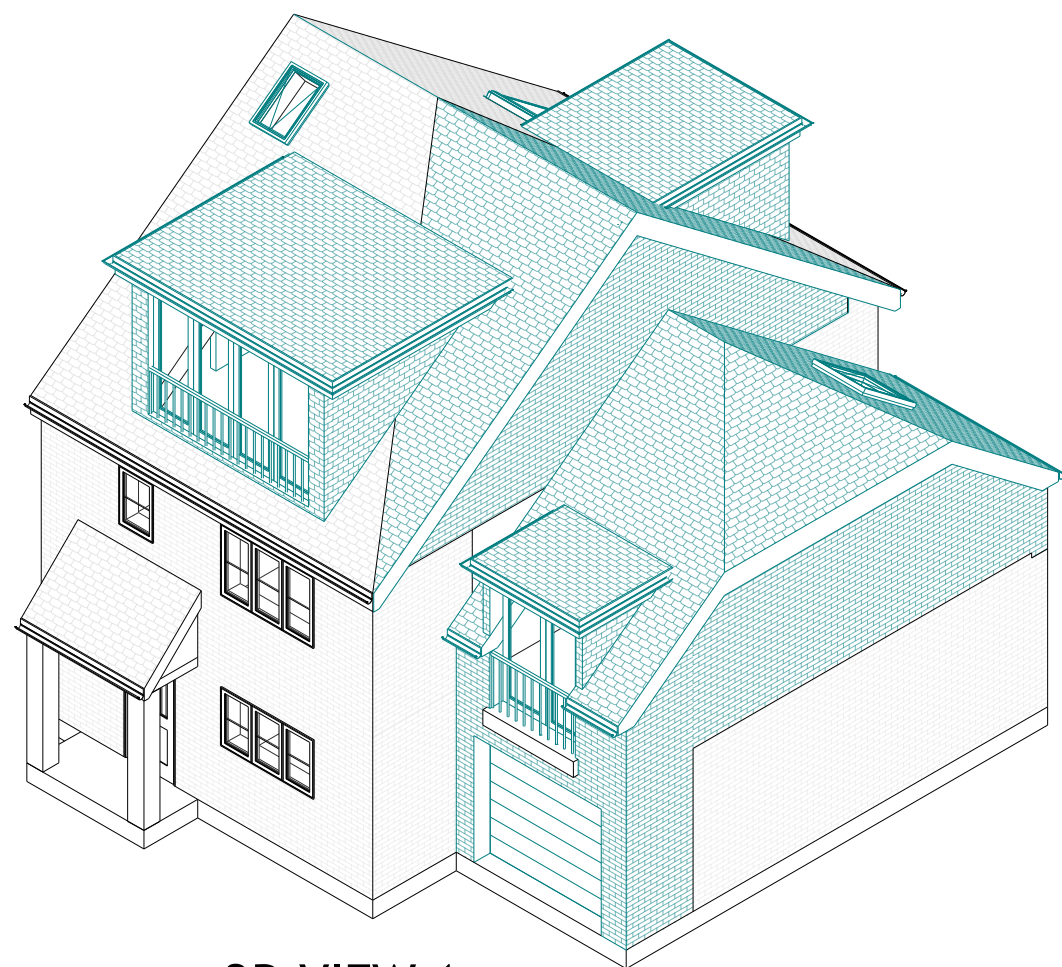

NOTE: - DRAWINGS NOT TO BE SCALED FOR CONSTRUCTION. - CONTRACTOR TO CHECK ALL DIMENSIONS BEFORE ORDERING ANY STEEL WORK. - ALL MATERIALS AND WORKMANSHIP MUST FULLY COMPLY WITH ALL CURRENT BRITISH STANDARDS AND CODES OF PRACTICE.	Client Name	Section	Drawing Title	SCALE : 1:100 @ A3 0m 1m 2m 3m 4m 5m 6m		LEGEND STRUCTURE TO BE DEMOLISHED PROPOSED STRUCTURE	Project No.	RH16 4XR
	--	Loft Conversion and Extension over Garage	PROPOSED 3D VIEWS				Drawing No.	A-022
	Project Address	Stage	Drawing Status				Revision	-
	5 The Holt, Haywards Heath RH16 4XR, UK	ARCHITECTURAL PLANNING	For Planning Approval				Scale at A3	1:100
							Date	10/10/2025

