




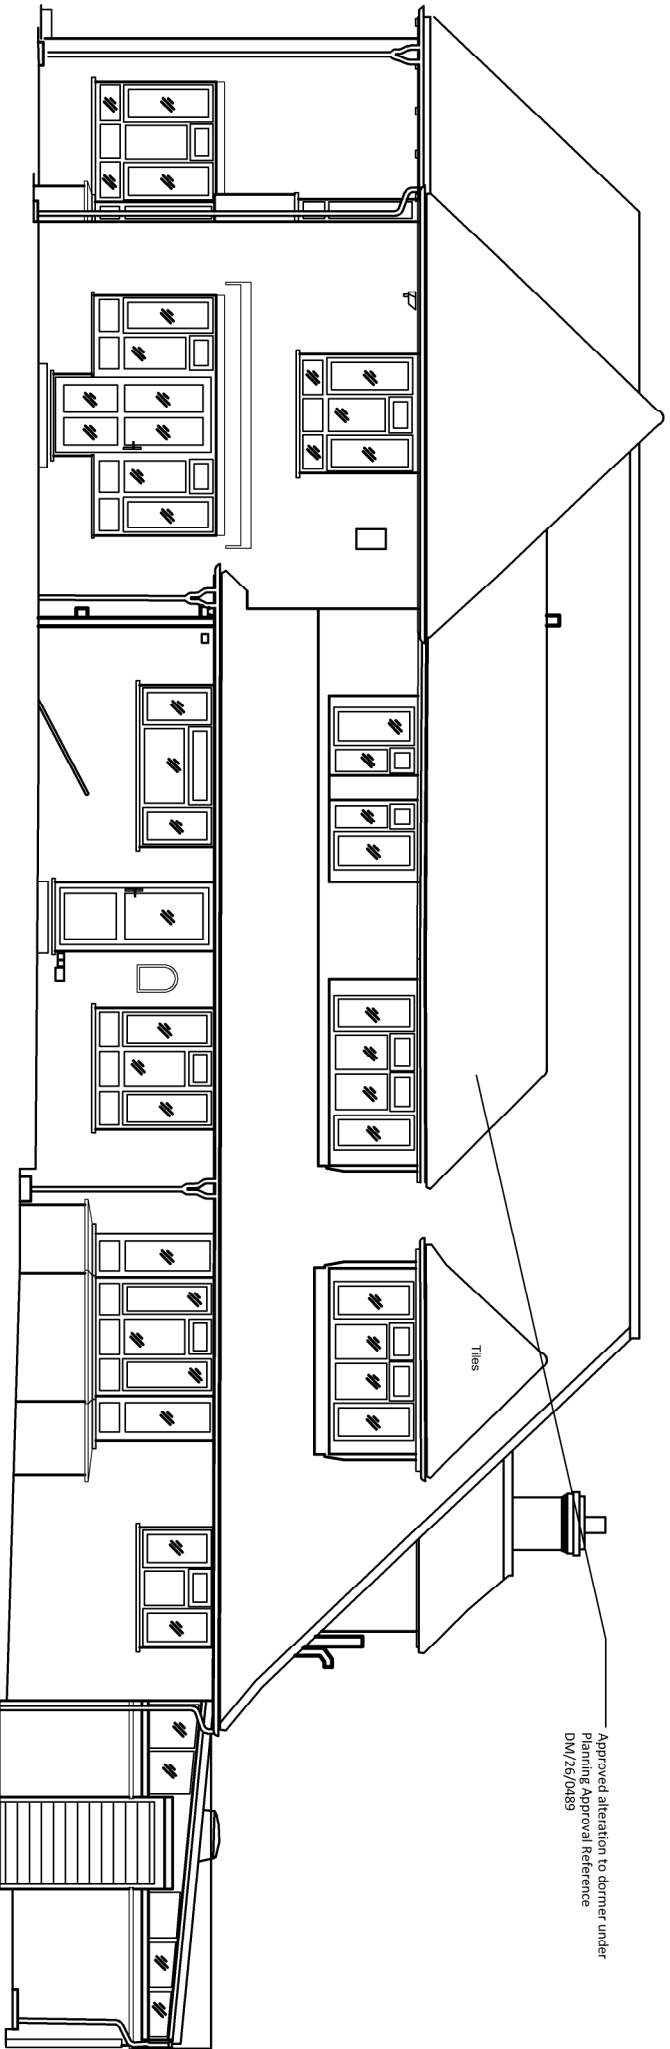


Existing Rear Elevation as approved under reference DM/260489

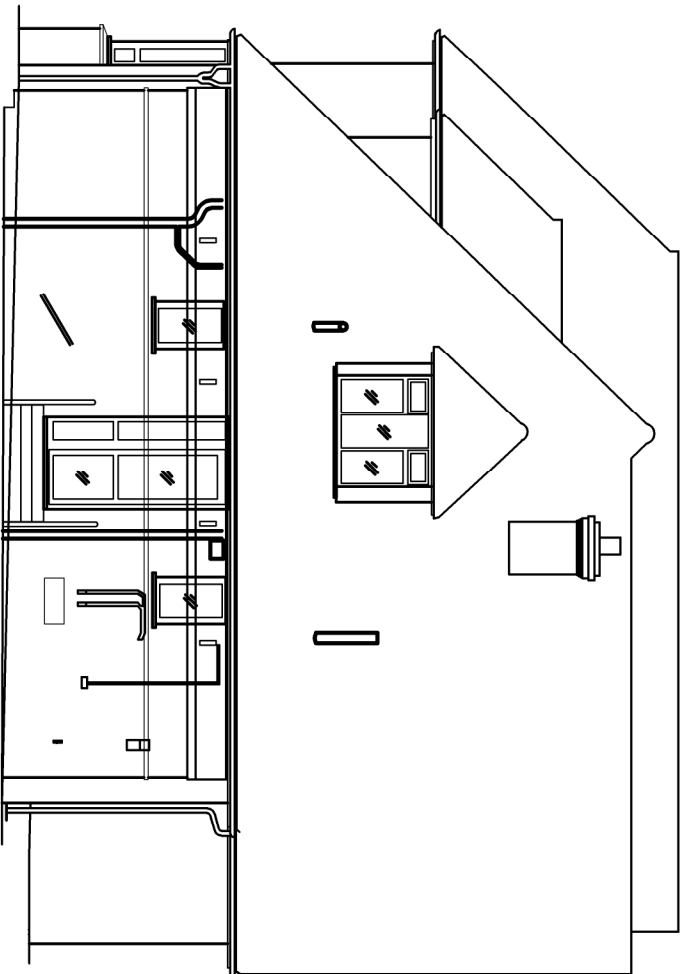


Existing Side Elevation as approved under reference DM/260489

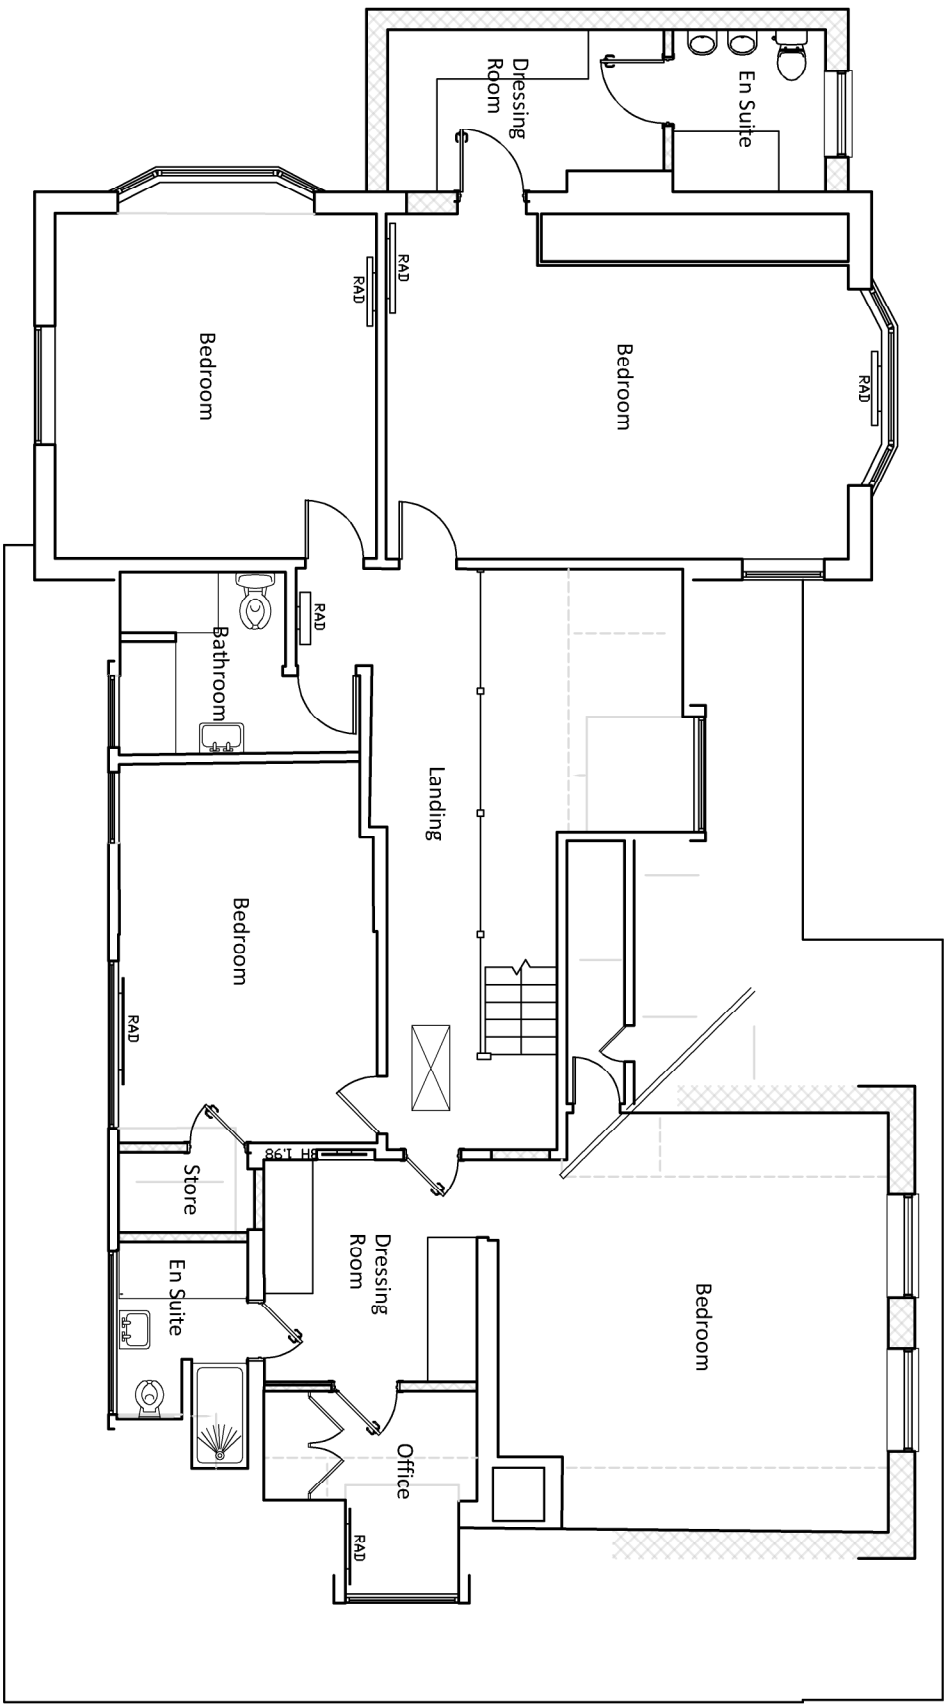


Existing First Floor Plan as approved under reference DM/260489

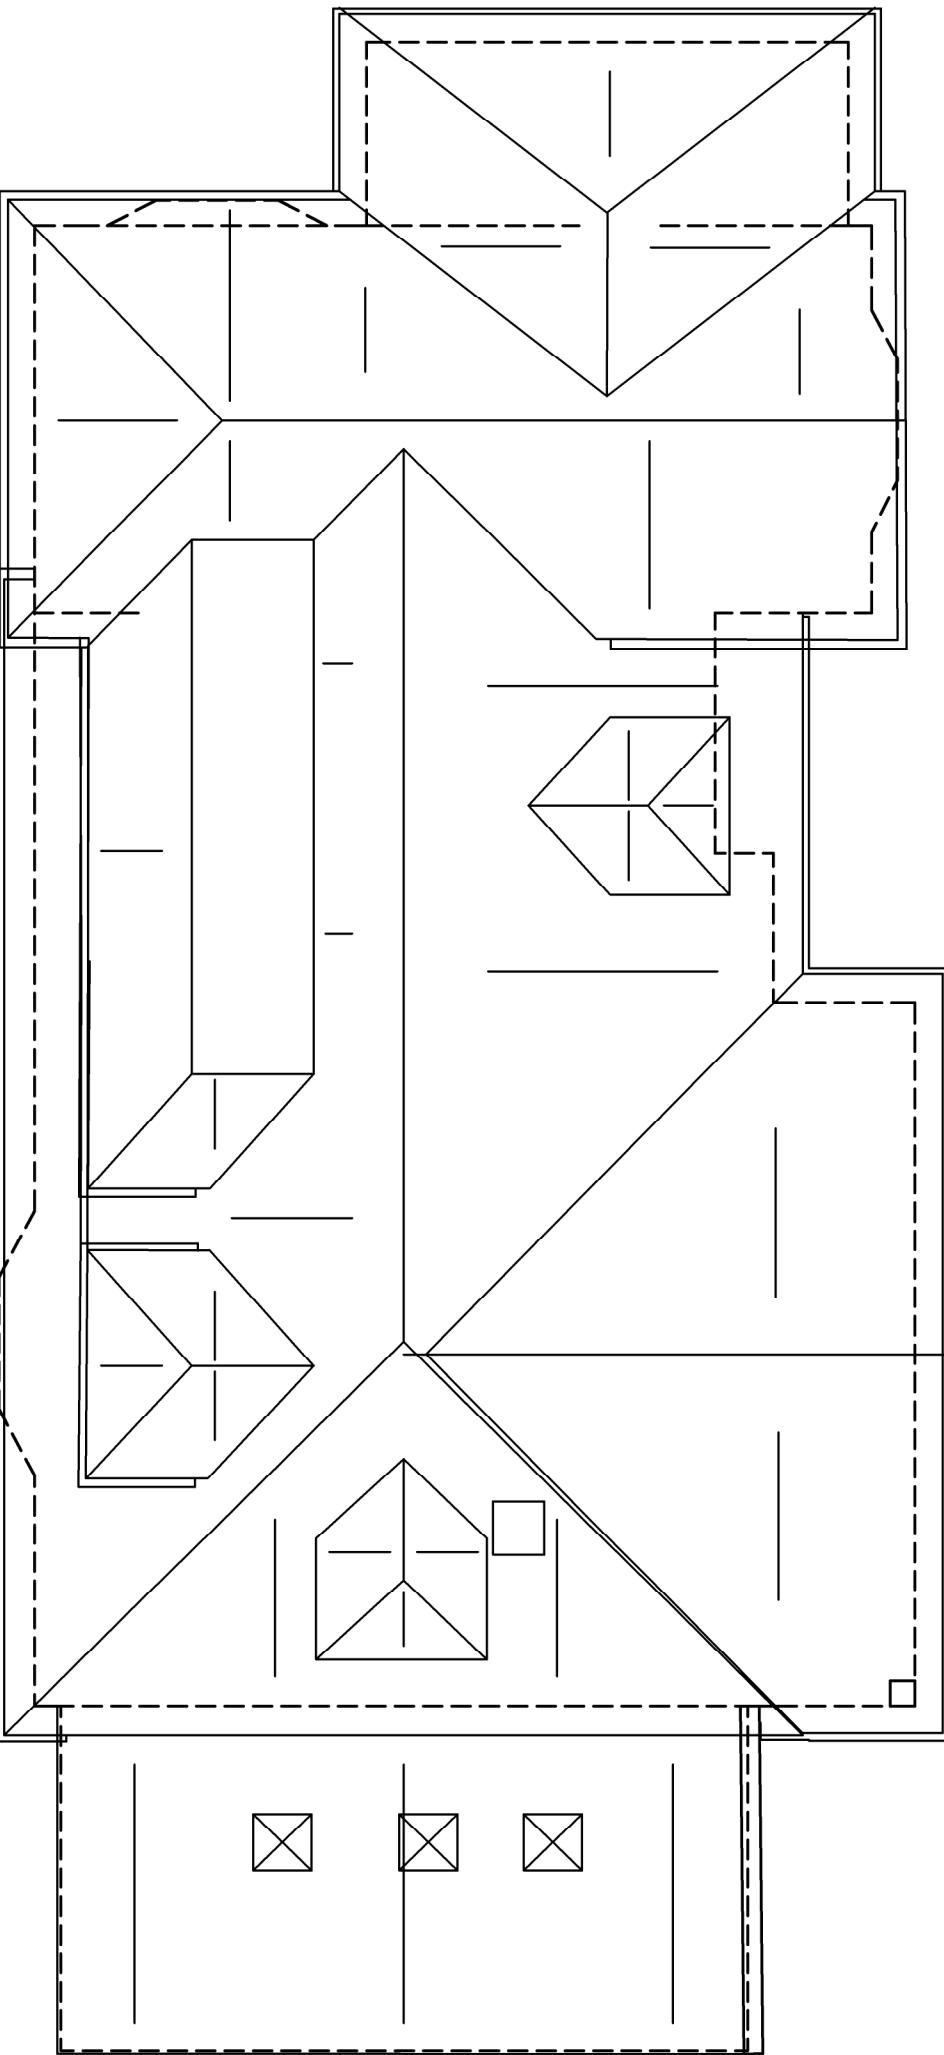


Existing Rear Plan as approved under reference DM/260489

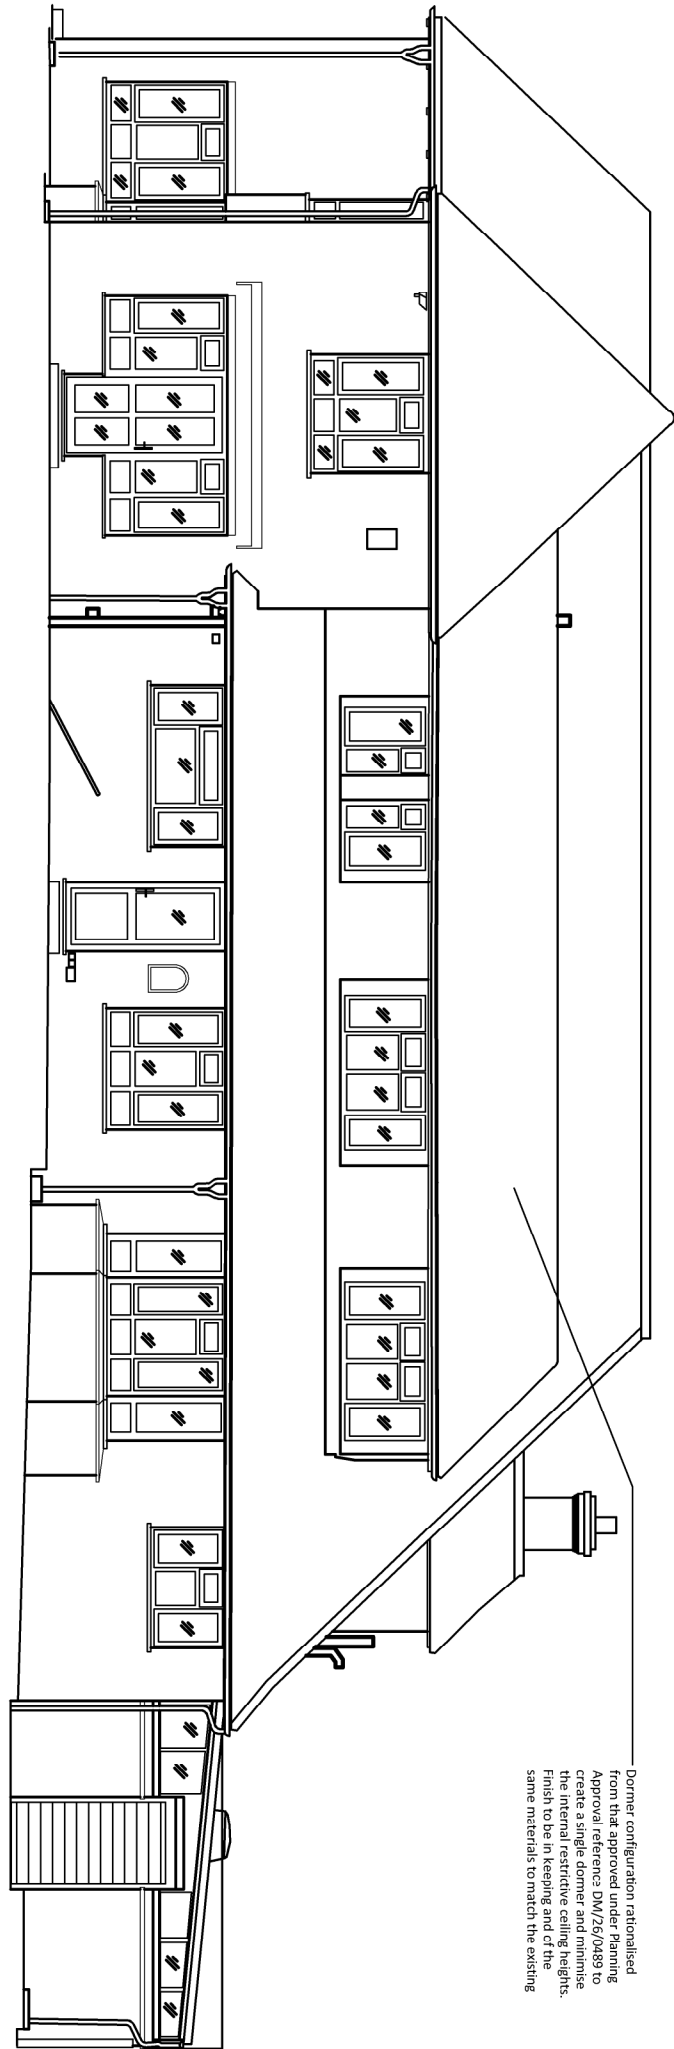


Proposed Rear Elevation

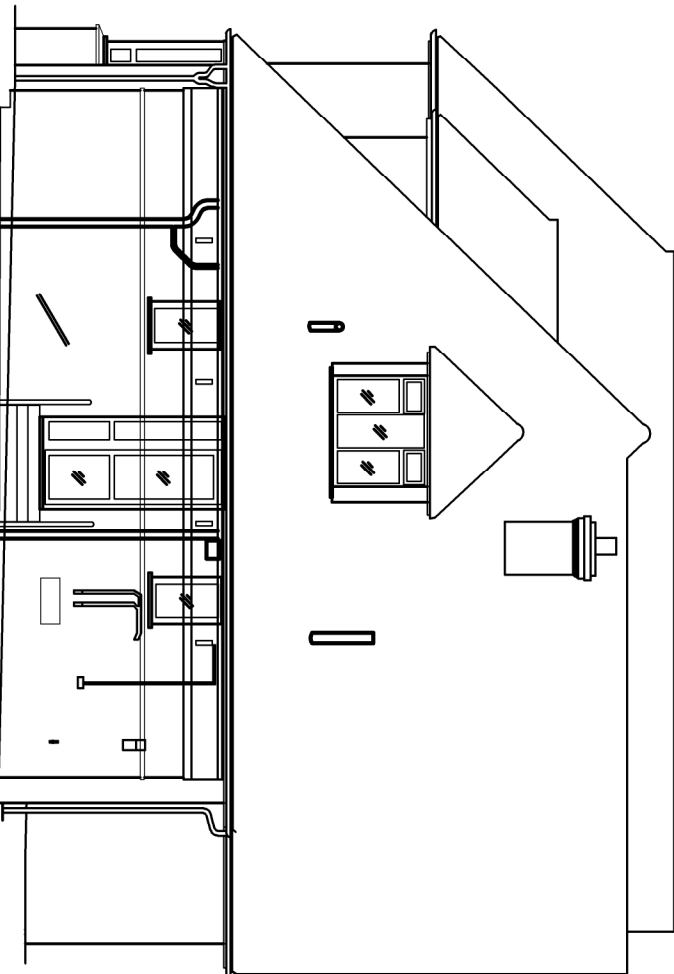


Proposed Side Elevation

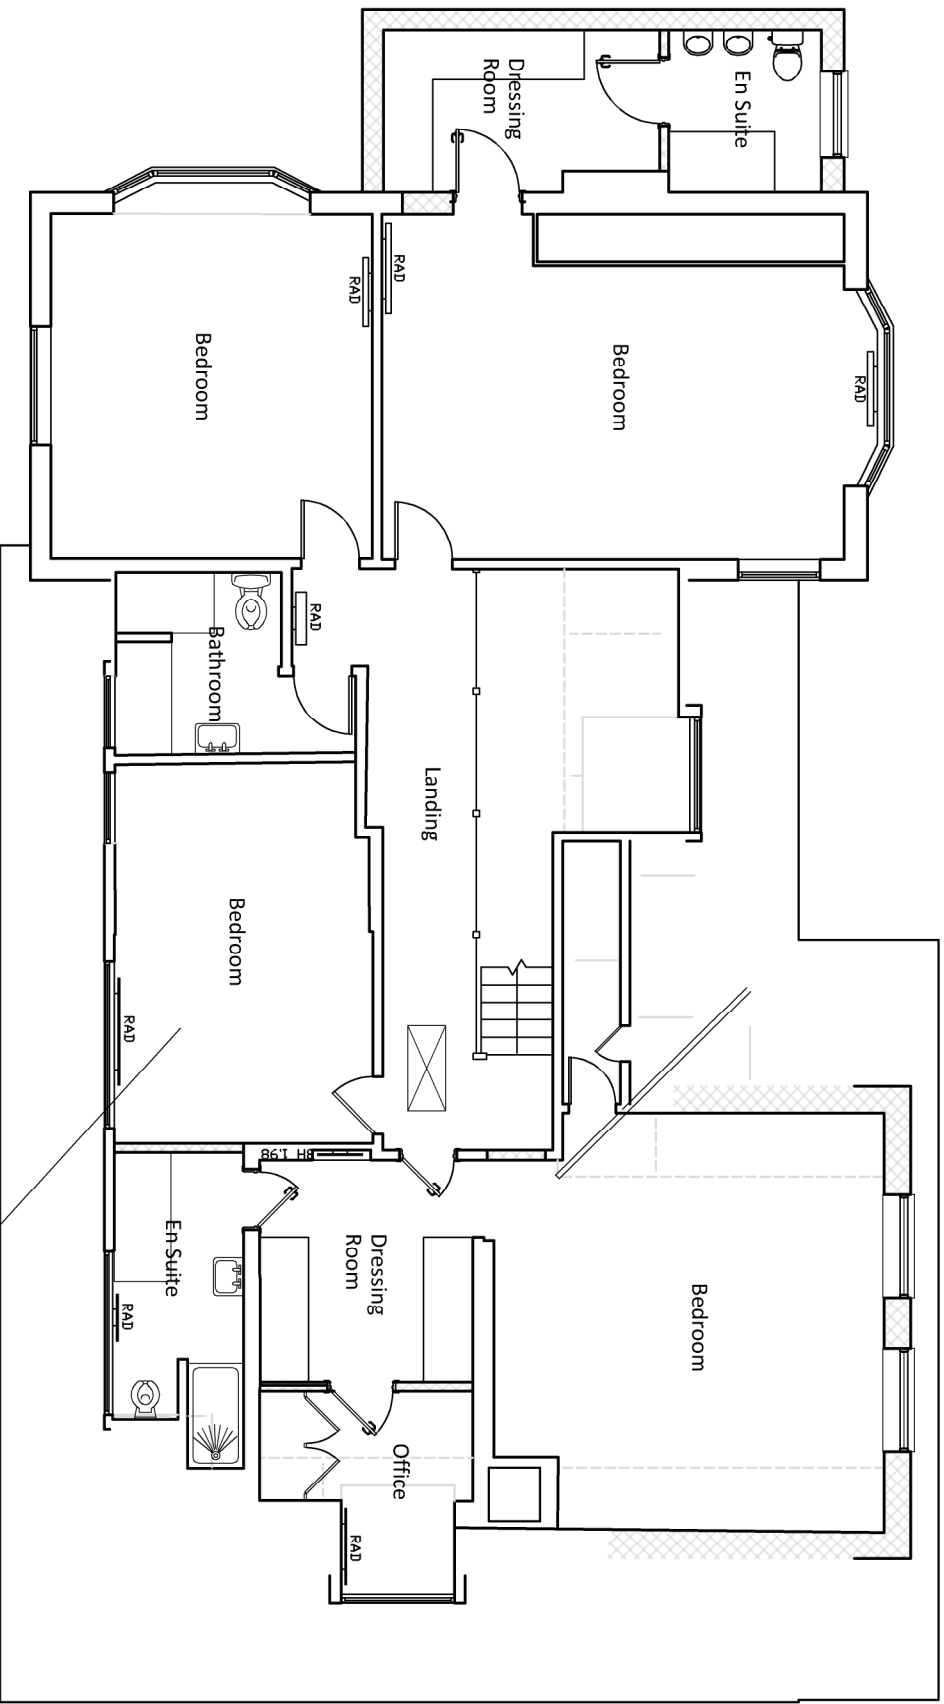


Proposed First Floor Plan

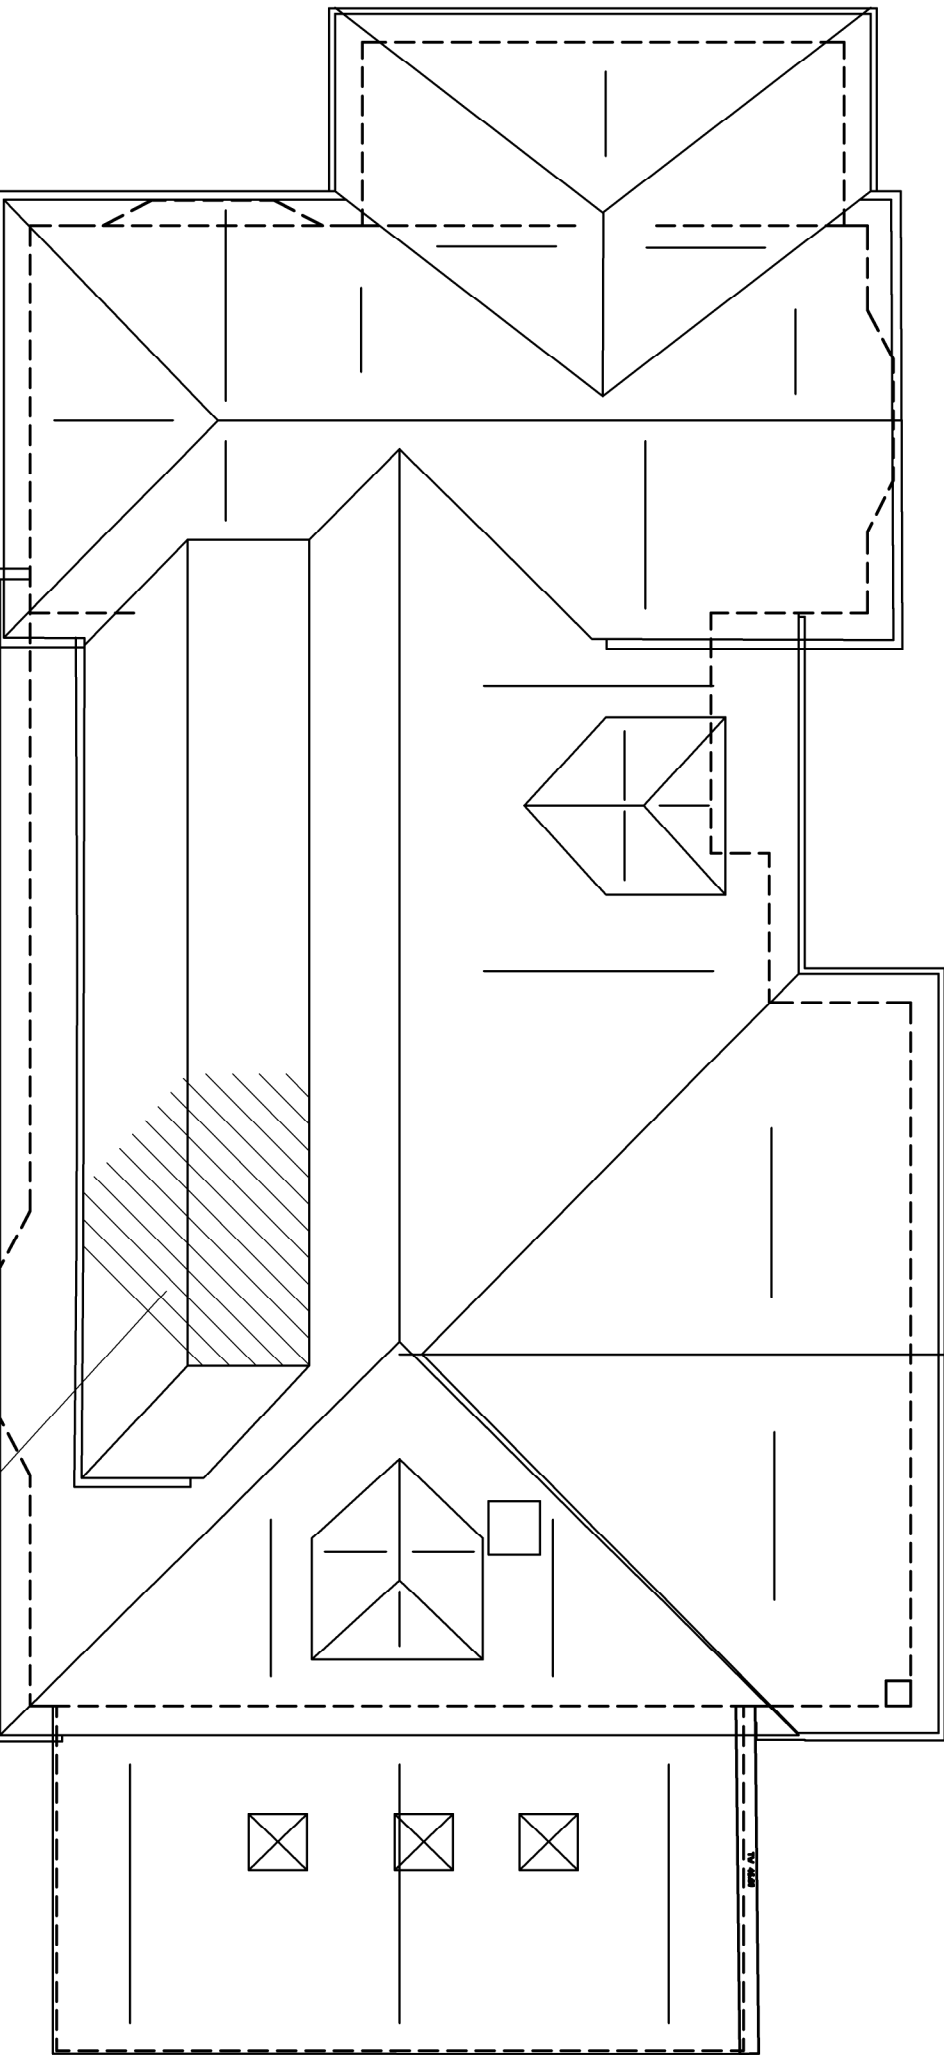

Proposed Roof Plan

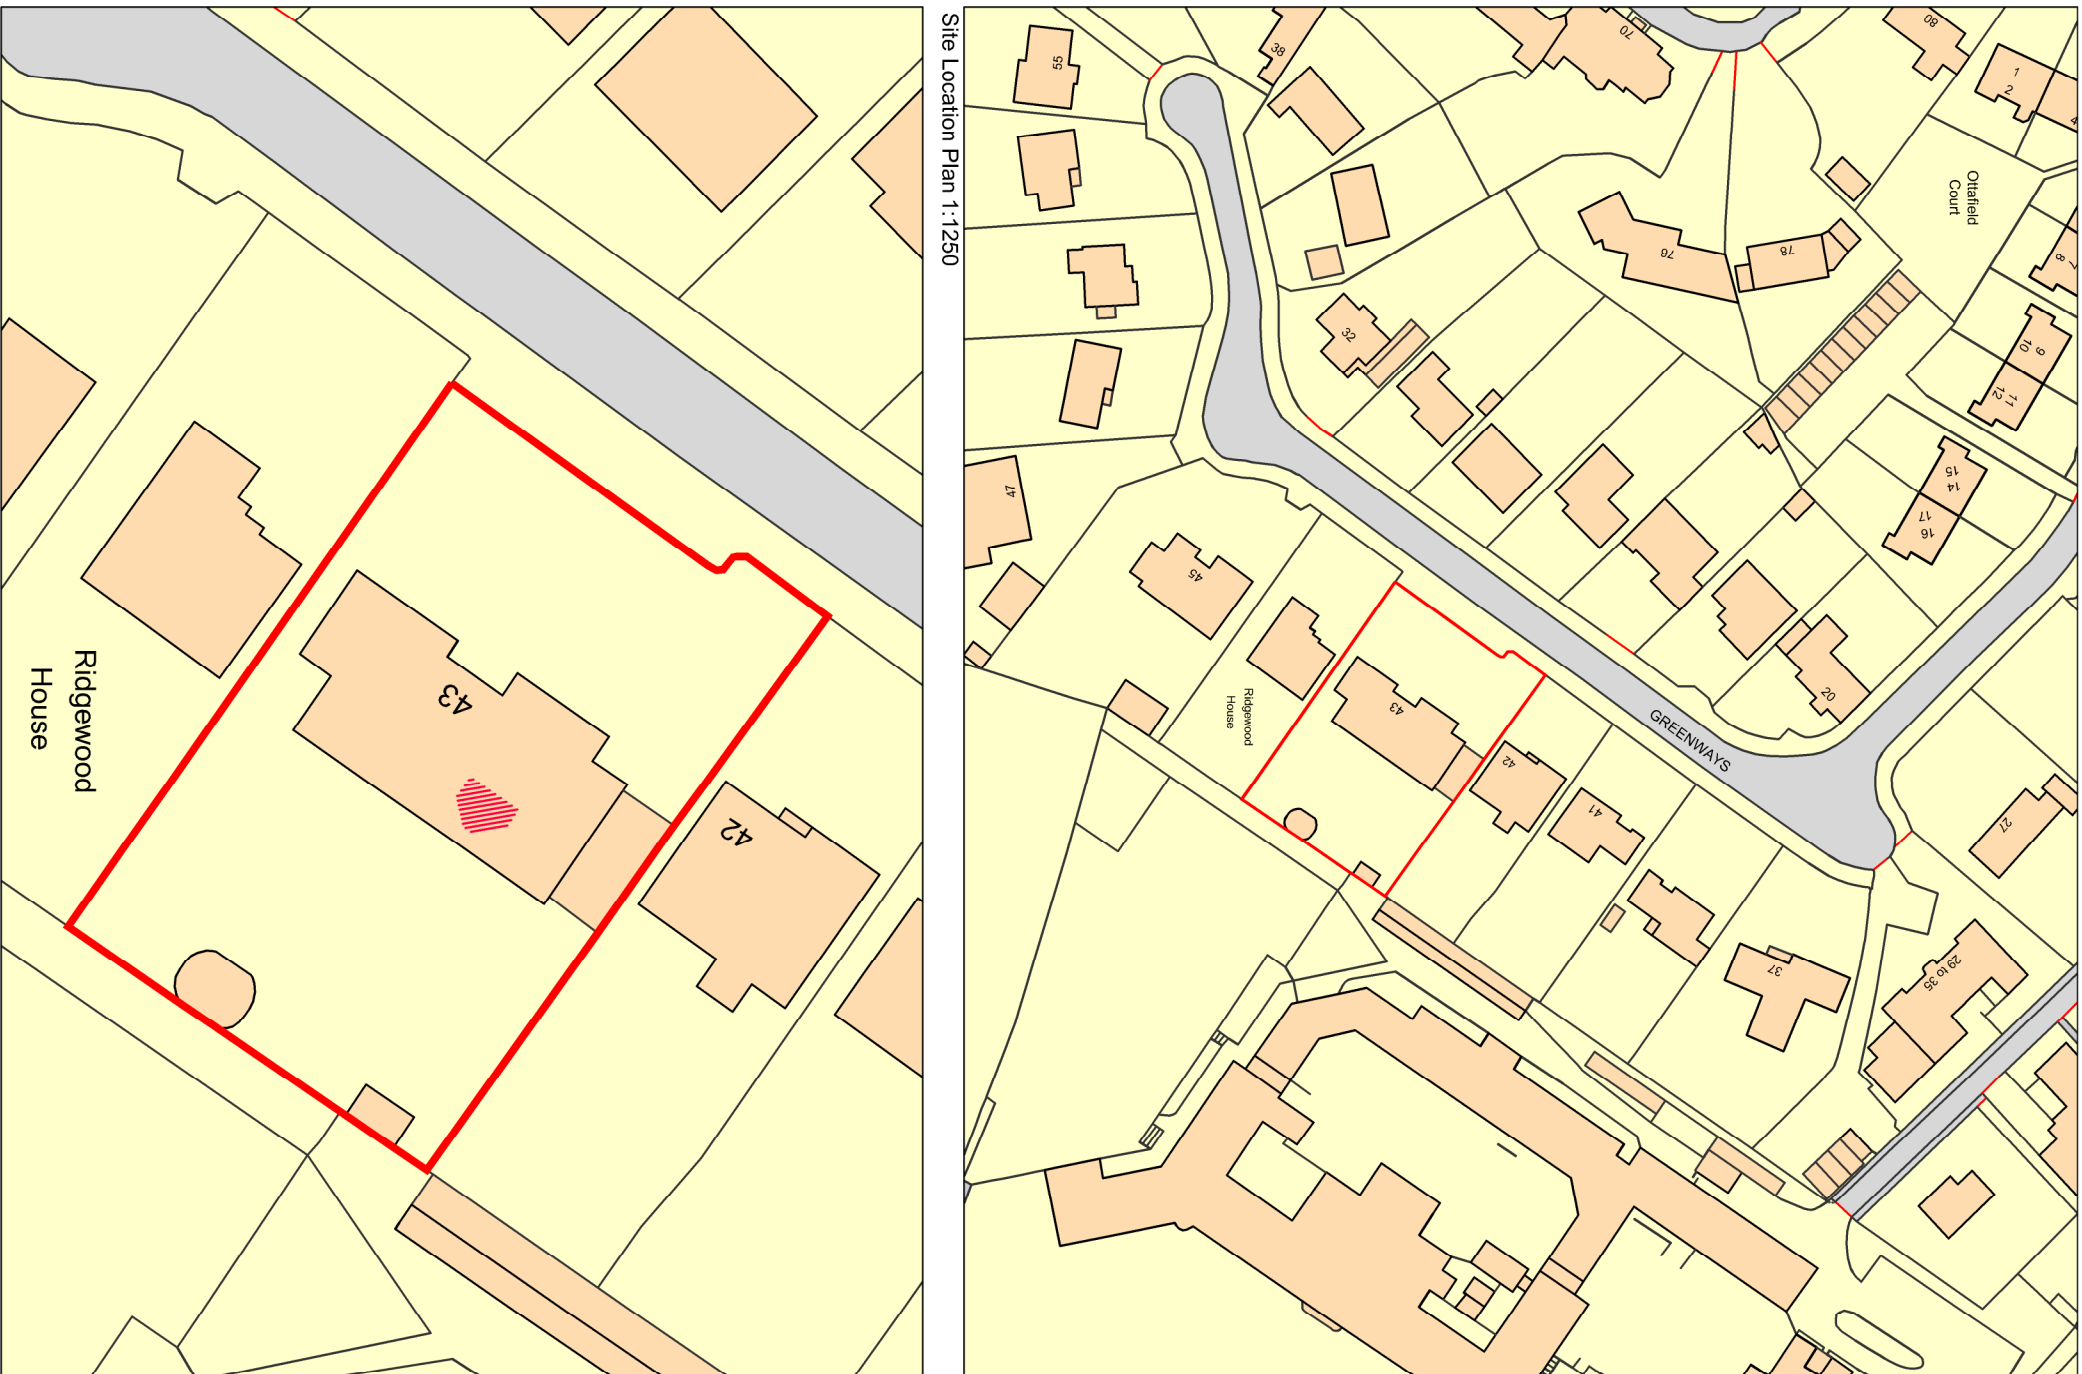

Site Location Plan 1:1250

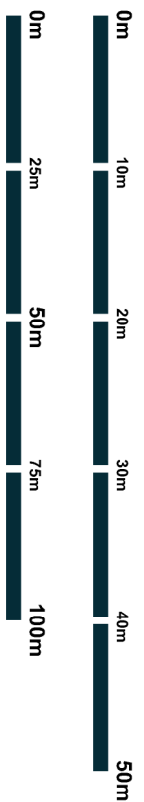

Site Block Plan 1:500

NORTH POINT




Client
Mr and Mrs Najefy,
Project
43 Greenways,
Haywards Heath, RH16 2DT

Drawing
Site Location and Block Plan
Existing and Proposed First Floor and Roof Plan
Existing and Proposed Rear and Side Elevations

PLANNING

Drawing Number
075-001-1250
Scale
1:100, 500 & 1250
Date
September 2026
Paper Size
A1
Checked
JT

E-mail
info@jtalimited.co.uk
Telephone
07956 670 079
Web
www.jtalimited.co.uk

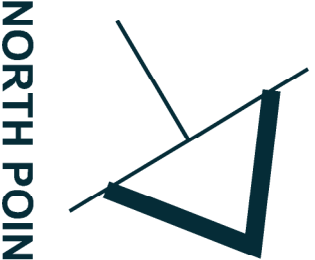

NORTH POINT Rev Date/By Revision Note

Jonathan Talley Architects Limited is a company registered in England and Wales, number 1370727. Jonathan Talley Architects Limited is a limited company registered in England and Wales with registered number 1370727.