



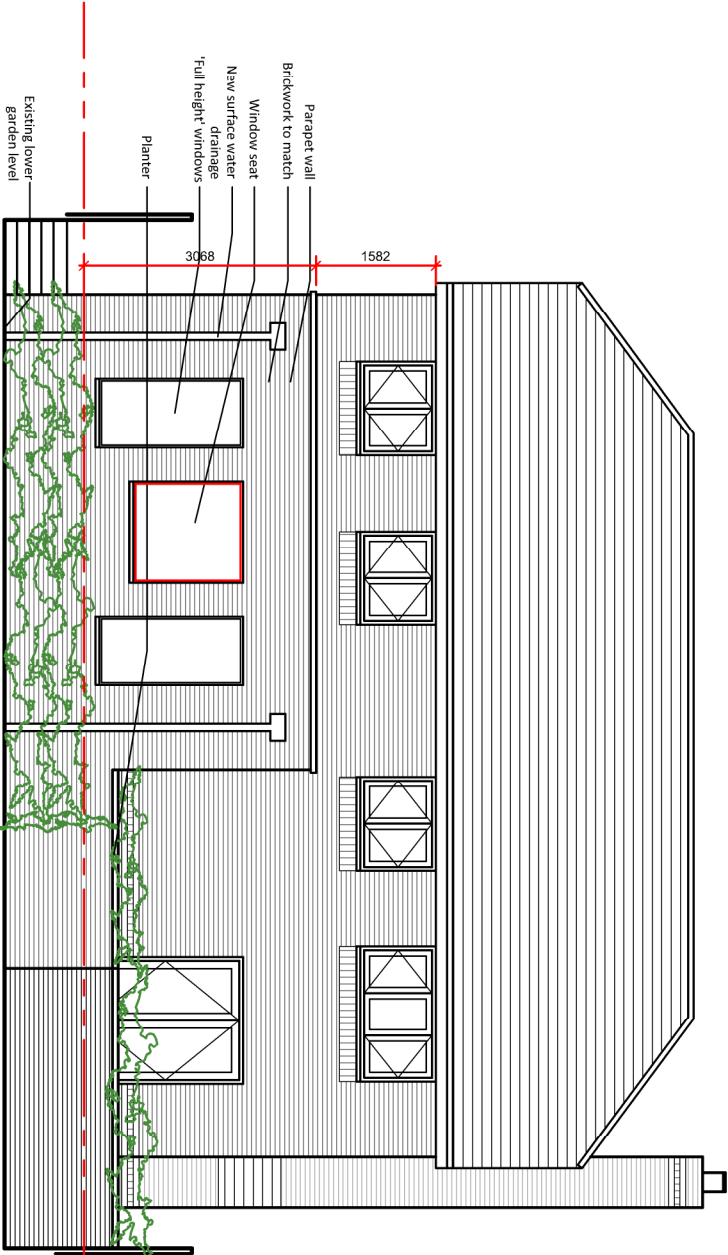


East Elevation

Shown at 1:100 as per RevB
No change in the design information

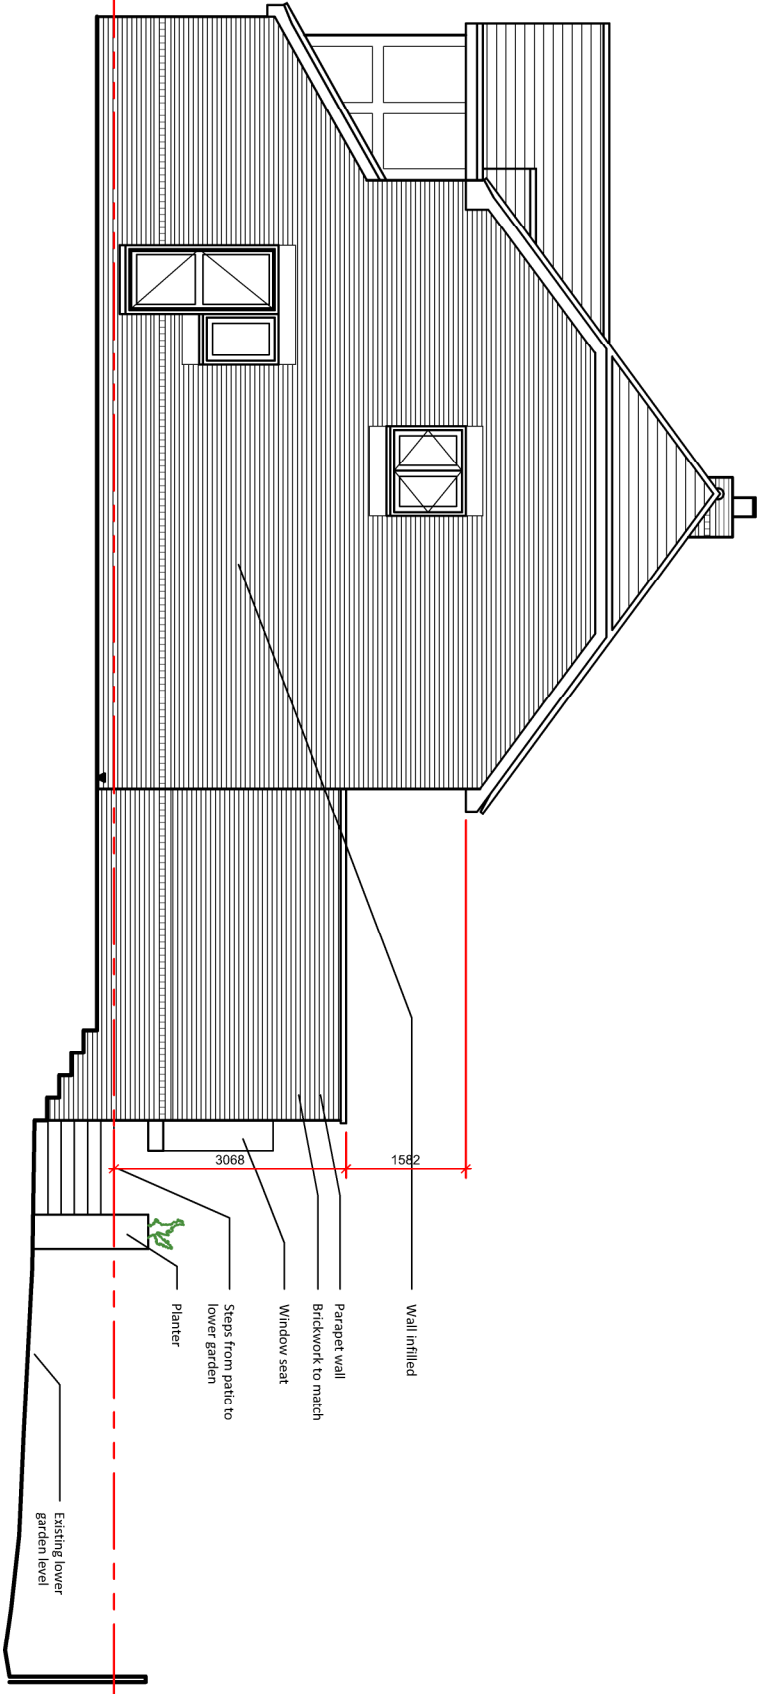


South Elevation

Shown at 1:100 as per RevB
No change in the design information

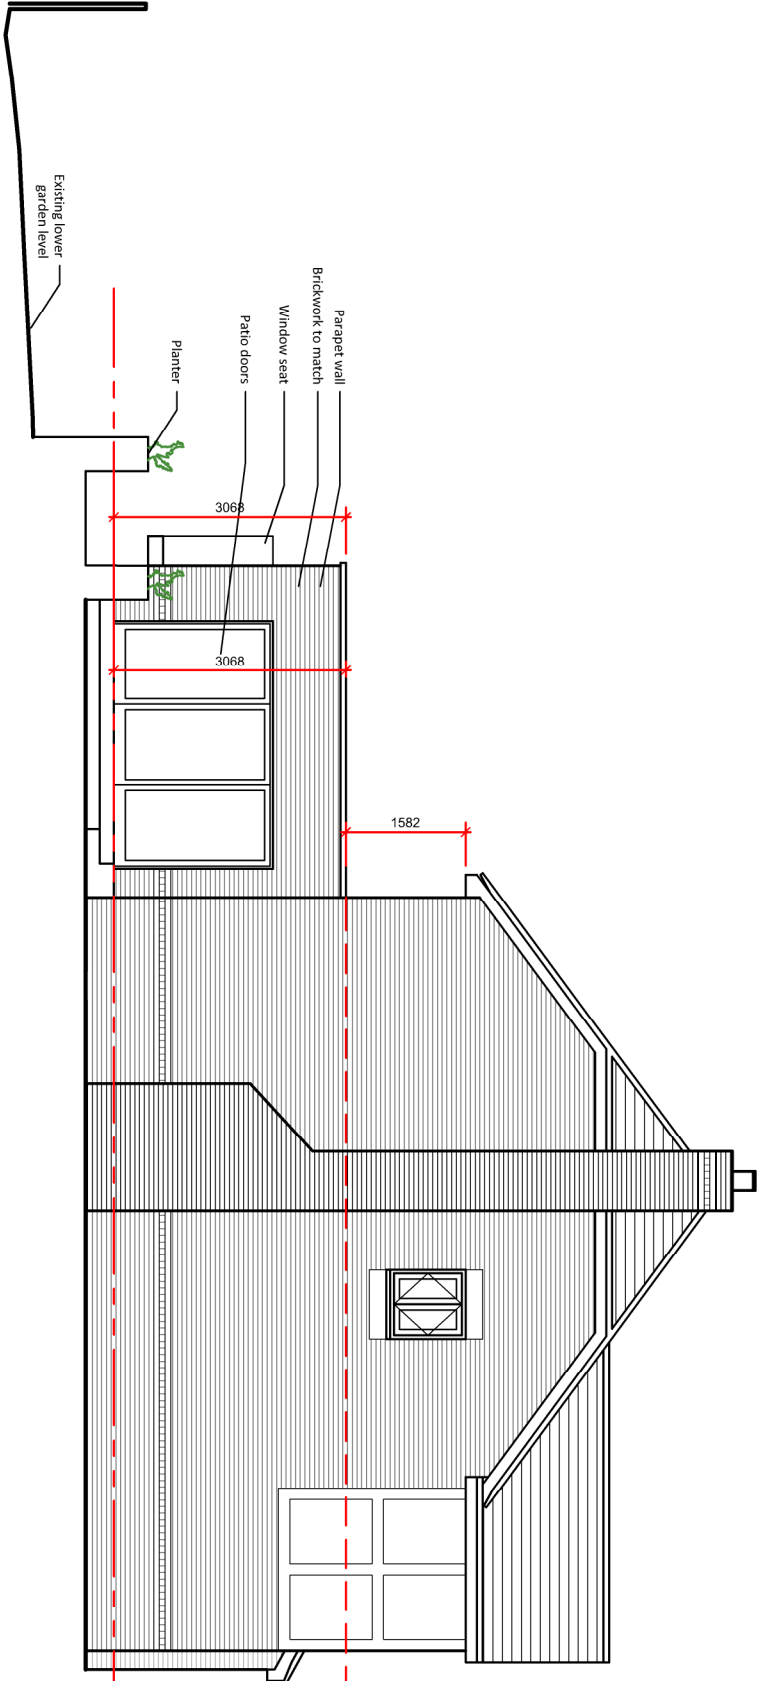

North Elevation

Shown at 1:100
No change in the design information

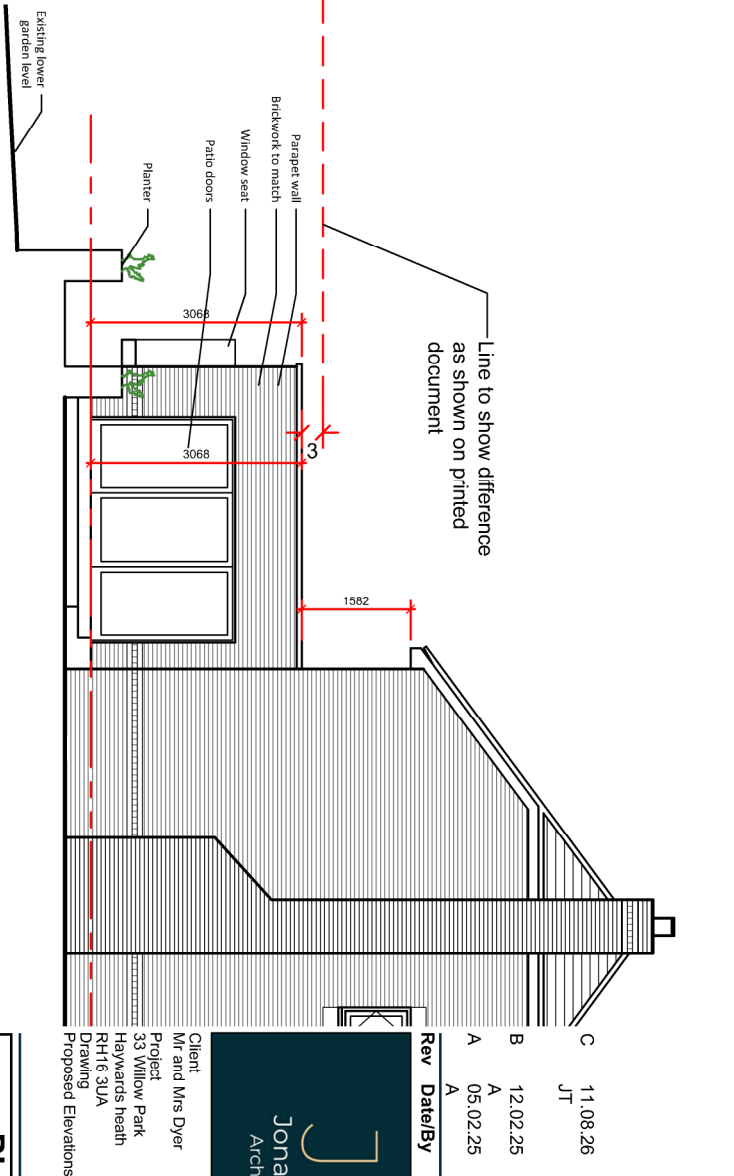

North Elevation

Shown at 1:110 as per RevB for reference
No change in the design information

C	11.08.26	Scale of North Elevation altered. West Elevation omitted
JT		
B	12.02.25	Minor alterations to patio
A	05.02.25	Planning Issue
A		

Rev	Date/By	Revision Note
-----	---------	---------------

Client: Mr and Mrs Dyer
Project: 33 Willow Park
Haywards Heath
RH16 3UA
Drawing: Proposed Elevations



PLANNING

Drawing Number	Date
067-001-310 Rev C	January 2025
Scale	Paper Size
1:100	A3
Drawn JT	Checked JT

E-mail: info@jtalimited.co.uk
Telephone: 07956 870 079
Web: www.jtalimited.co.uk

Jonathan Talley Architects Limited is a registered architect in England and Wales, registered number 1370271. 