



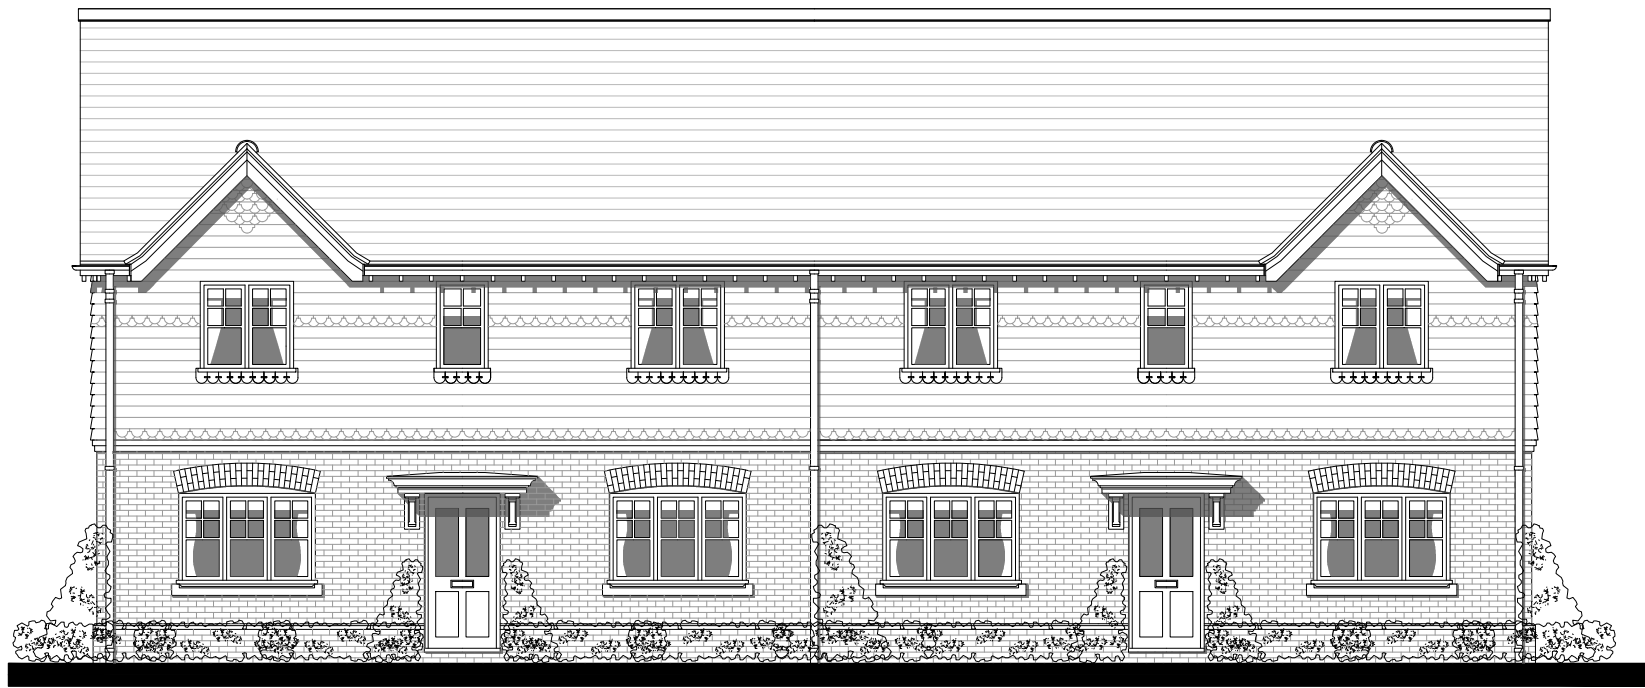

FRONT ELEVATION

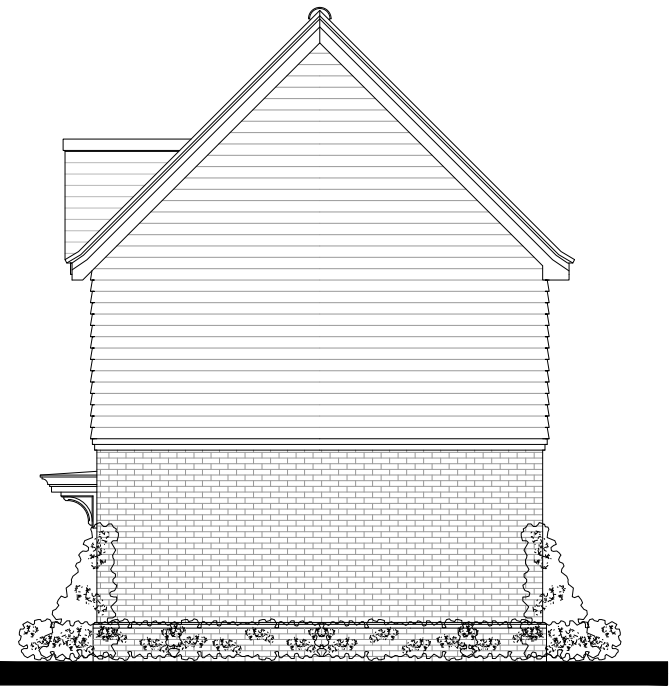


SIDE ELEVATION



SIDE ELEVATION



REAR ELEVATION

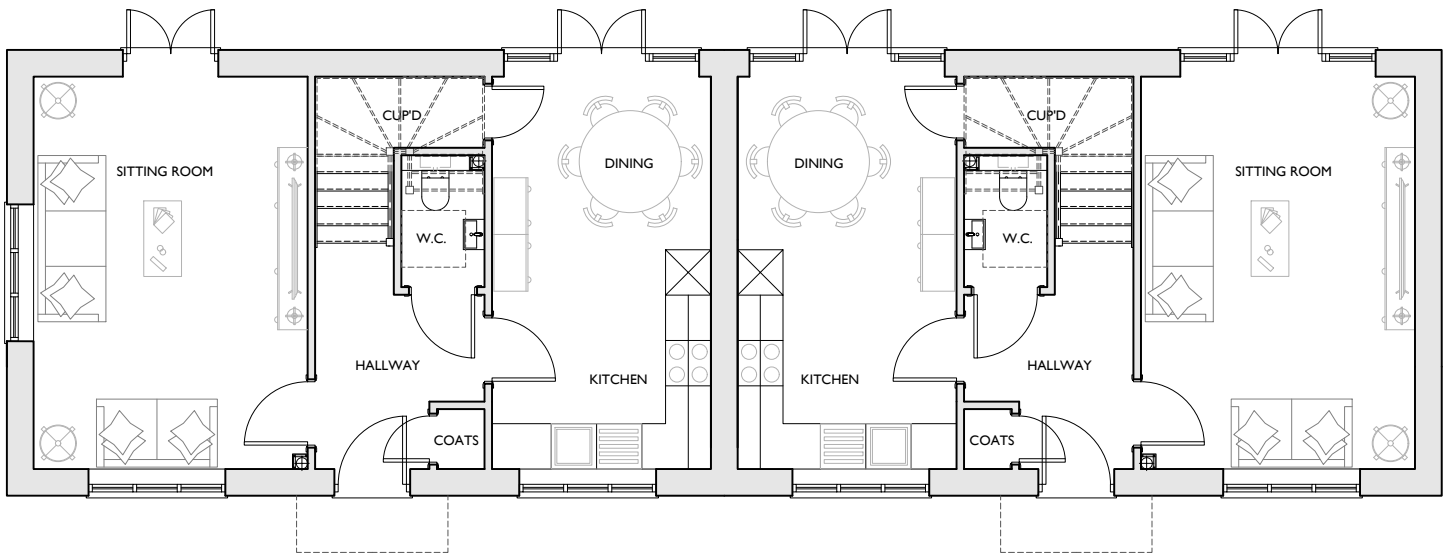

GROUND FLOOR PLAN
1,001 sqft
PLOTS 1 & 2



FIRST FLOOR PLAN

A 10.06.26 MJ FRENCH DOORS TO PLOT 1 REVISED

revision
date prepared
description



Knightway House
Park Street
Bagshot
Surrey
GU19 5AQ
T : 01276 538941
www.antlerhomes.co.uk

project
SELSFIELD ROAD, ARDINGLY

drawing
PLOTS 1 & 2 - FLOOR PLANS
& ELEVATIONS

date scale drawn
09.03.26 1:100 @ A2 MJ

drawing number revision
AH314 - PL.05 A

