




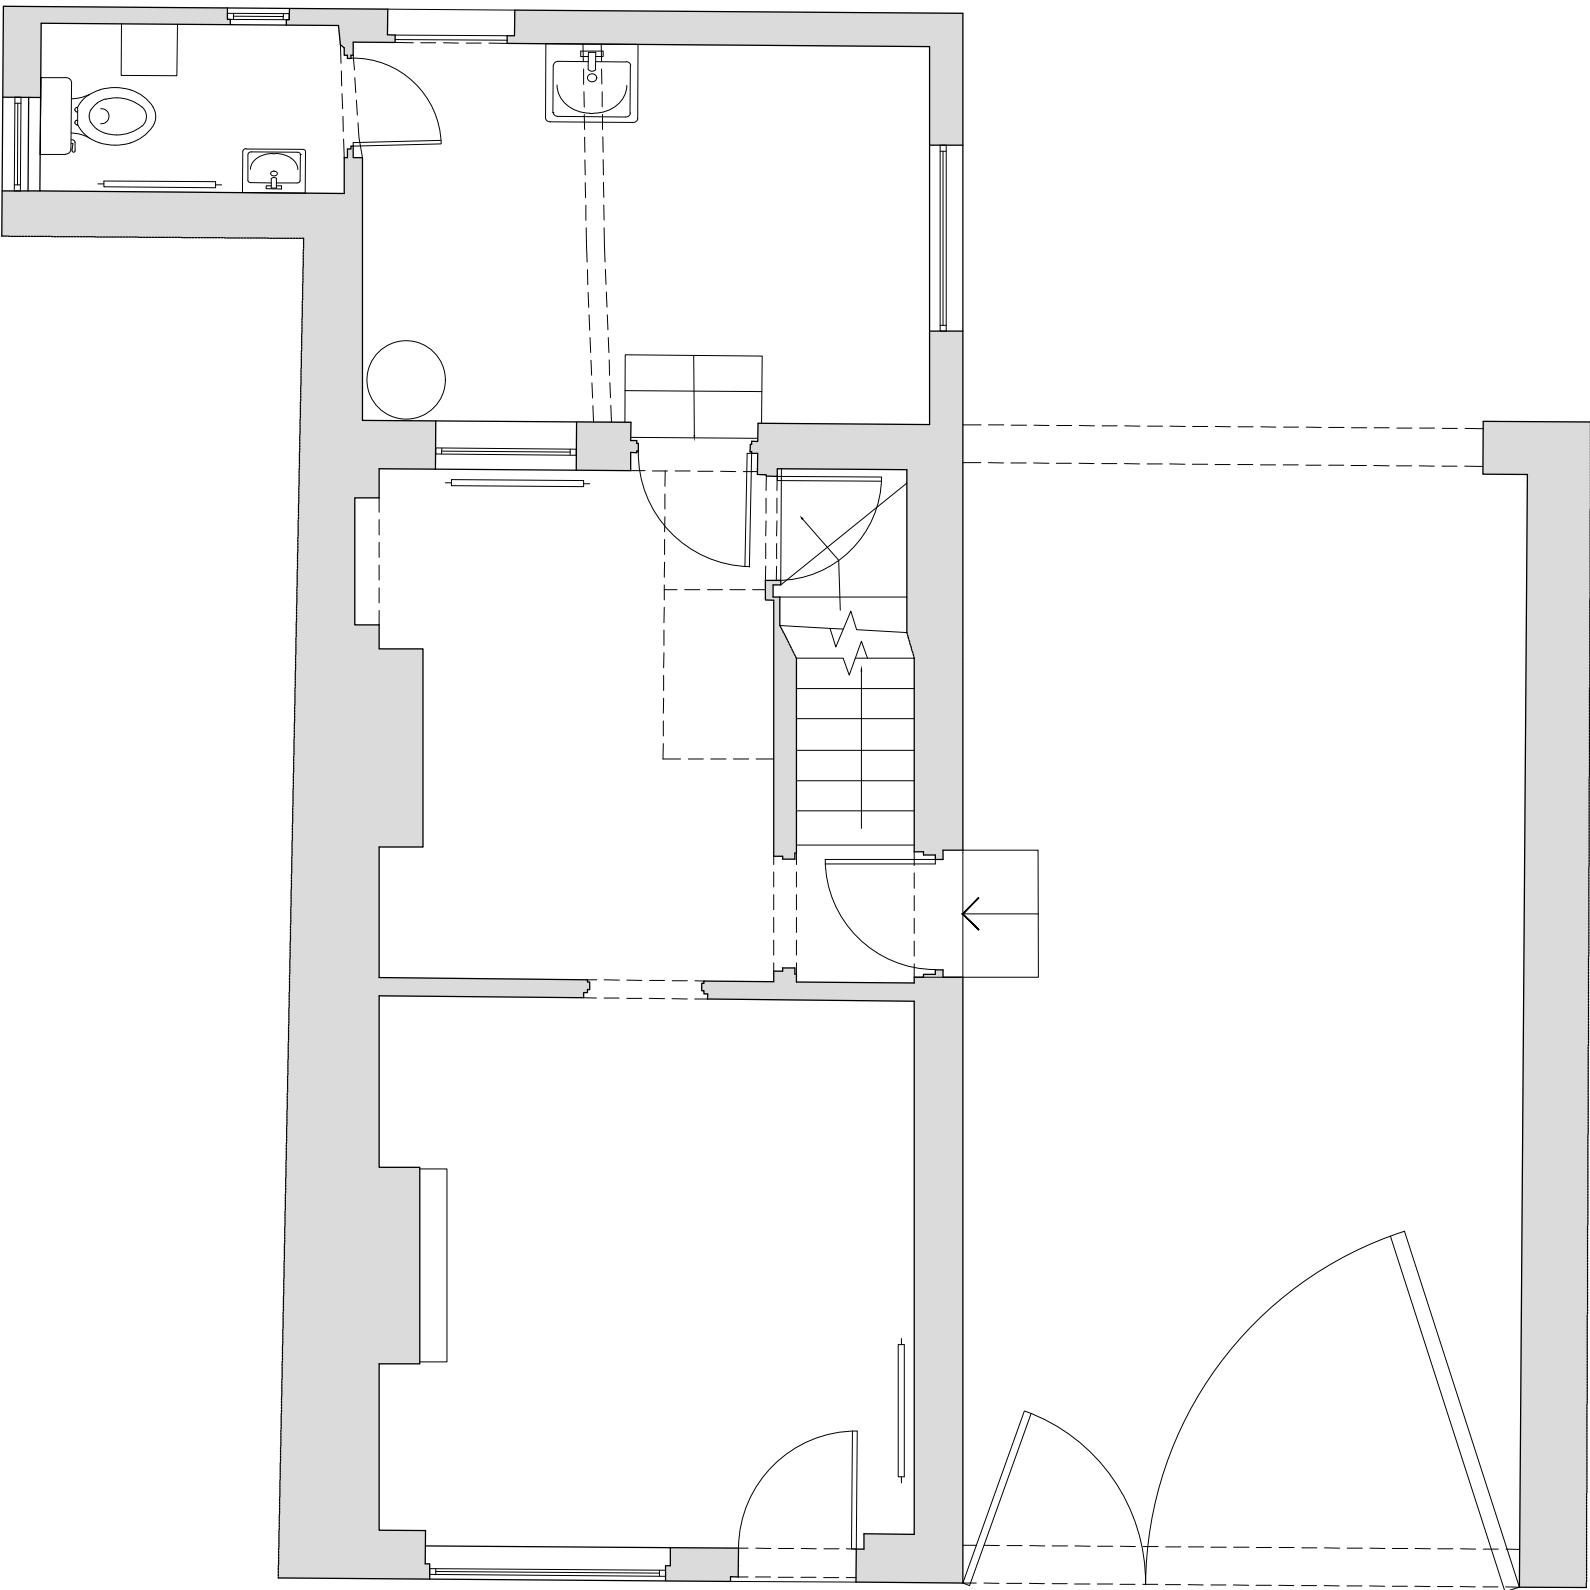



02-Floor Plan
Ground Floor Existing

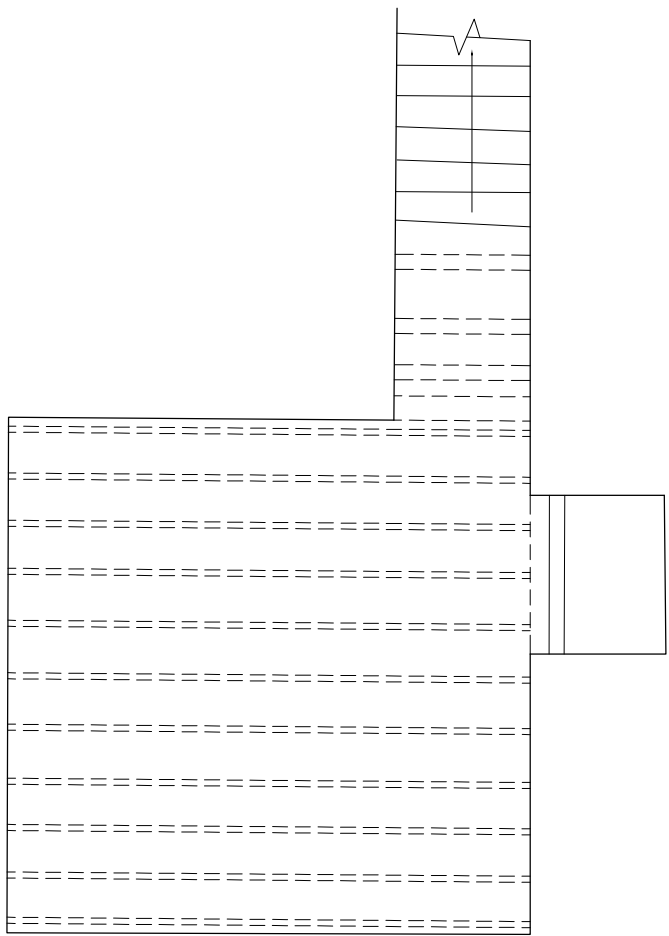


01-Floor Plan
Basement Existing

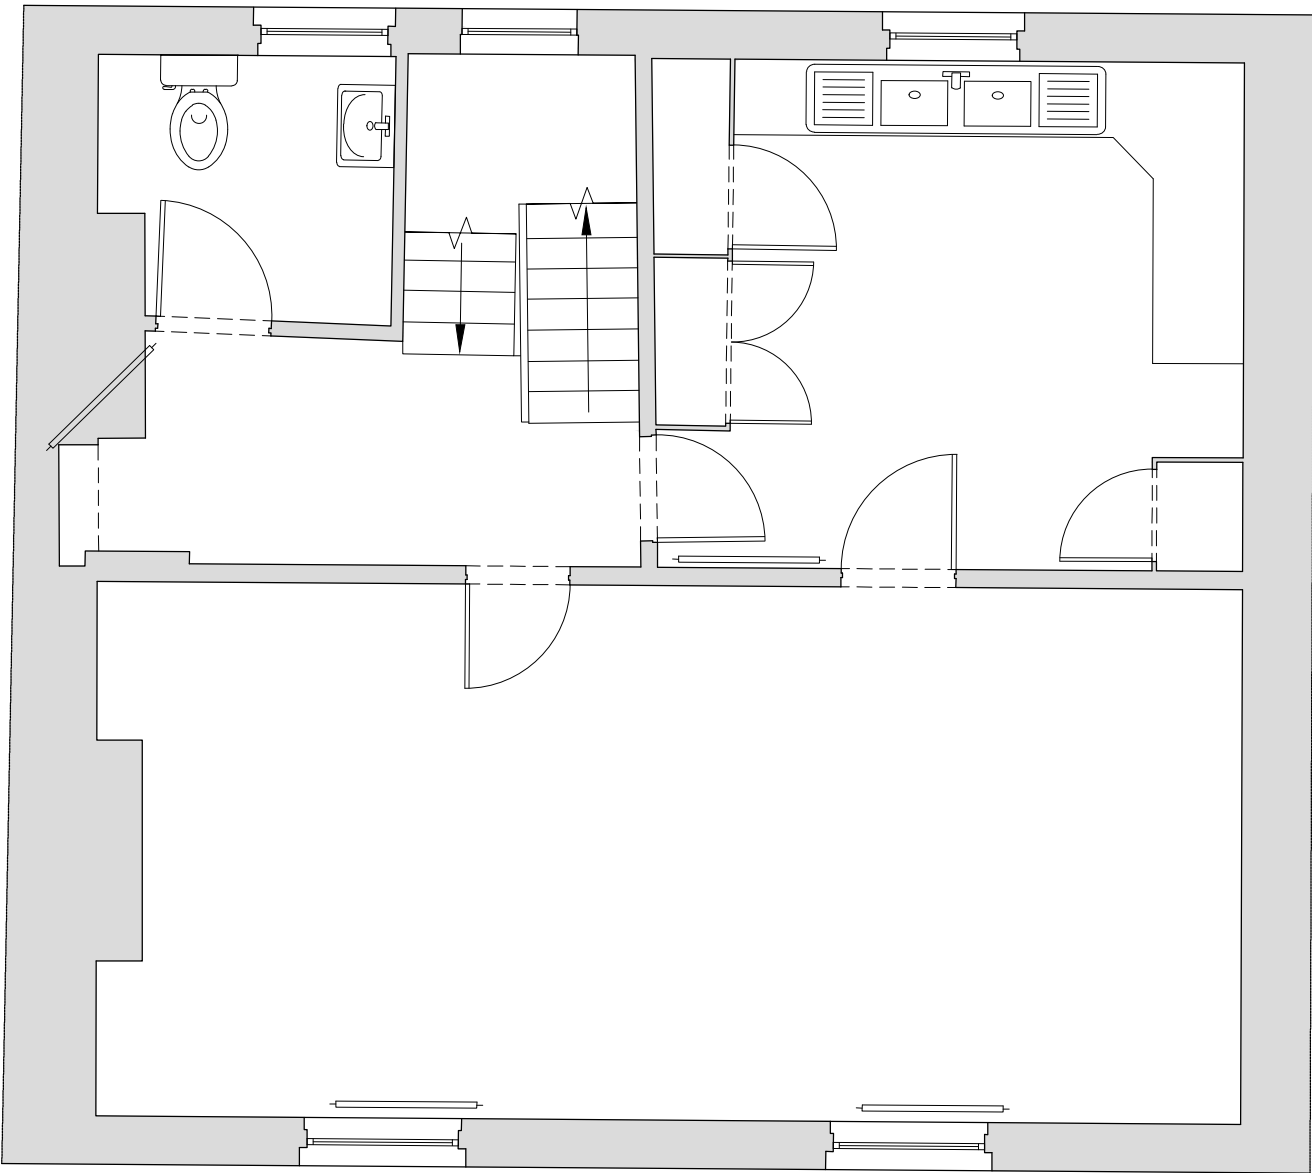

03-Floor Plan
First Floor Existing

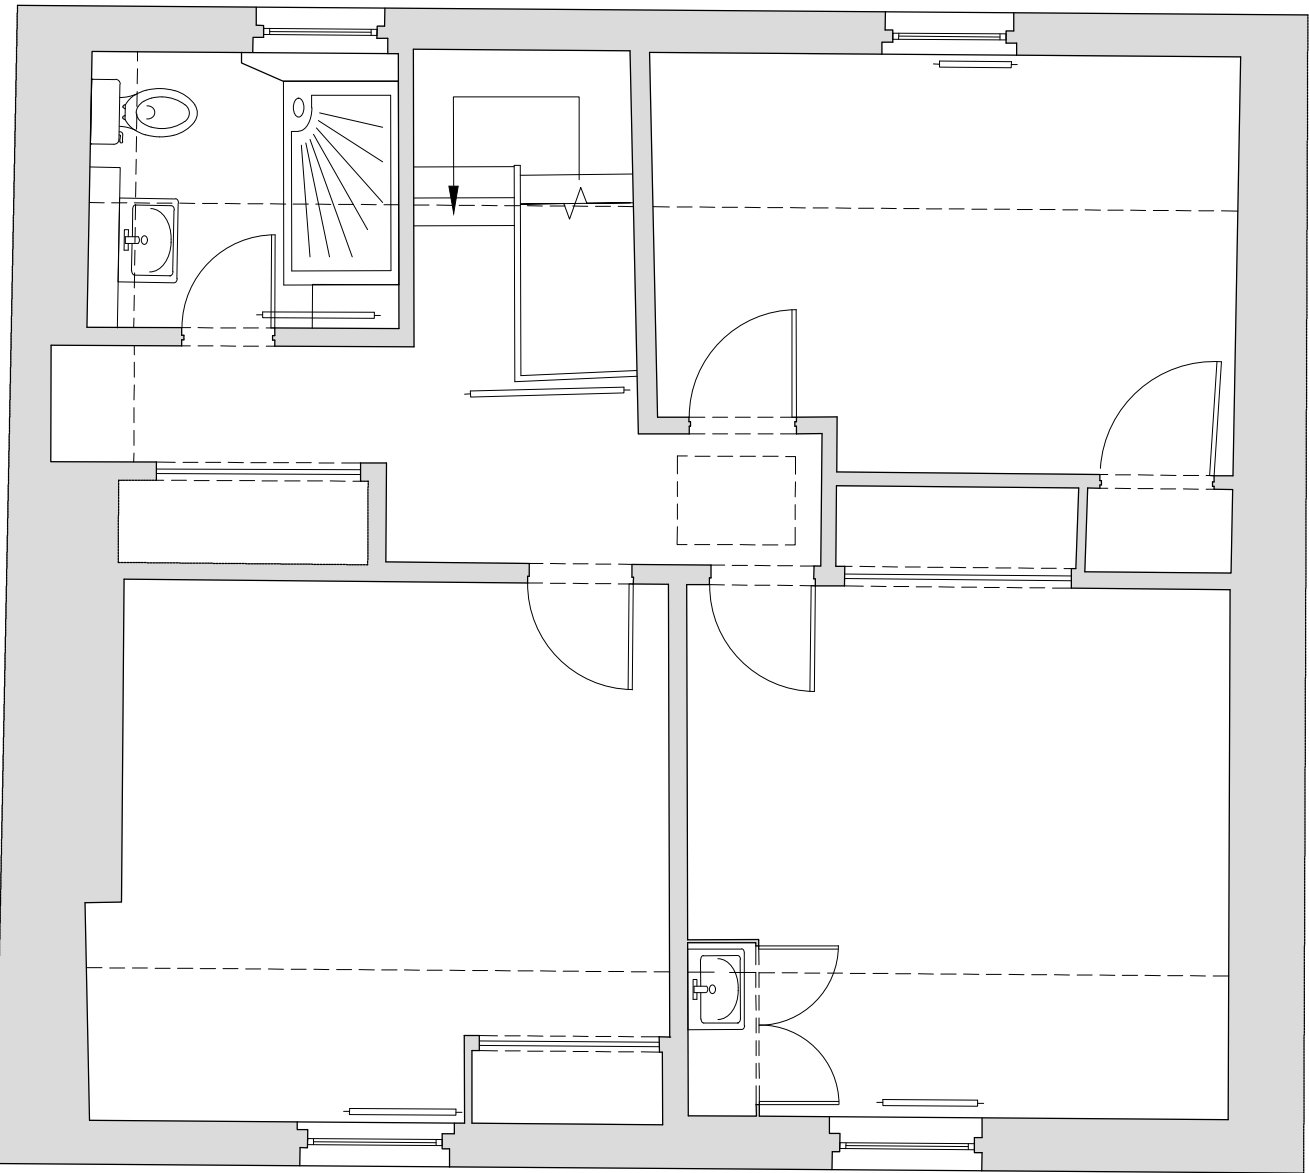 

04-Floor Plan
Second Floor Existing

 

General Notes:

Meynell Gunton is a trading name of JD RM Architectural Design LLP.

© This drawing is the property of JD RM Architectural Design LLP and protected by the Copyright, Designs and Patents Act, 1988.

Do not scale from drawings, use listed dimensions only, request additional dimensions from Meynell Gunton if required.

All dimensions and conditions are to be verified on site prior to commencing any work or ordering materials.

Units (Unless noted otherwise):
- Dimensions: Millimetres
- Levels: Metres
- Areas: Metres (all areas are approximate)

Report any discrepancies to Meynell Gunton in writing.

Project Notes:

Revision History:

Date	Rev	Notes	Appr
30/05/25	-	First Issue	GG

Meynell + Gunton

8 Beaconsfield Studios
25 Ditchling Rise
Brighton, BN1 4QL
01273 673 673
meynellgunton.com
hello@meynellgunton.com

Project:
8 Cuckfield Road

Client:
Lisa & Andrew De Salis

Drawing Title:
Existing General Arrangement Floor Plans

Project No:
2252

Drawing No:
(20)100

Revision:
-

Drawing Status:
Planning

Scale: 1:50 @ A1
Approved By: GG