



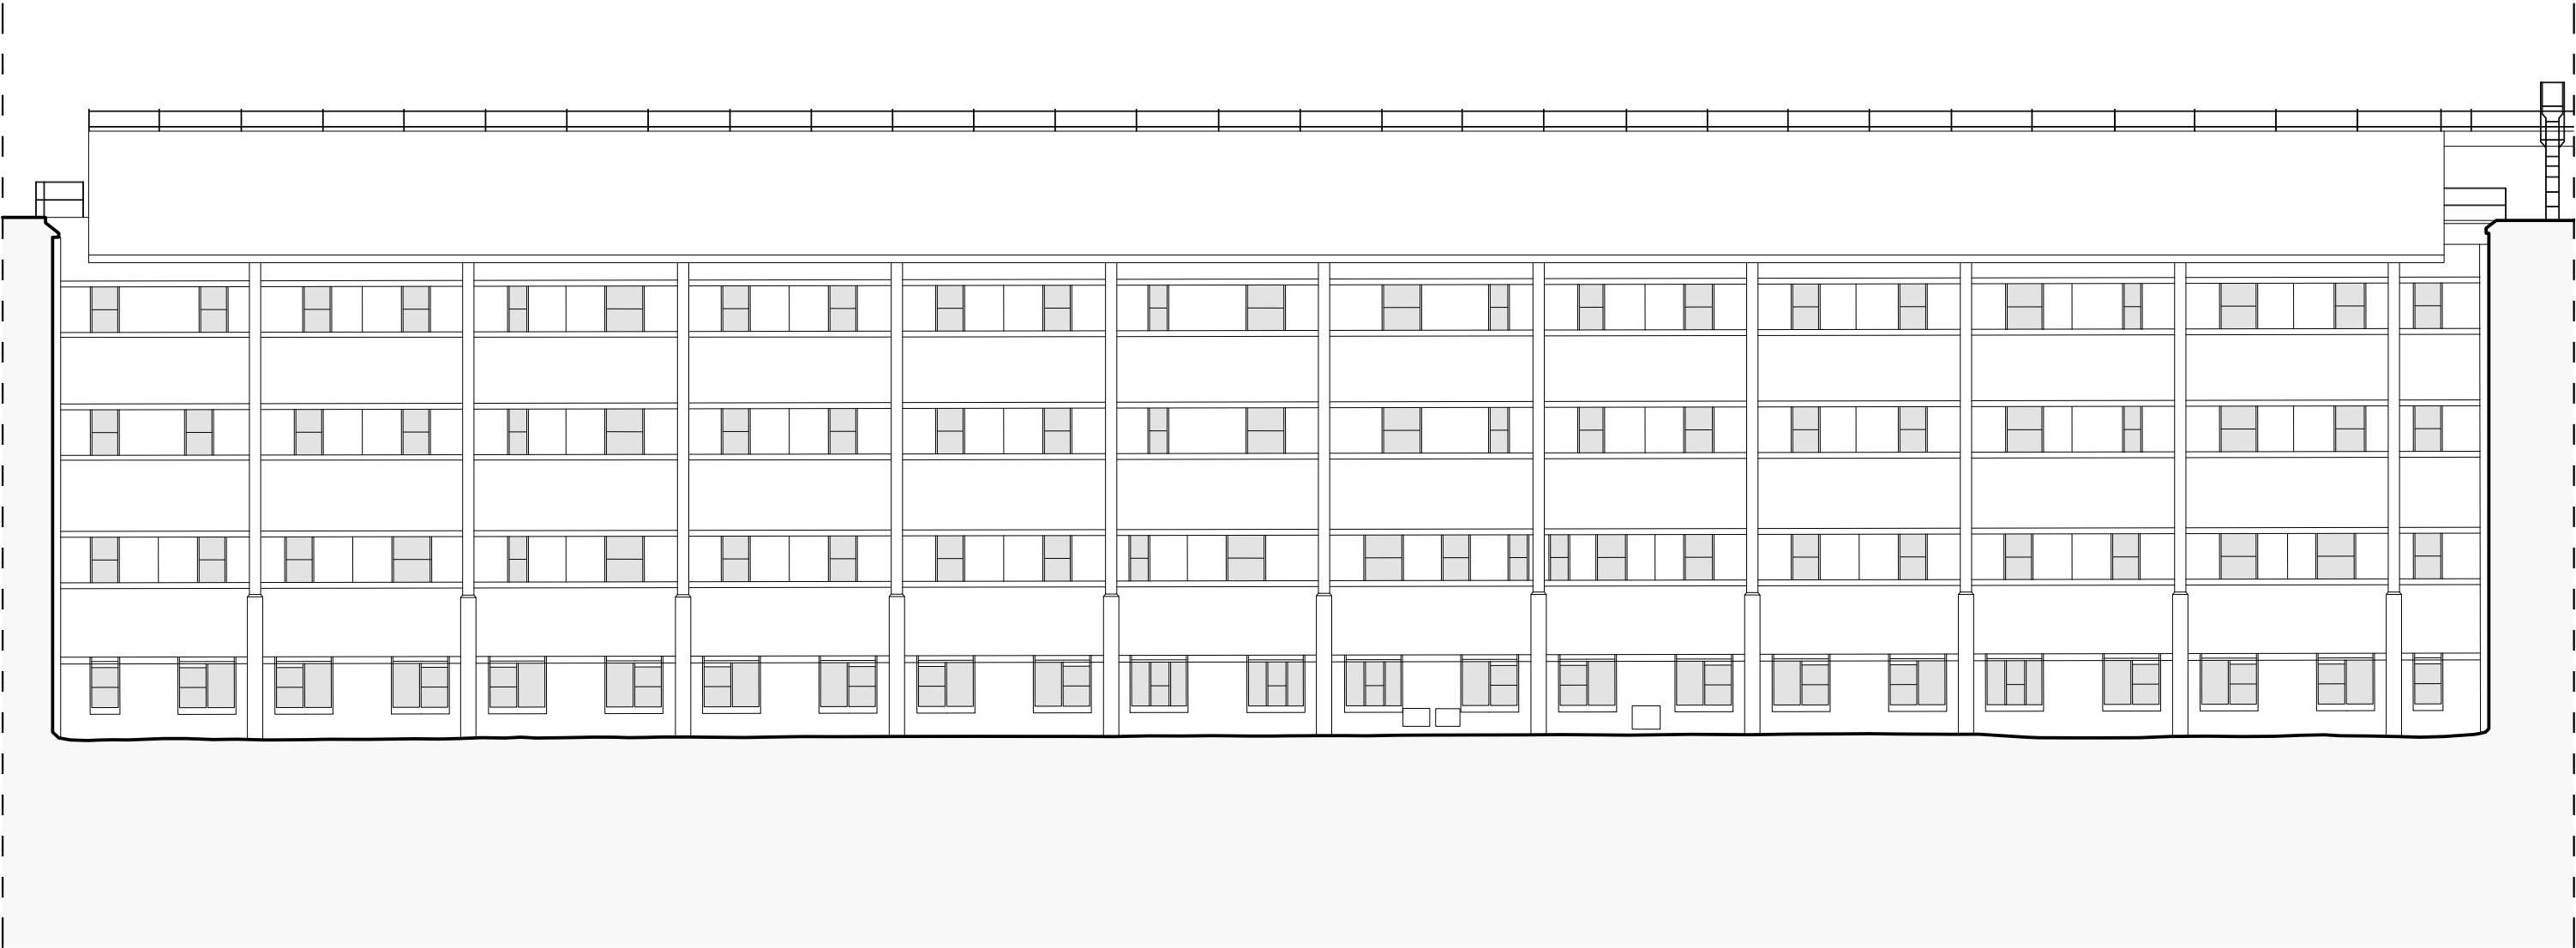

02 Roof 9, Existing North Elevation

Revisions		
No.	Description:	Date:
P01	Draft for Review	17.04.2026
A	Issue for Planning	23.04.2026

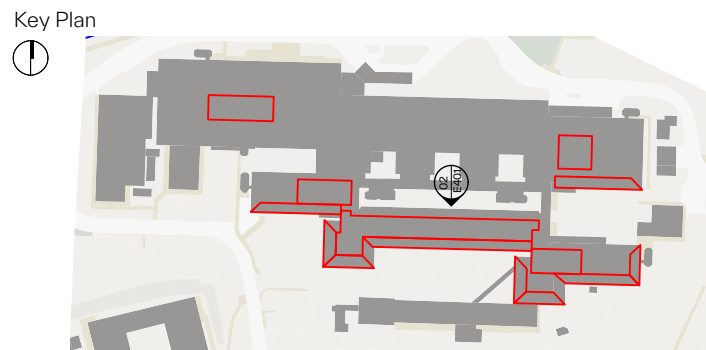

SUPERVENE

Supervene Architects Ltd, The Office, 8 Chapel Place, Tunbridge Wells, Kent. TN1 1YQ
t. +44 (0) 1892 341899
w. www.supervenearchitects.com
tw. [@SuperveneArch](https://twitter.com/SuperveneArch)
insta. [supervenearchitects](https://www.instagram.com/supervenearchitects)

Notes:

- 1. Do not scale drawings
- 2. Site verify all dimensions prior to construction
- 3. Report all discrepancies to Supervene Architects Ltd immediately
- 4. This drawing is to be read in conjunction with all relevant documents and drawings

© Supervene Architects - All rights reserved
This work is copyright and cannot be reproduced or copied in any form or by any other means (graphic, electronic or mechanical including photocopying) Without the written permission of author any license, express or implied.
To use this document for any purpose whatsoever is restricted to the terms of the agreement or implied agreement between author and the instructing party.

Client Batcheller Monkhouse	Stage Stage 3	Status Planning
Job Title Princess Royal Hospital		
Project Number 2611		Scale: 1:200@A3

Drawing Title
Existing Elevation 02

Drawing Number
2611-PRH-SVA-ARC-E-DR-401

North

Revision
A

0 mm 2000 4000 6000 8000 10000

For Information only - Not for Construction