

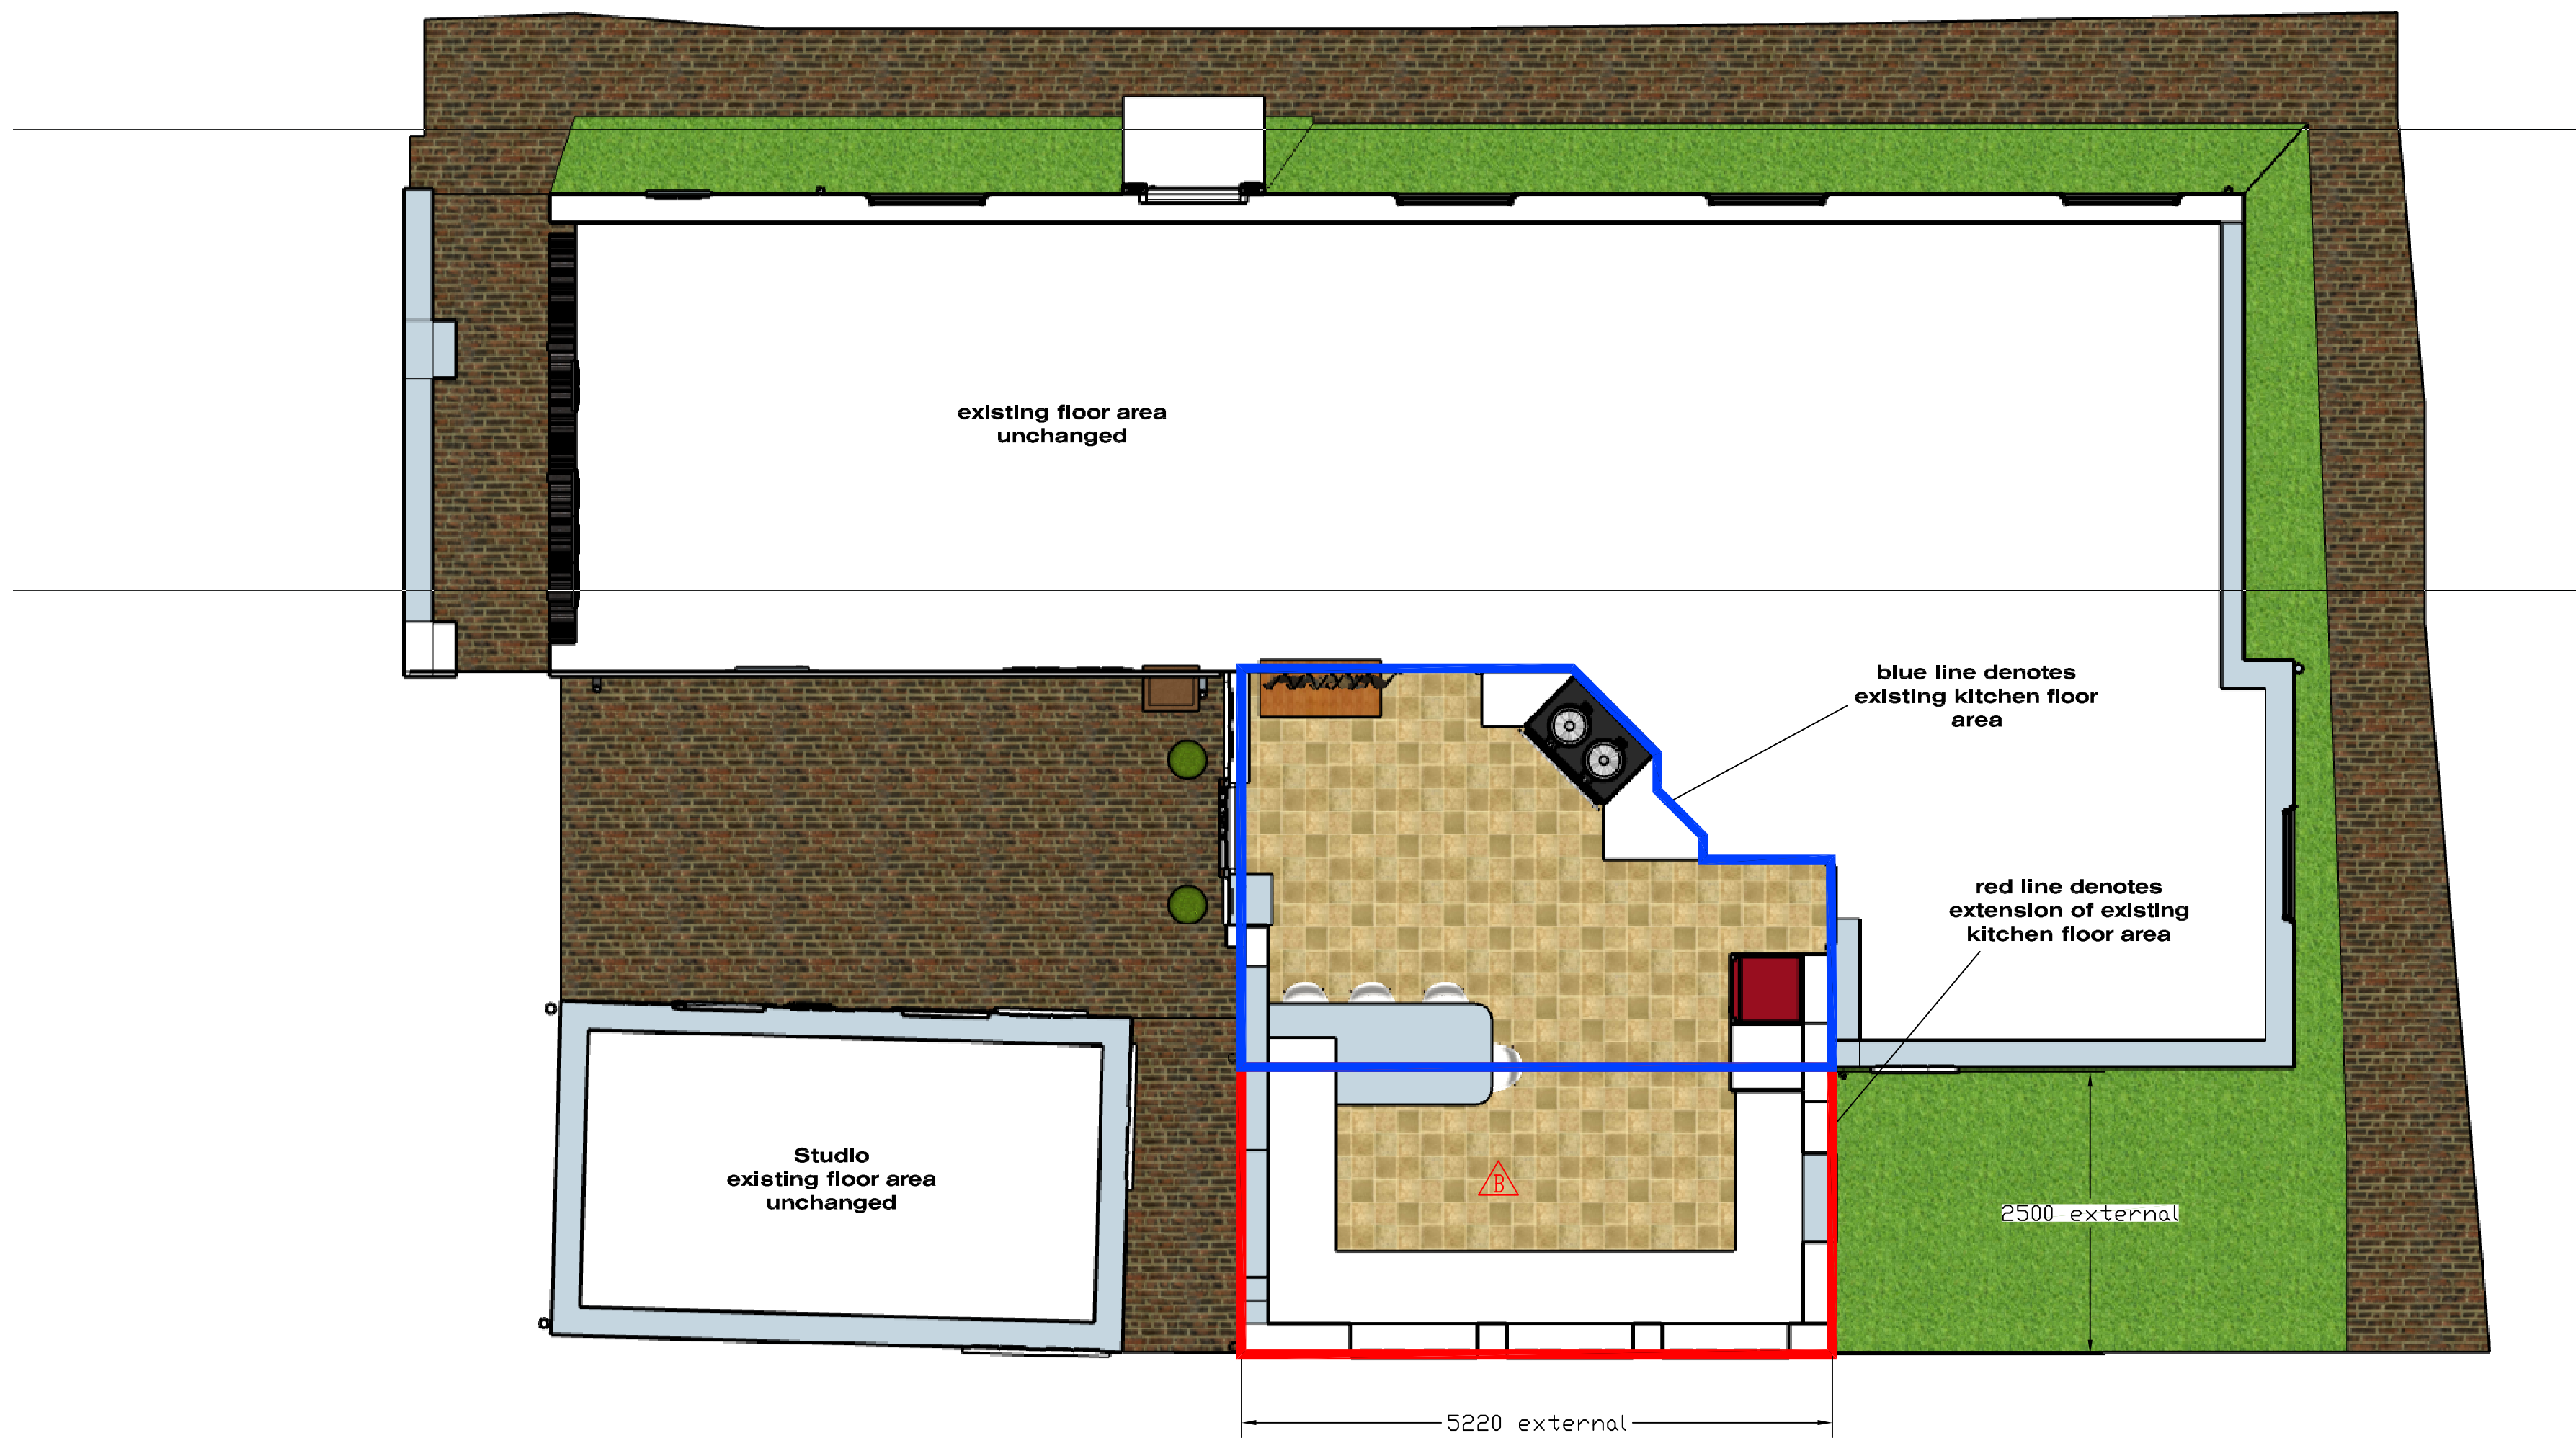


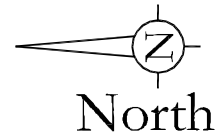

PROPOSED FLOOR PLAN
(SCALE 1:50 @ SHEET SIZE)

 

DRAWING NO.

Hollies 004

REVISION

B

Notes – General

- The term 'Existing' relates to the existing property – The Hollies.
- Do not scale from the drawing except for planning purposes.
- Dimensions in millimetres.
- Dimensions to be checked on site.
- All work to comply with current Building Regulations.
- All work may be subject to revision on site.
- This drawing may not be copied without prior permission.
- Scales are correct when drawing is printed at sheet size
- All Facias,Soffits etc to match 'Existing' construction.
- All New doors and windows to be of wooden construction and coloured White to match 'Existing' Windows.
- Waste drainage to be connected to 'Existing' sewer system.
- Water, electricity & gas to be connected to existing services.

B	10.12.24	MODIFIED WHERE NOTED THUS		SGS
A	09.02.18	ISSUED FOR APPROVAL		SGS
REV.	DATE	DESCRIPTION		BY

Copyright and other intellectual property rights in this document and all related documents, drawings, etc., including calculations, is invested in Spencer Design Services Ltd and cannot be used or reproduced for any other purpose than that for which they have been created without the express permission in writing by Spencer Design Services Ltd.

Spencer

Design Services

DRAWING NO.

Hollies 004

REVISION

B

PROJECT TITLE

The Hollies, Turnes Hill
West Sussex

DRAWING TITLE

Proposed Kitchen Extension
Floor Plan
(kitchen area only)

SCALE AS NOTED	DRAWN SGS	DATE 19.09.17	SHEET SIZE A1
DESIGNED SS	CHECKED NJJ	APPROVED	DATE
STATUS FOR APPROVAL		DISCIPLINE CIVIL	

COPYRIGHT : Produced from Ordnance Survey Maps under license granted by the controller of Her Majesty's Stationery Office. Crown copyright reserved. (c)