



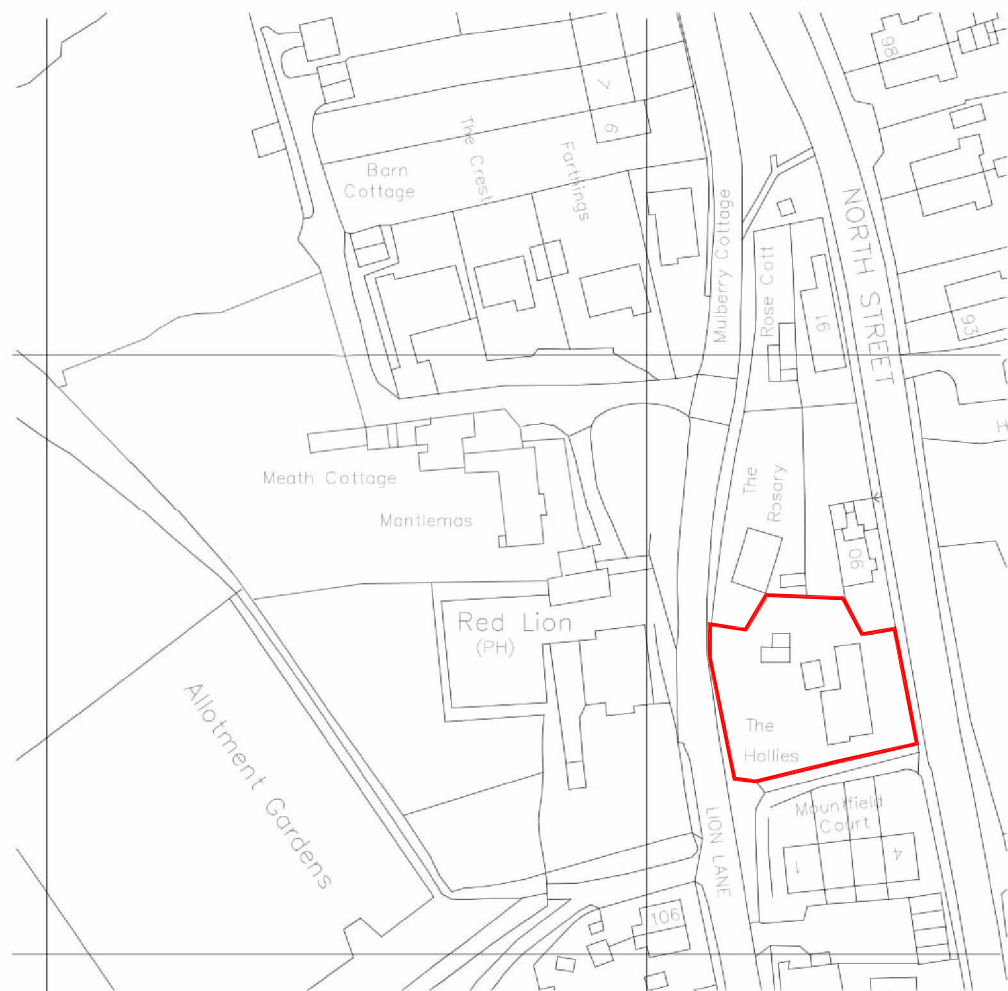

SITE LOCATION PLAN

(SCALE 1:1250 @ SHEET SIZE)

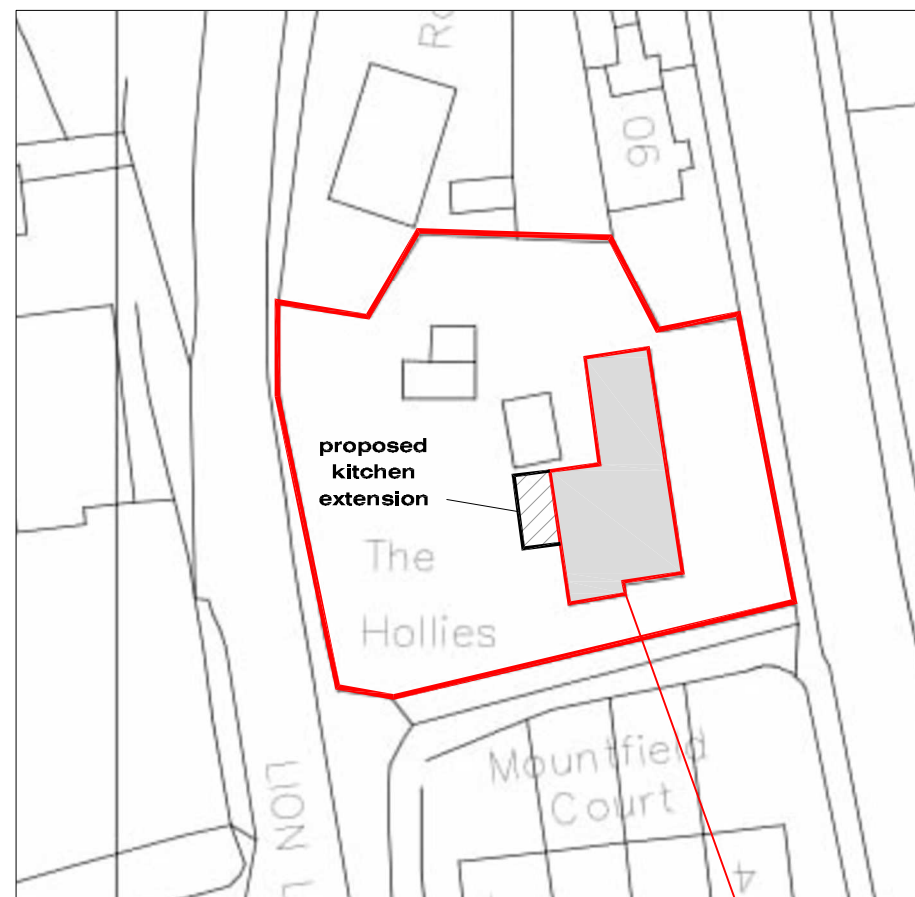

SITE PLAN

(SCALE 1:500 @ SHEET SIZE)

DRAWING NO. Hollies 005		REVISION A	
Notes – General			
1. The term 'Existing' relates to the existing property – The Hollies. 2. Do not scale from the drawing except for planning purposes. 3. Dimensions in millimetres. 4. Dimensions to be checked on site. 5. All work to comply with current Building Regulations. 6. All work may be subject to revision on site. 7. This drawing may not be copied without prior permission. 8. Scales are correct when drawing is printed at sheet size 9. All Facias, Soffits etc to match 'Existing' construction. 10. All New doors and windows to be of wooden construction or coloured White to match 'Existing' Windows. 11. Waste drainage to be connected to 'Existing' sewer system. 12. Water, electricity & gas to be connected to existing services.			
A	09.02.18	ISSUED FOR APPROVAL	A
REV.	DATE	DESCRIPTION	B
Copyright and other Intellectual property rights in this document and all related documents, drawings, etc., including calculations, is owned by Spencer Design Services and cannot be used or reproduced for any other purpose than that for which it has been created without the express permission in writing by Spencer Design Services			
 Spencer Design Services			
DRAWING NO. Hollies 005		REVISION A	
PROJECT TITLE The Hollies, Turnes Hill West Sussex			
DRAWING TITLE Proposed Kitchen Extension Site Plans			
SCALE	DRAWN	DATE	SHEET SIZE
AS NOTED	SGS	18:04:17	A3
DESIGNED	CHECKED	APPROVED	DATE
SS	RA		
STATUS		DISCIPLINE	
FOR APPROVAL		CIVIL	