



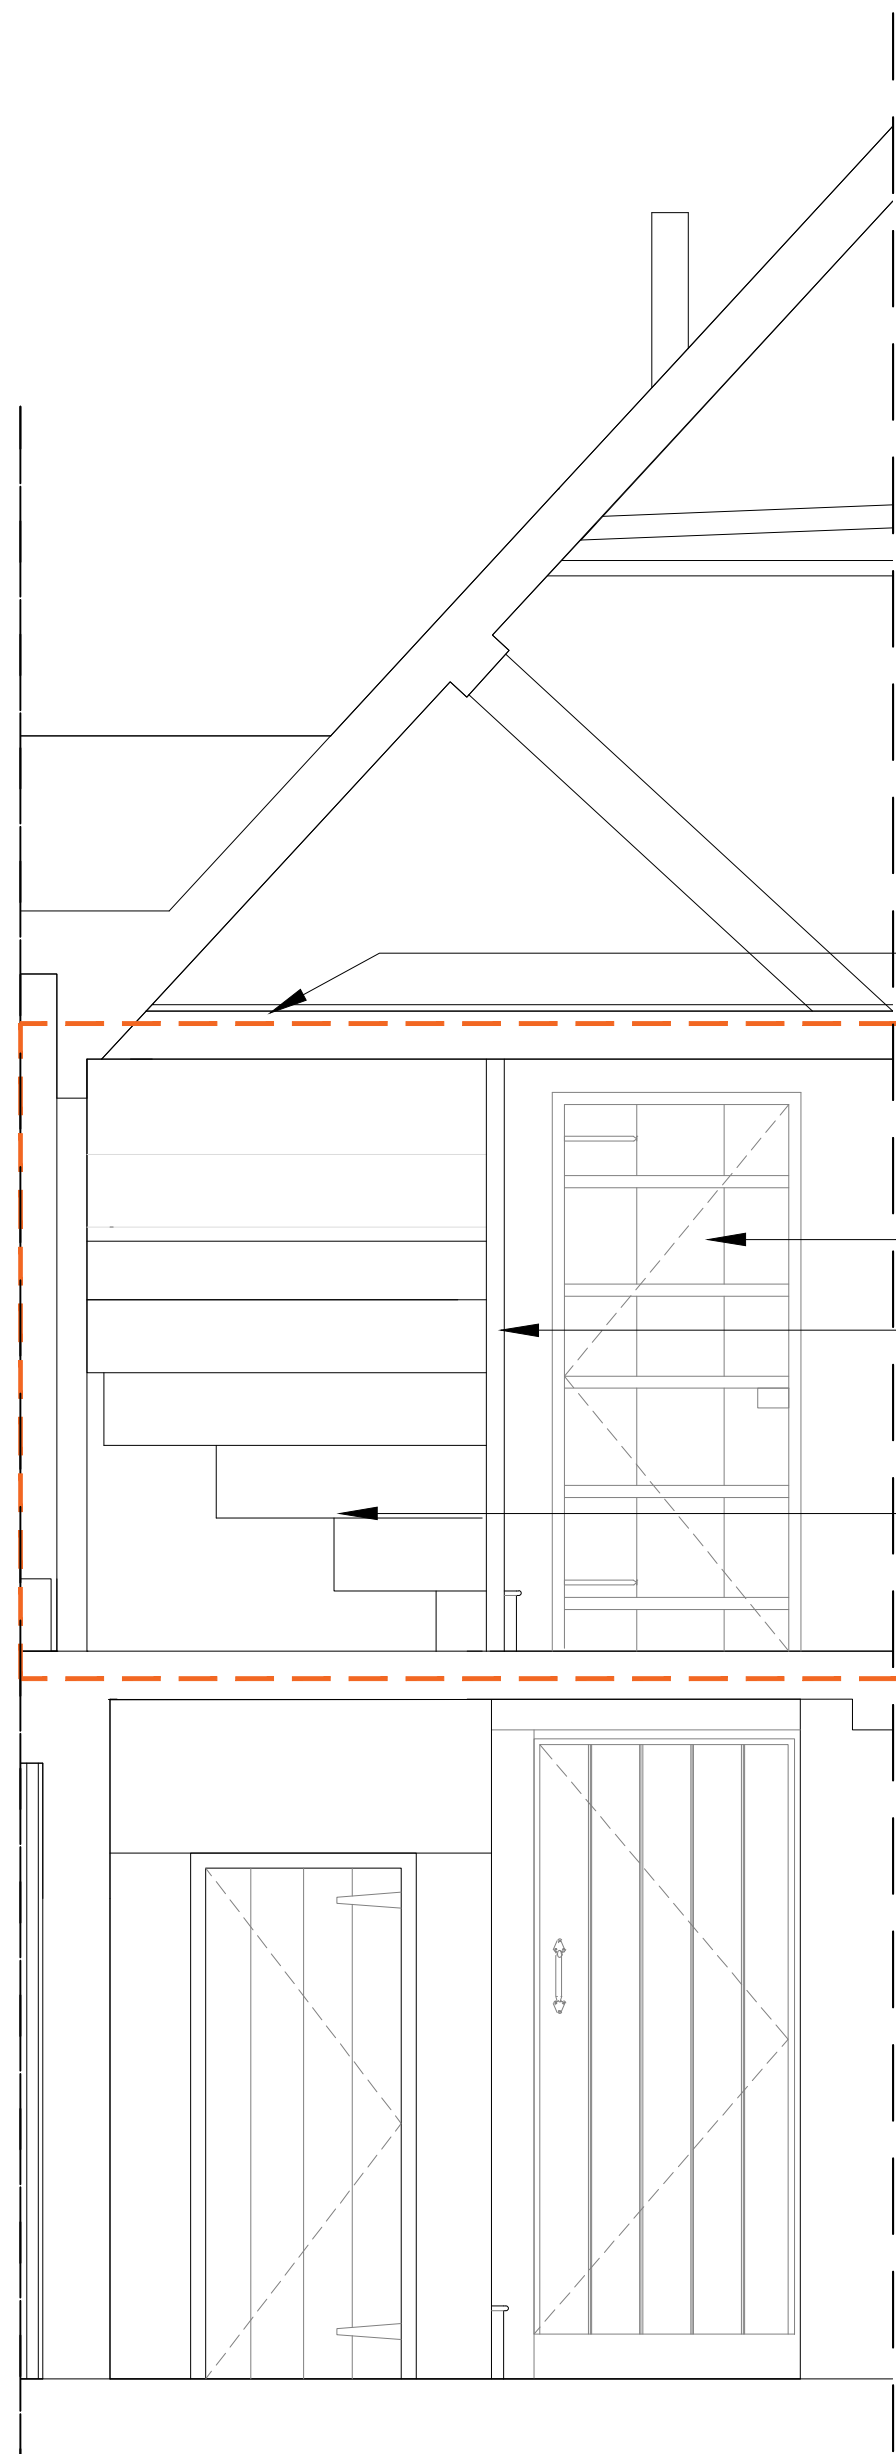

Section AA  
Scale 1:25@A1  
1:50@A3


New attic access hatch  
Door re-instated  
Door re-instated  
Structural timber post reinstated  
Historic staircase reinstated,  
salvaged steps to be used.  
Lime plaster to exposed  
steps underside.

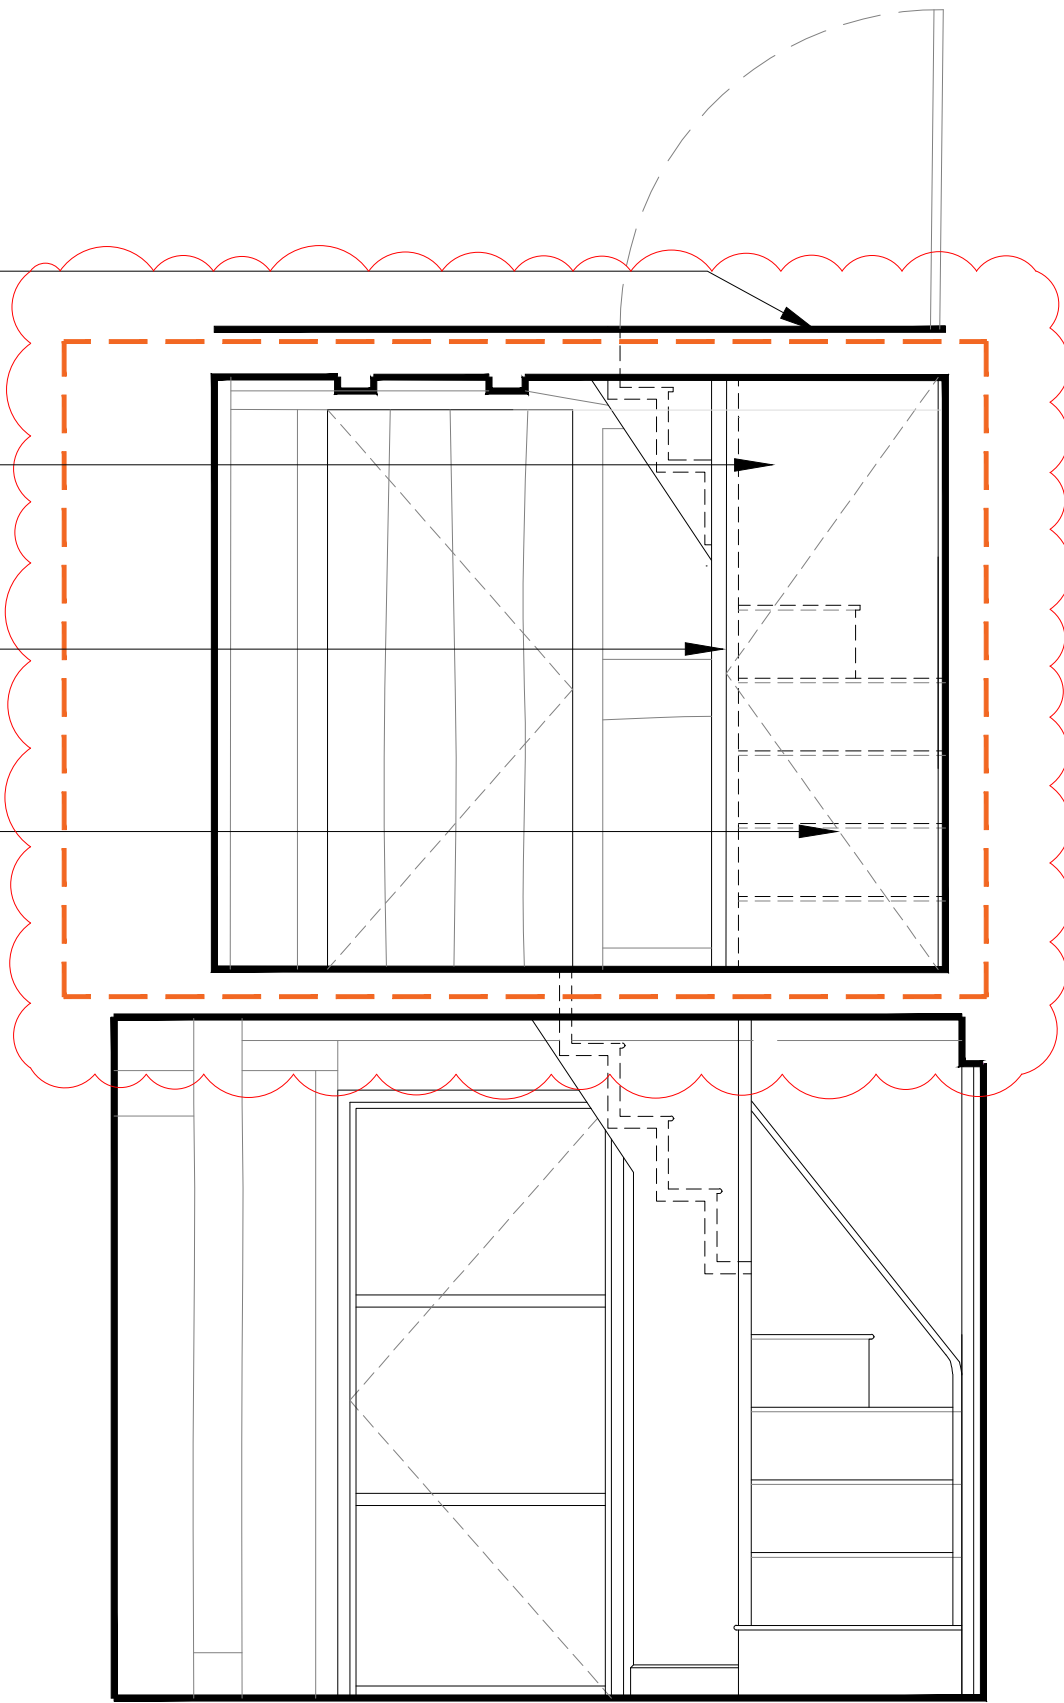


Section BB  
Scale 1:25@A1  
1:50@A3

## FIRST FLOOR DETAILS

Steps constructed  
of salvaged timber  
attached to the string

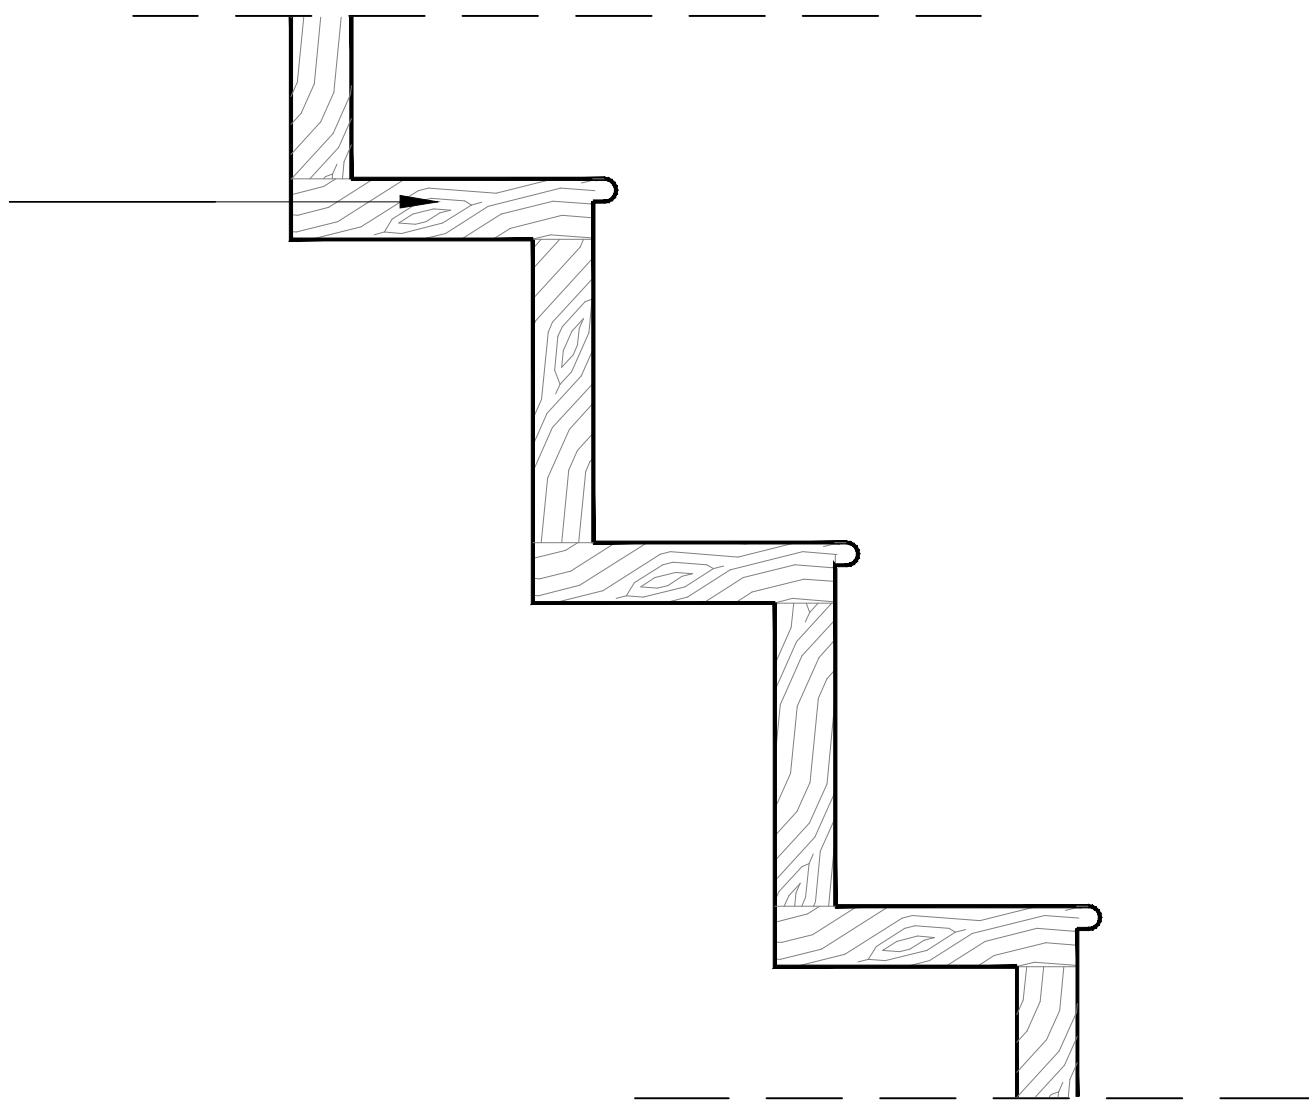


Detail 01 - Steps  
Section  
Scale 1:5@A1  
1:10@A3

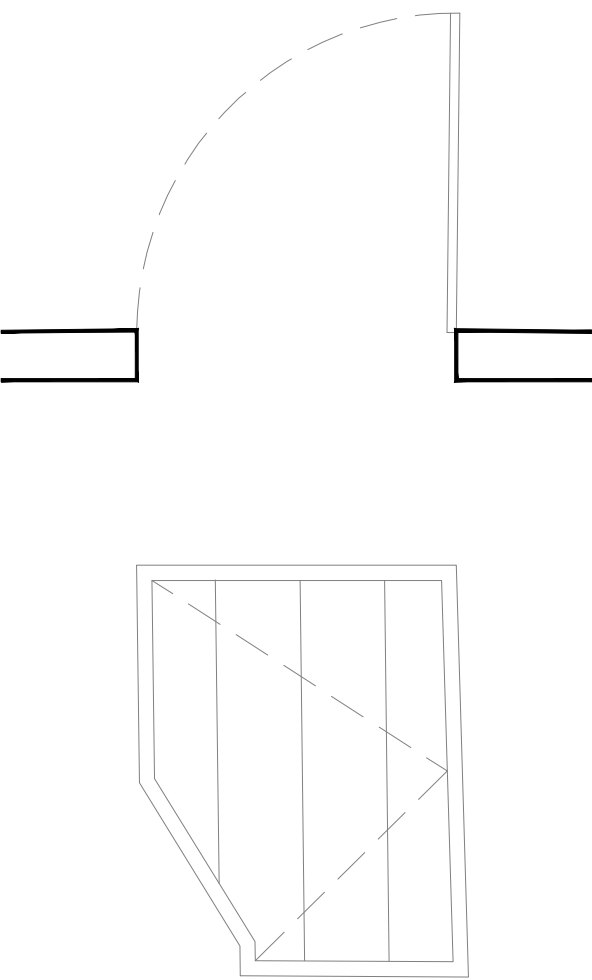

Detail 02 - Attic Hatch  
Plan and Section  
Scale 1:25@A1  
1:50@A3


Not original timber joists removed,  
historic opening in the ceiling reinstated,  
new oak timber hatch introduced

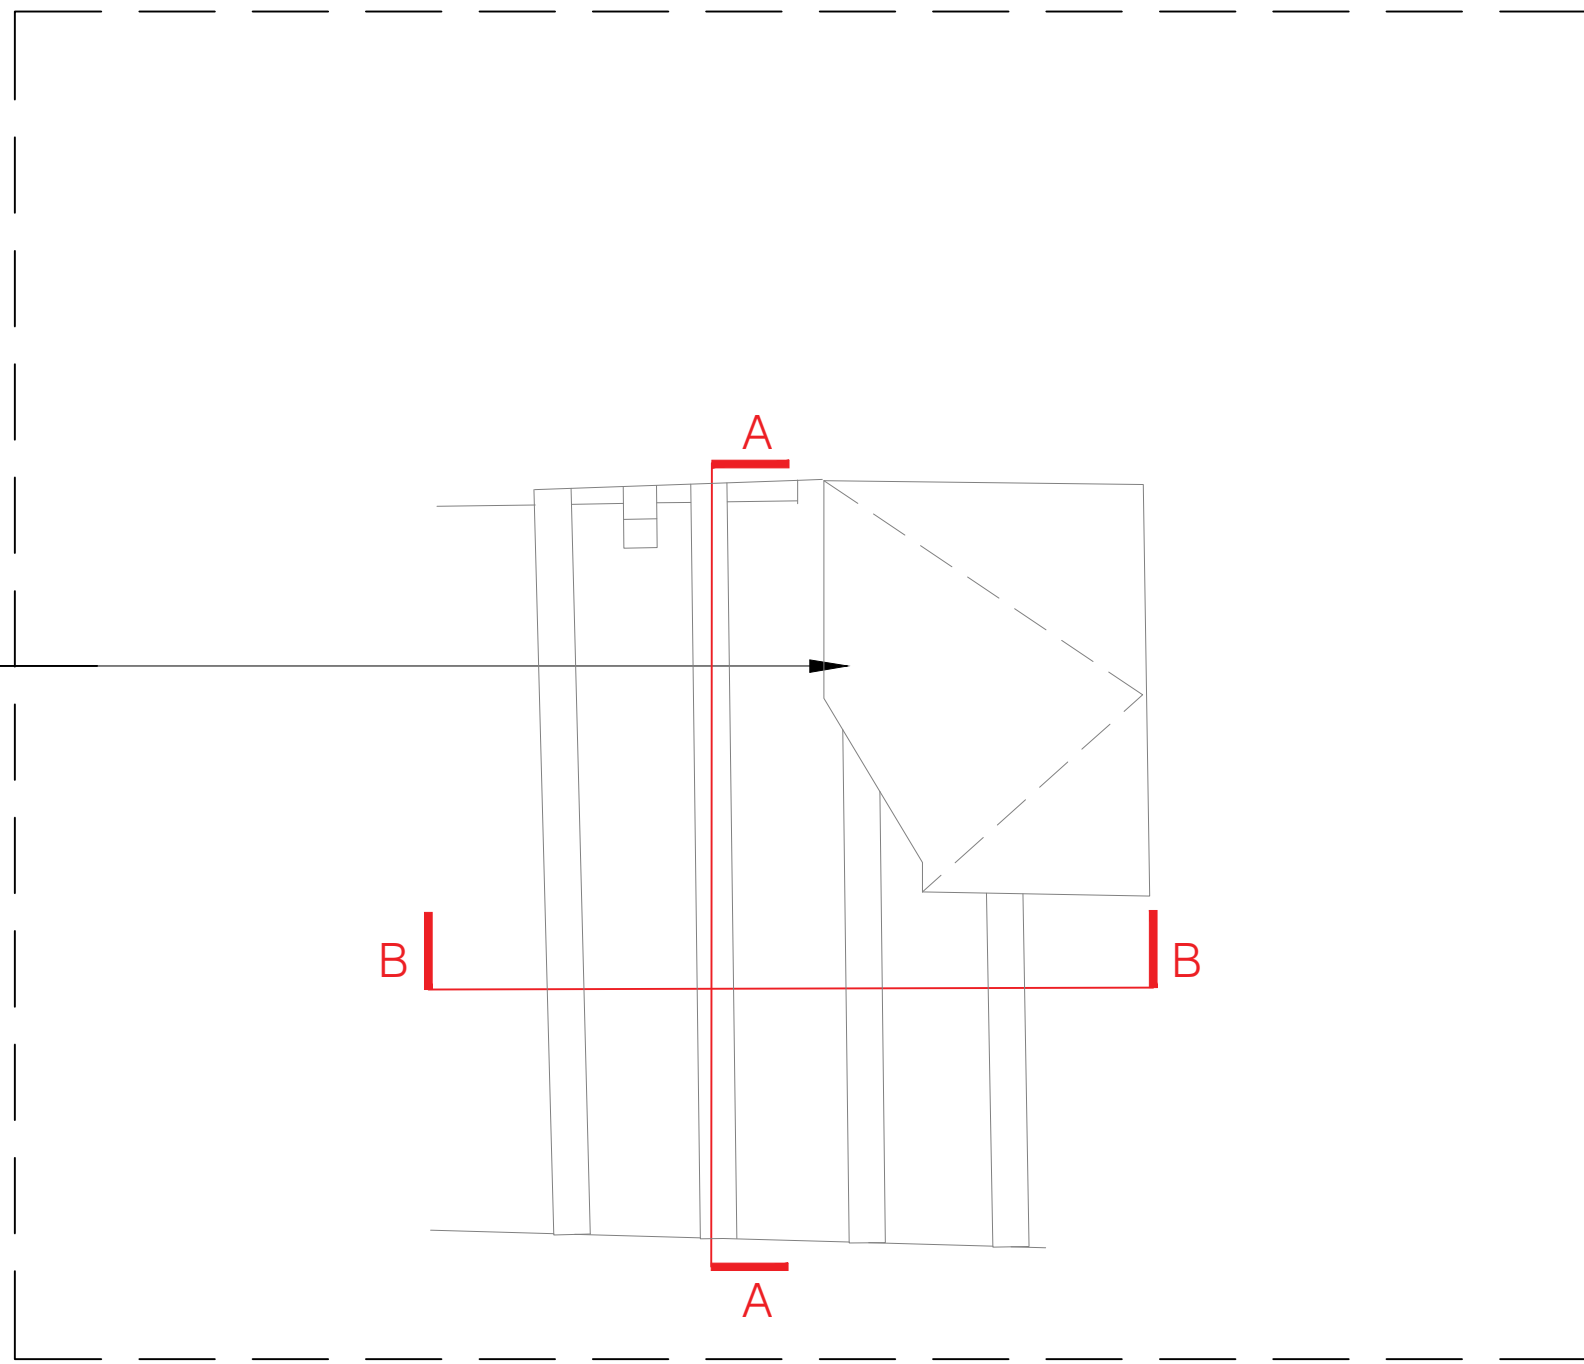

Reflected Ceiling Plan  
Scale 1:25@A1  
1:50@A3


Opening and attic access hatch above

Historic timber staircase reinstated,  
salvaged timber steps to be used.

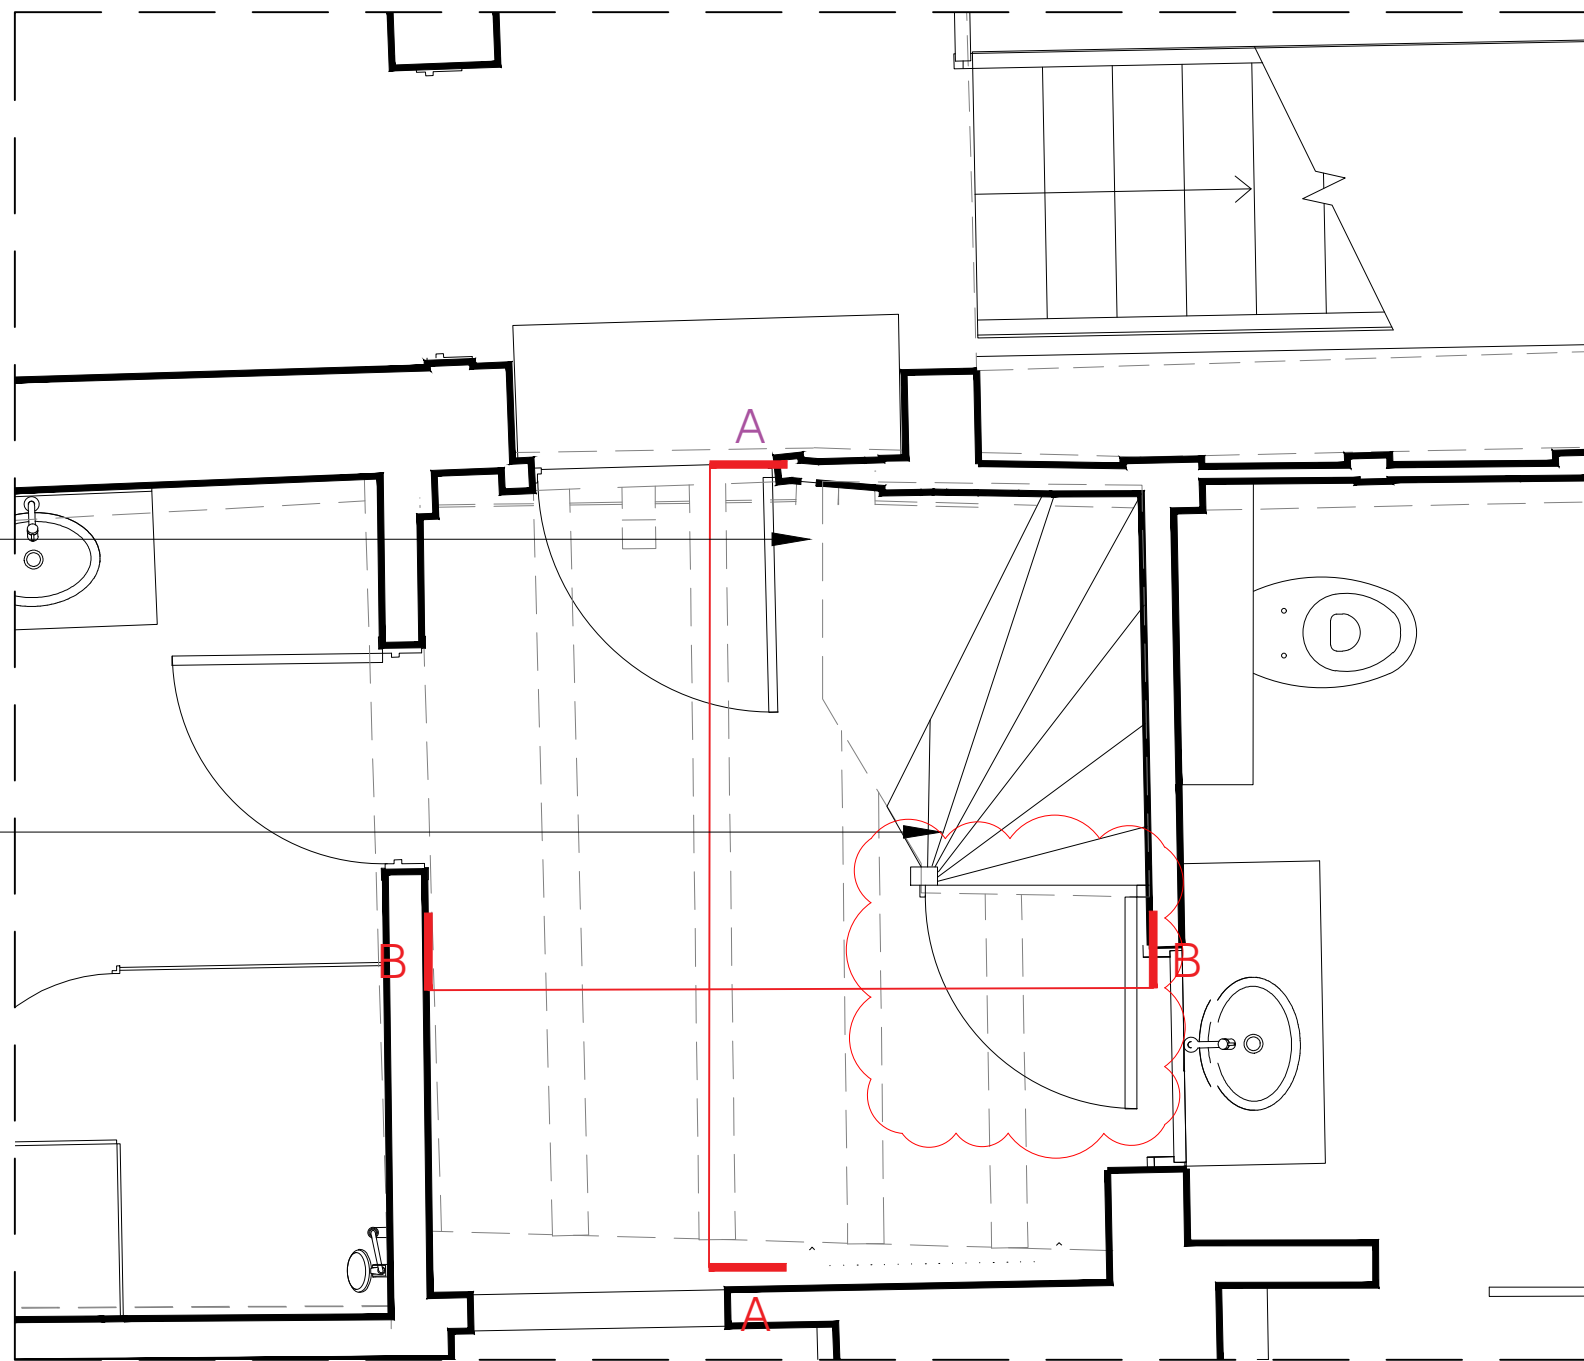

KEY PLAN First Floor Staircase  
Scale 1:25@A1  
1:50@A3

NOTE  
DRAWINGS TO BE READ IN CONJUNCTION WITH SUBMITTED  
DESIGN&ACCESS STATEMENT AND HERITAGE STATEMENT  
MATERIALS INSTALLED IN ACCORDANCE WITH THOSE  
OUTLINED IN CONDITION #9 OF APPROVAL DM/23/1605

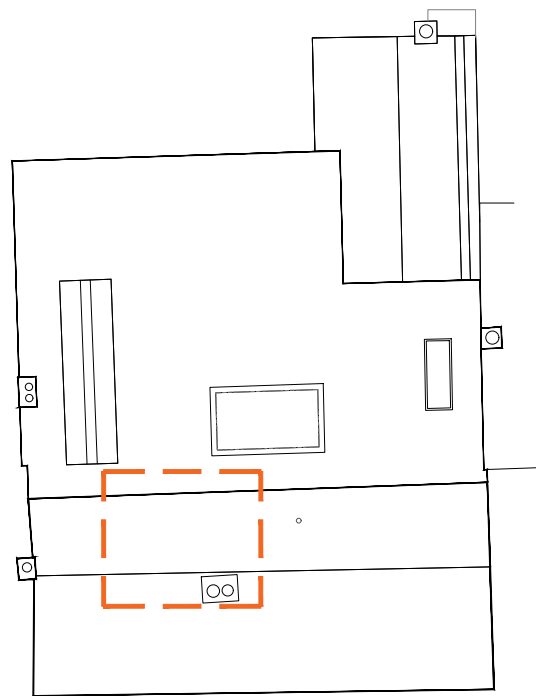

Key Plan 1:200@A1, 1:400@A3

| Rev. | Comments.                                                  | By: | Date:  |
|------|------------------------------------------------------------|-----|--------|
| B    | Amendments as clouded- historic staircase to be reinstated | KN  | Nov 25 |
| C    | First floor stair access door reinstated                   | KN  | Feb 26 |

Do not scale this drawing All dimensions must be checked on site  
All rights reserved. No reproduction in any material form is permitted without consent.

### LISTED BUILDING CONSENT

|                              |                                                            |                                    |                                             |                 |              |                |
|------------------------------|------------------------------------------------------------|------------------------------------|---------------------------------------------|-----------------|--------------|----------------|
| Client:<br>Mr. Simon Dougall | Project Title:<br>Corkscrew Winder Staircase - First Floor | Drawing Title:<br>Detail Drawings: | Scale:<br>1:25@A1 1:5@A1<br>1:50@A3 1:10@A3 | Date:<br>Apr 25 | Drawn:<br>KN | Checked:<br>KW |
|------------------------------|------------------------------------------------------------|------------------------------------|---------------------------------------------|-----------------|--------------|----------------|

|                                                                                       |                        |                      |                |
|---------------------------------------------------------------------------------------|------------------------|----------------------|----------------|
|  | Project No.:<br>900-25 | Drawing No.:<br>5008 | Revision:<br>C |
|---------------------------------------------------------------------------------------|------------------------|----------------------|----------------|