



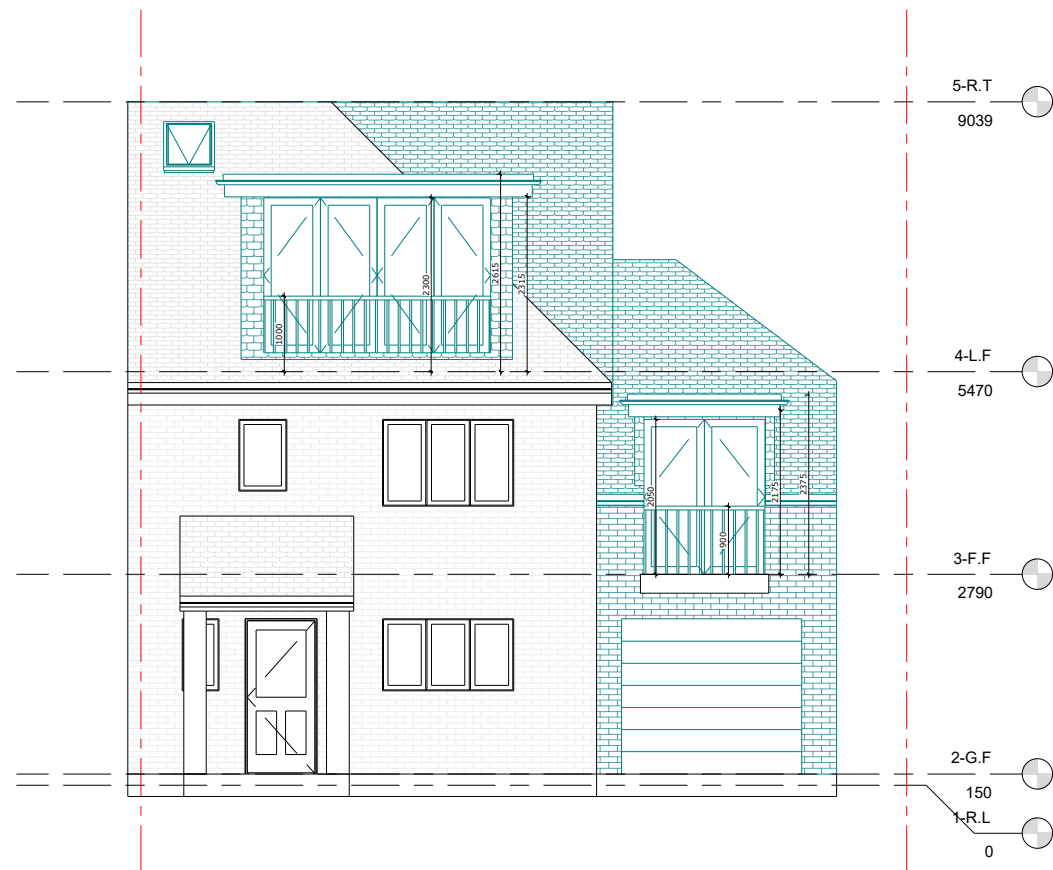

FRONT ELEVATION

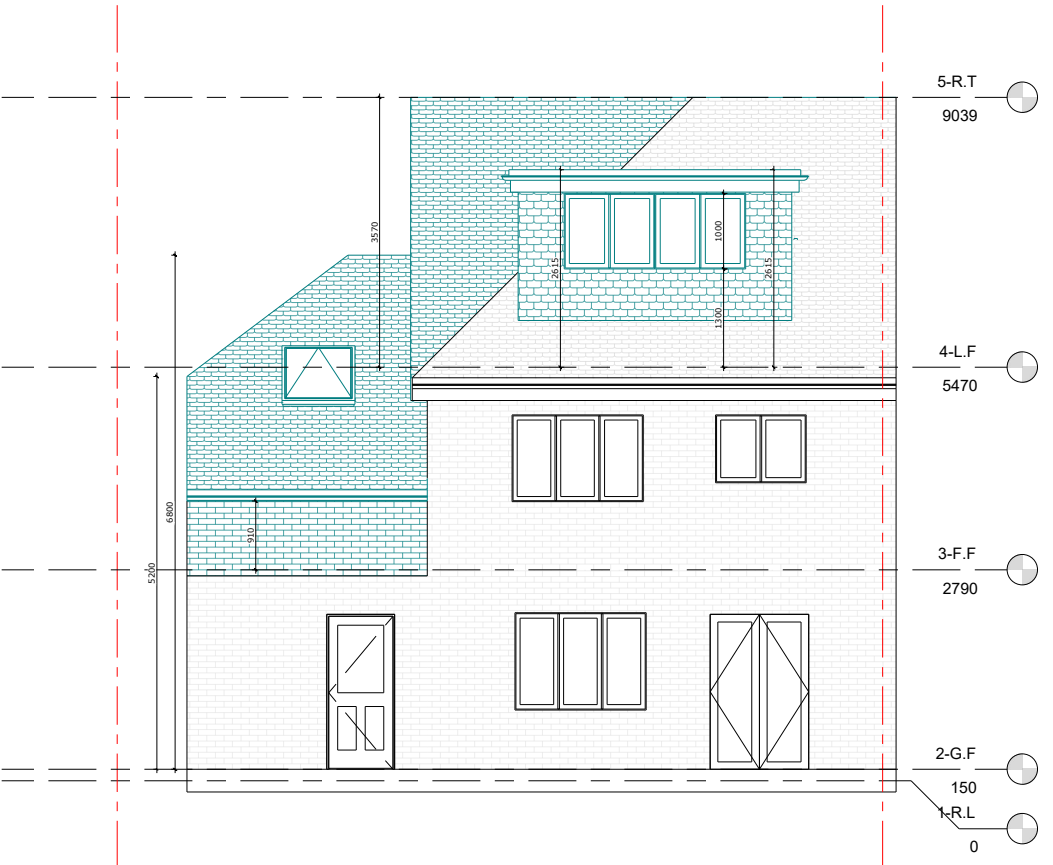

REAR ELEVATION

NOTE: - DRAWINGS NOT TO BE SCALED FOR CONSTRUCTION. - CONTRACTOR TO CHECK ALL DIMENSIONS BEFORE ORDERING ANY STEEL WORK. - ALL MATERIALS AND WORKMANSHIP MUST FULLY COMPLY WITH ALL CURRENT BRITISH STANDARDS AND CODES OF PRACTICE.	Client Name	Section	Drawing Title	SCALE : 1:100 @ A3 0m 1m 2m 3m 4m 5m 6m 		LEGEND ■ STRUCTURE TO BE DEMOLISHED ■ PROPOSED STRUCTURE	Project No.	RH16 4XR
	---	Loft Conversion and Extension over Garage	PROPOSED ELEVATIONS				Drawing No.	A-010
	Project Address	Stage	Drawing Status				Revision	-
	5 The Holt, Haywards Heath RH16 4XR, UK	ARCHITECTURAL PLANNING	For Planning Approval				Scale at A3	1:100
							Date	01/07/2025