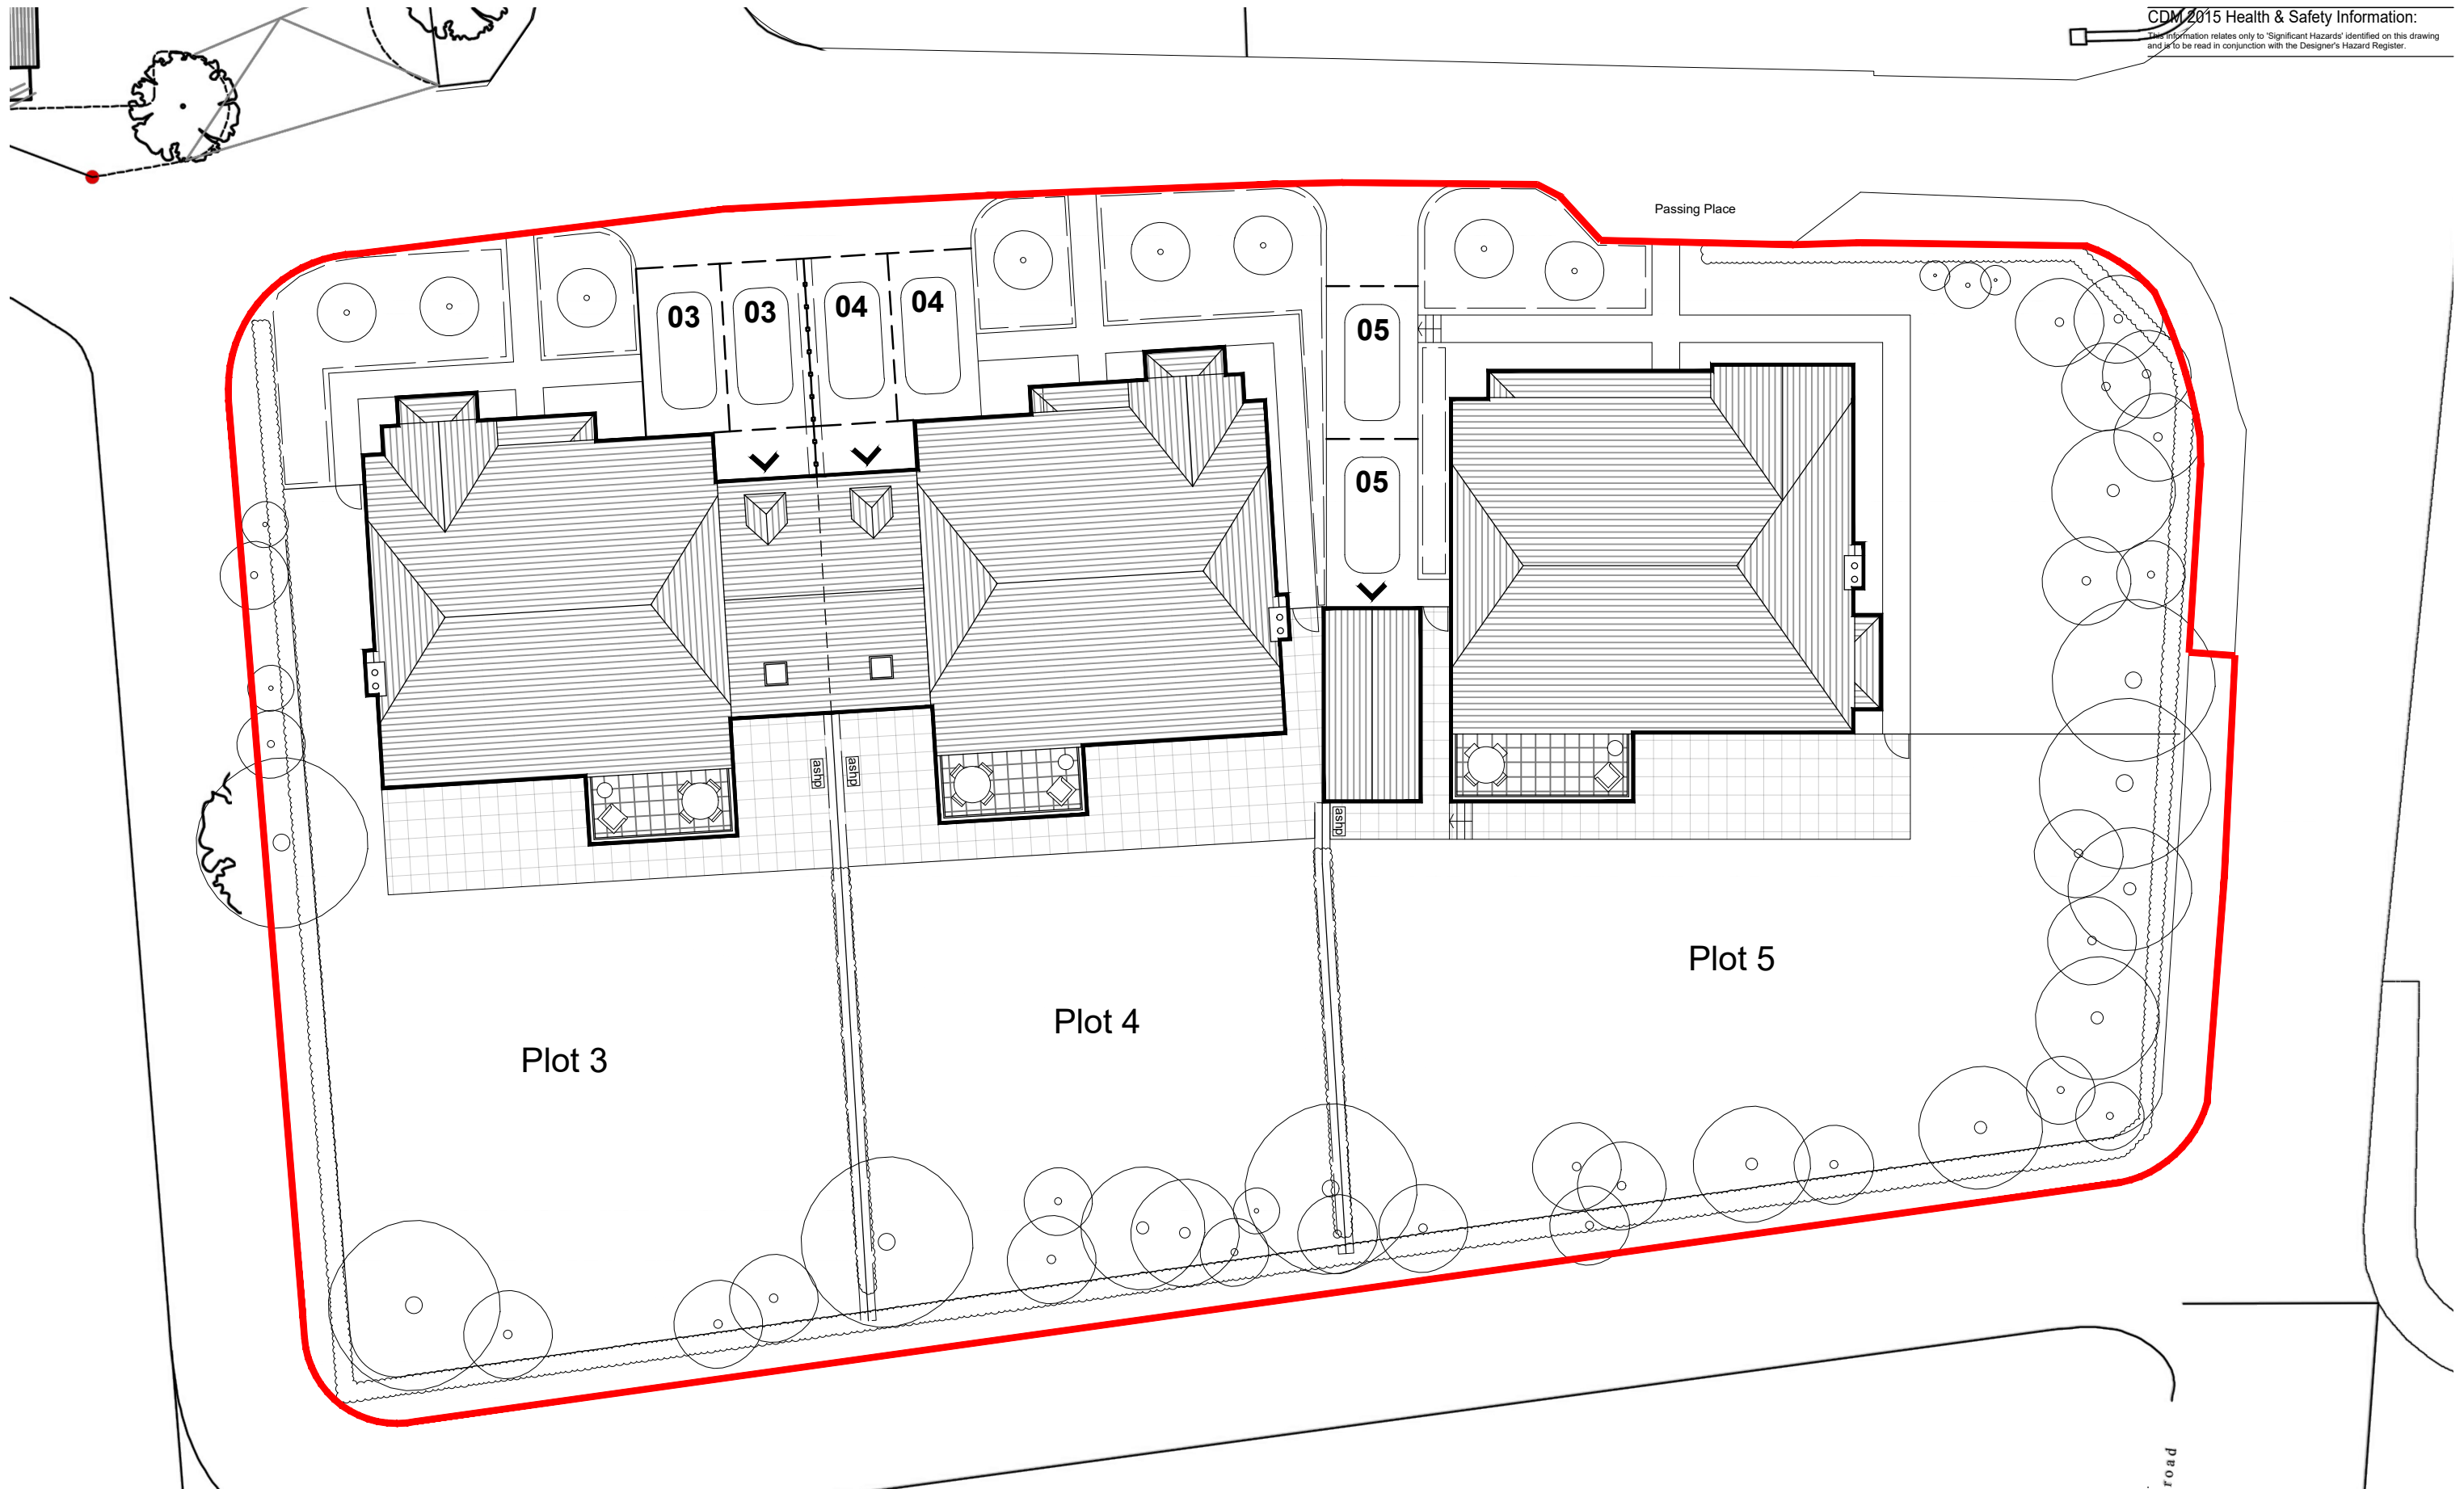


Client's Name
Remmus Homes

Job Title
**College Road Phase 2
Plots 3, 4 and 5**

Drawing Title
Proposed Site Plan

Scale
1:200 @ A3

Drawn AK	Checked AK	Date 31.01.25
Job No 7574	Drawing No PL 03	Rev B
Status		

APPROVAL

Rev	Date	Revision Details	Dr	Ch
A	17.03.2025	ASHP indicated	KP	DP
B	11.03.2025	Highway amendments	KP	DP
C	04.03.2025	Planning submission	KP	DP

ECE Architecture
www.ecearchitecture.com

London: 76 Great Suffolk Street, London, SE1 0BL
T 0207 928 2773 E london@ecearchitecture.com
Sussex: 64 - 68 Brighton Road, Worthing, West Sussex, BN11 2EN
T 01903 248777 E sussex@ecearchitecture.com
Bristol: Westworks, Beacon Tower, Colston Street, Bristol, BS1 4XE
T 0117 214 1101 E bristol@ecearchitecture.com

CAD Plot date: 17/03/2025 - 10:38:04
ardingly mast.dwg