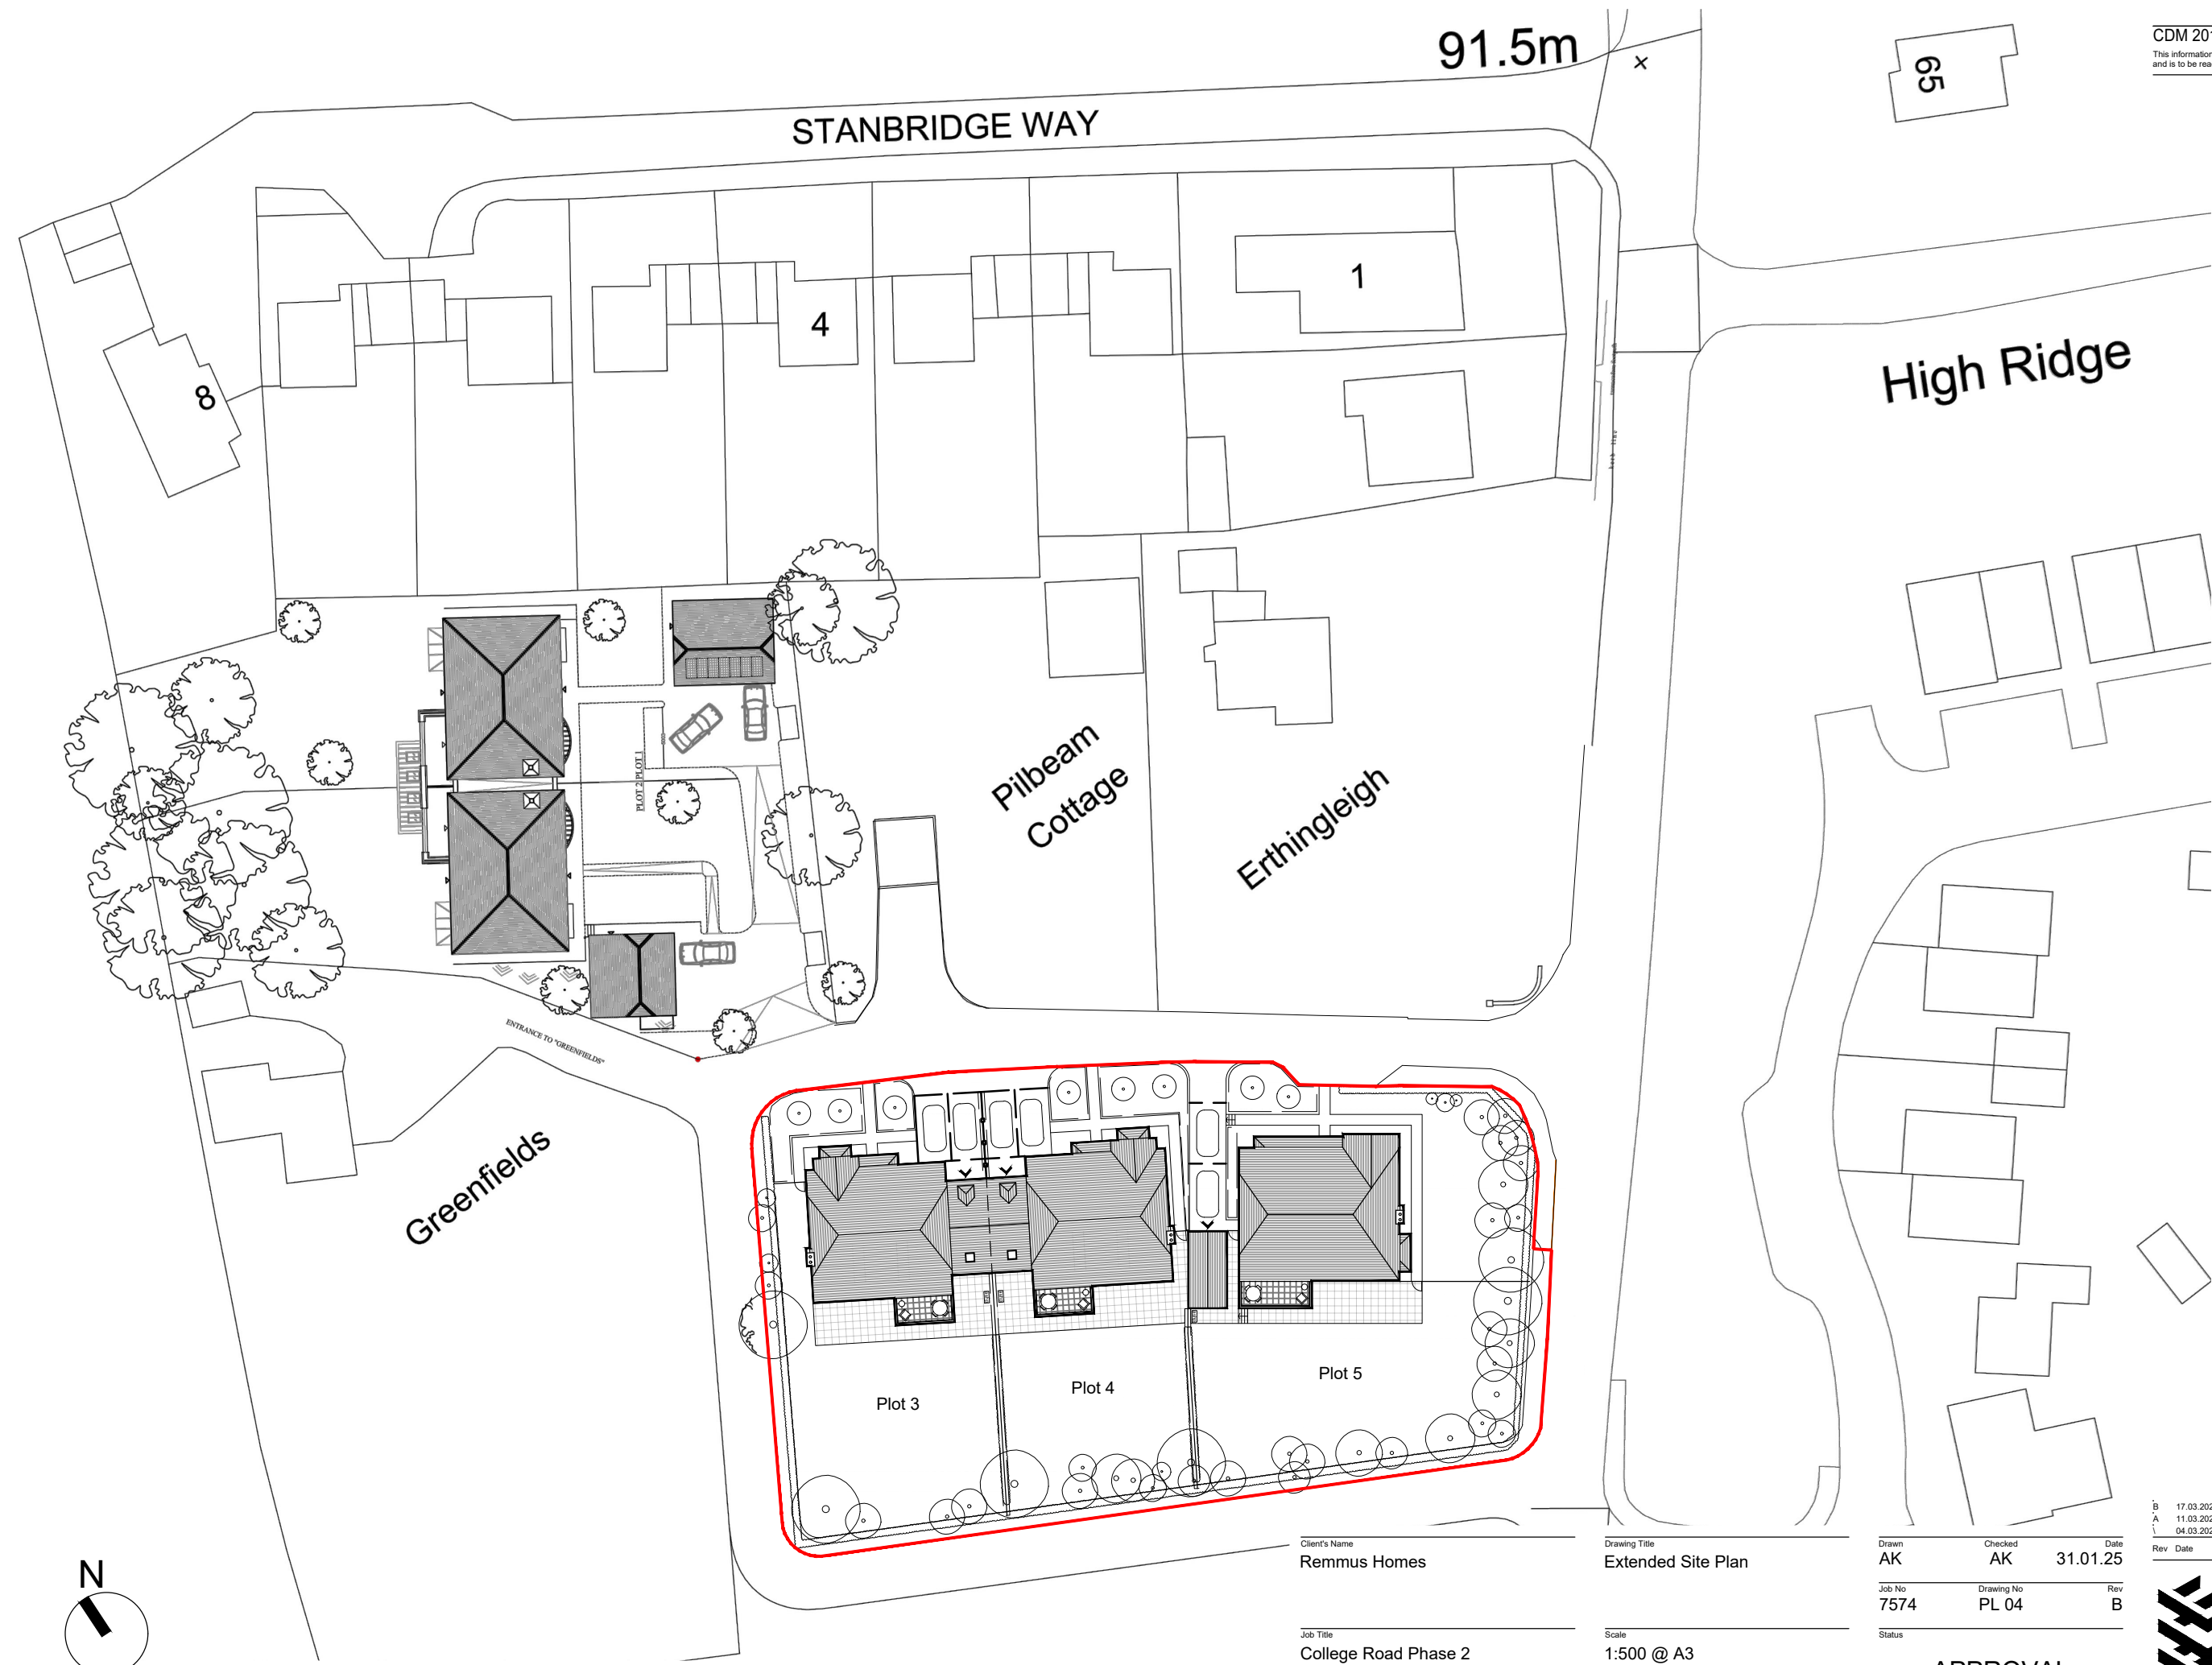


Client's Name
Remmus Homes

Job Title
College Road Phase 2
Plots 3, 4 and 5

Drawing Title
Extended Site Plan

Scale
1:500 @ A3
metres 5 10 15 20

Drawn	Checked	Date
AK	AK	31.01.25
Job No	Drawing No	Rev
7574	PL 04	B

Status

APPROVAL

Rev	Date	Revision Details	Dr	Ch
B	17.03.2025	ASHHP indicated	KP	DP
A	11.03.2025	Highway amendments	KP	DP
1	04.03.2025	Planning submission	KP	DP



ECE Architecture
www.ecearchitecture.com

London: 76 Great Suffolk Street
London, SE1 0BL
T 0207 928 2773 E london@ecearchitecture.com
Sussex: 64 - 68 Brighton Road, Worthing
West Sussex, BN11 2EN
T 01903 248777 E sussex@ecearchitecture.com
Bristol: Westworks, Beacon Tower
Colston Street, Bristol, BS1 4XE
T 0117 214 1101 E bristol@ecwestworks.com