


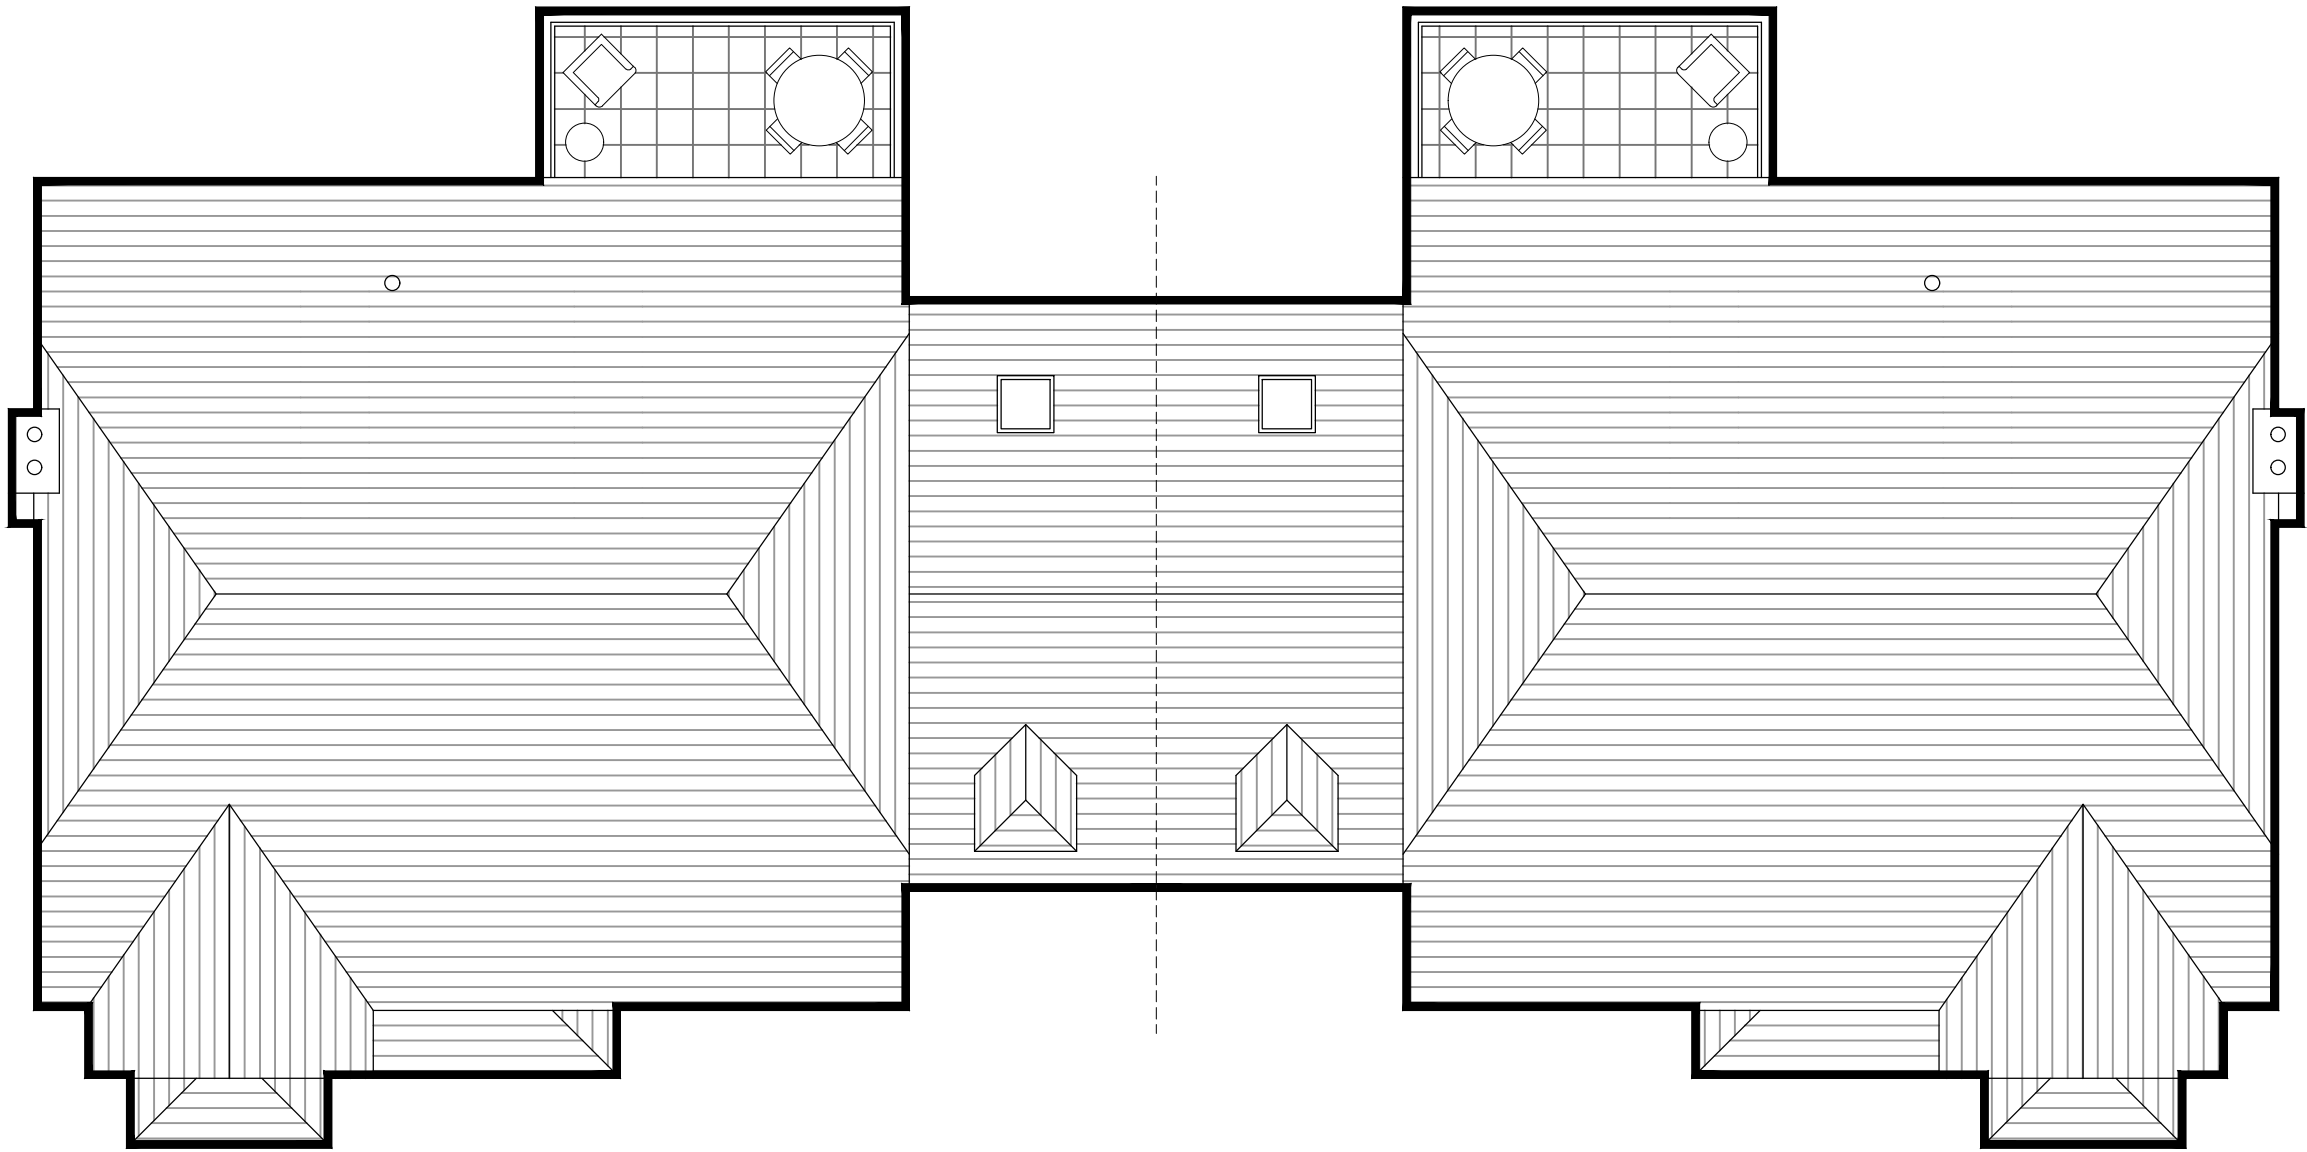

Roof Plan

Plot 4

Plot 3



Client's Name	Remmus Homes
Job Title	College Road Phase 2 Plots 3, 4 and 5

Drawing Title	Proposed Roof Plans Plots 3 & 4
Scale	1:100 @ A3

Drawn	Checked	Date
KP	AK	25.02.2025
Job No	Drawing No	Rev
7574	PL 07	A
Status	APPROVAL	

Rev	Date	Revision Details	Dr	Ch
A	04.03.2025	Minor amendments	KP	DP
1	04.03.2025	Planning submission	KP	DP



London: 76 Great Suffolk Street
London, SE1 0BL
T 0207 928 2773 E london@ecearchitecture.com

Sussex: 64 - 68 Brighton Road, Worthing
West Sussex, BN11 2EN
T 01903 248777 E sussex@ecearchitecture.com

Bristol: Westworks, Beacon Tower
Colston Street, Bristol, BS1 4XE
T 0117 214 1101 E bristol@ecewestworks.com

ECE Architecture
www.ecearchitecture.com

CAD Plot date: 11/03/2025 - 14:50:31