


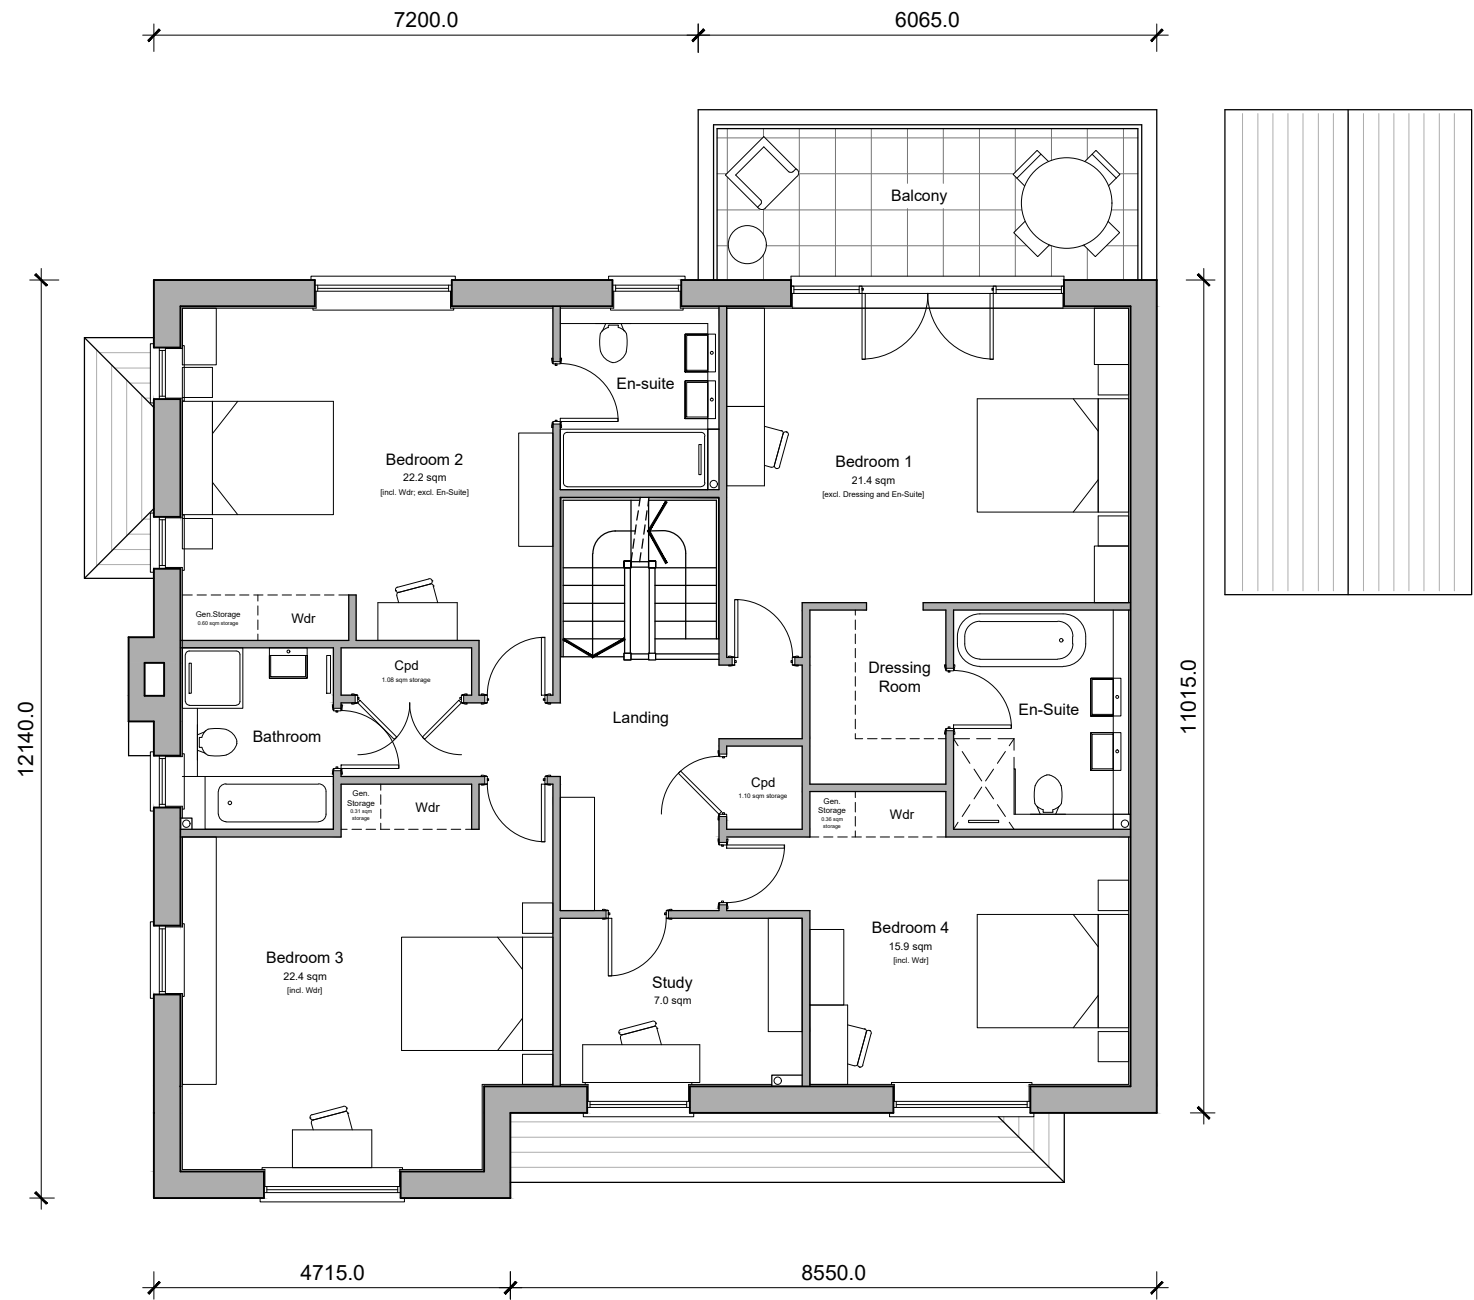

First Floor Plan

Plot 5



Client's Name	Remmus Homes
Job Title	College Road Phase 2 Plots 3, 4 and 5

Drawing Title	Proposed First Floor Plan Plot 5
Scale	1:100 @ A3

Drawn	Checked	Date
KP	AK	25.02.2025
Job No	Drawing No	Rev
7574	PL 09	\
Status	APPROVAL	

04.03.2025 Planning submission			KRP/AK	
Rev	Date	Revision Details	Dr	Ch
London:			76 Great Suffolk Street London, SE1 0BL	
Sussex:			T 0207 928 2773 E london@ecearchitecture.com 64 - 68 Brighton Road, Worthing West Sussex, BN11 2EN	
Bristol:			T 01903 248777 E sussex@ecearchitecture.com Westworks, Beacon Tower Colston Street, Bristol, BS1 4XE	
			T 0117 214 1101 E bristol@ecwestworks.com www.ecsarchitecture.com	