

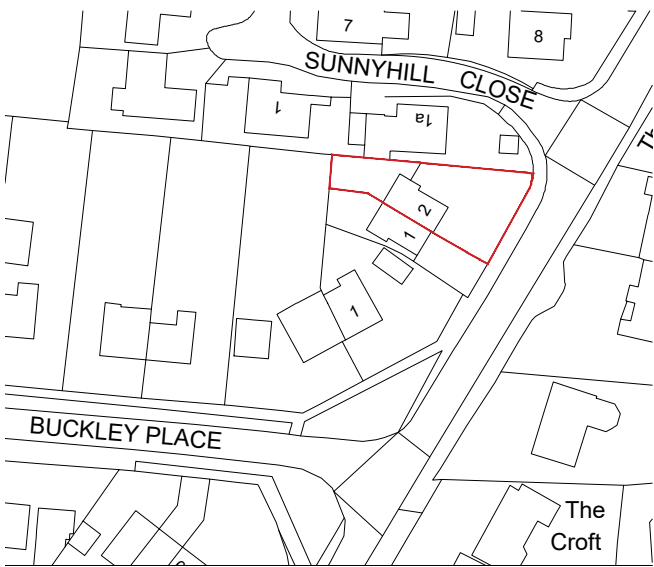


location plan - scale 1:1250 @ A3

 

site plan - scale 1:500 @ A3

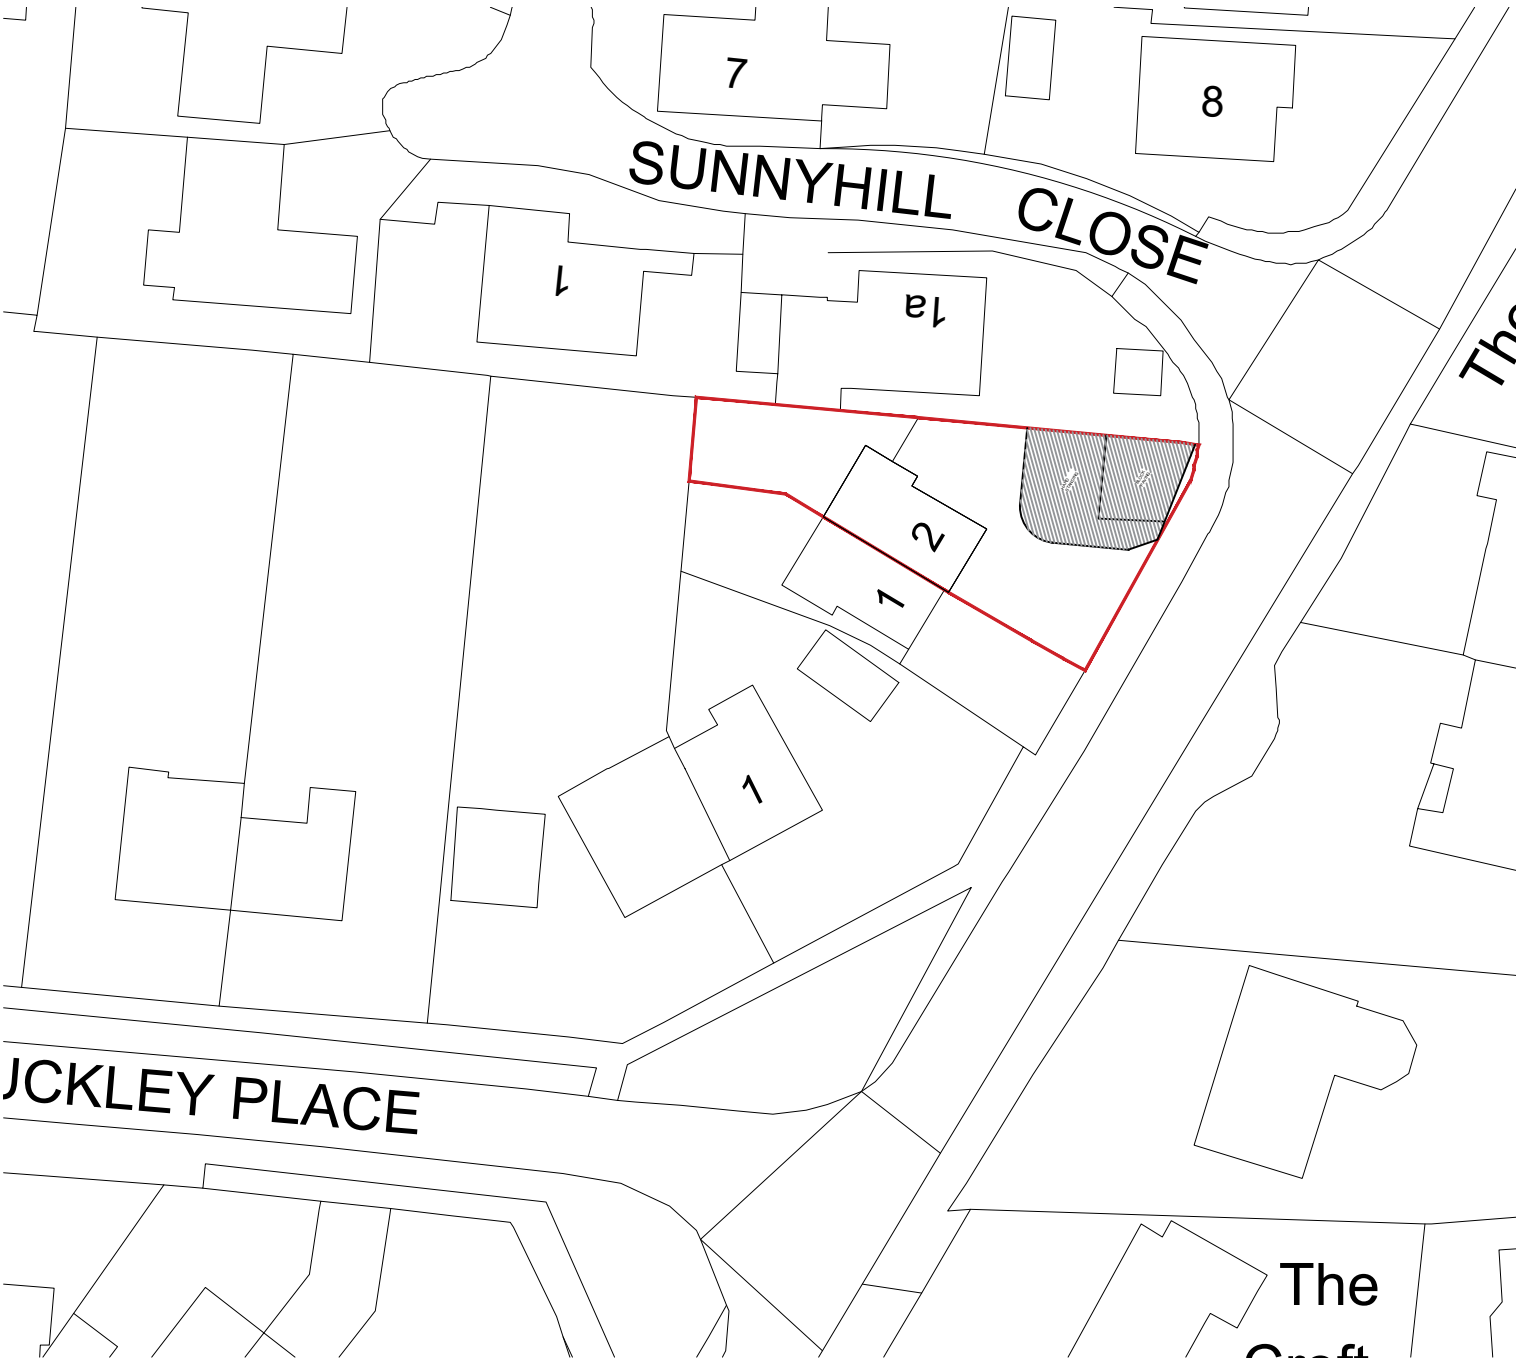

GENERAL NOTES:
1 - THIS DRAWING IS THE COPYRIGHT OF BENTLEYS & CARTER AND IS NOT TO BE REPRODUCED IN ANY WAY OR FORM WITHOUT THE WRITTEN PERMISSION OF BENTLEYS & CARTER.
2 - Do not scale from this drawing unless for planning purposes.
3 - All dimensions to be verified on site prior to any works starting and any discrepancies to be reported to Bentleys & Carter.
4 - This drawing is to be read in conjunction with the relevant British Standards and Codes of Practice.
5 - All works to comply with the relevant British Standards, Codes of Practice and Building Regulations.

PROJECT :
2 oak cottages, vicarage, road, crawley down

DRAWING :
site - location plan

DRAWING STATUS :
planning

JOB NO:
cra - 340

DRAWING NO:
100

SCALE:
as indicated @ A3

DATE:
december 2025

DRAWN BY:
pc

REVISIONS:
a
b
c