


FRONT ELEVATION_1:100 SCALE

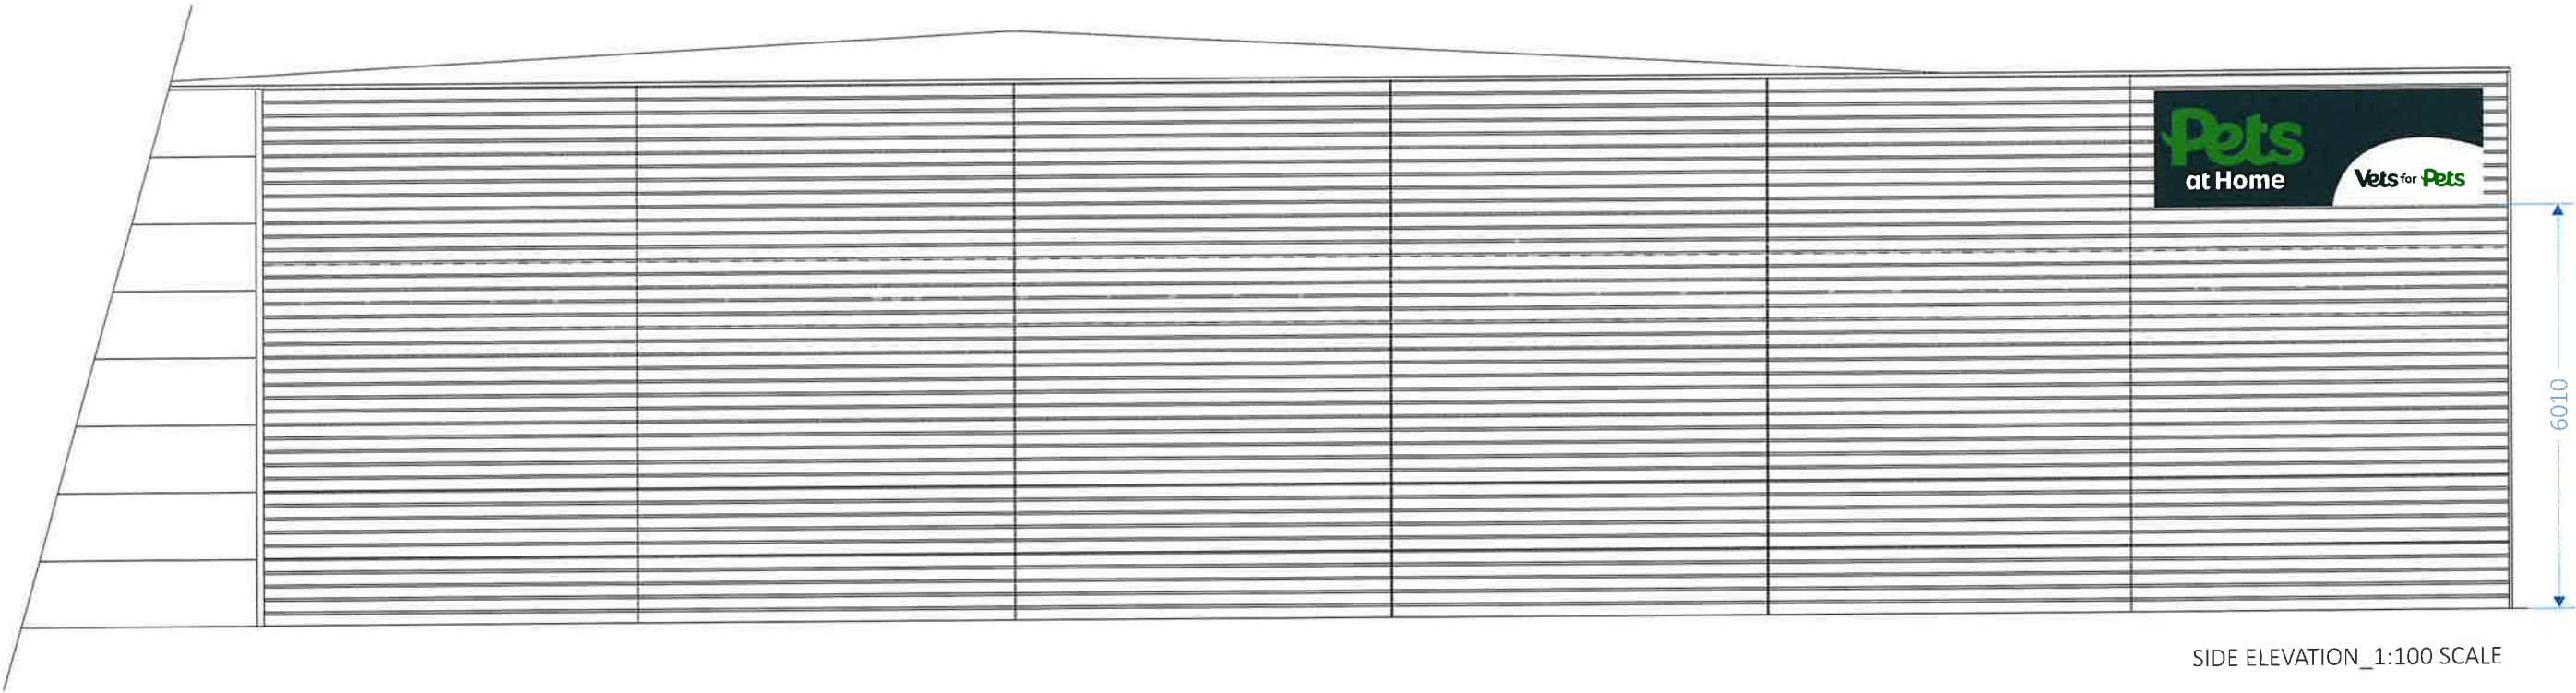

SIDE ELEVATION_1:100 SCALE

Rev.:	Rev Date:	Revision Details:
A	15.01.2026	Rev A (RB): Elevation drawings added.

File Name: Pets at Home\REF70960\4.Proposal Drawings					Client: Pets at home
Job No: 70960	Scale: as above	Drawn by: Dominik S.	Checked by:	Date: 09/12/2025	Site: East Grinstead

