



GENERAL NOTES:
This drawing has been produced for our client and is submitted as part of a planning application / building regulations submission and is not intended for use by any other person or for any other purpose. Use of this drawing is subject to copyright.
The contractor is to check all site dims and levels before work starts and notify Architect of any discrepancies. This drawing must be read and checked against all structural and other specialist drawings and specifications etc. The contractor is to comply with all current British Standards and Building Regulations whether or not specifically stated on these drawings. Do not scale from this drawing.

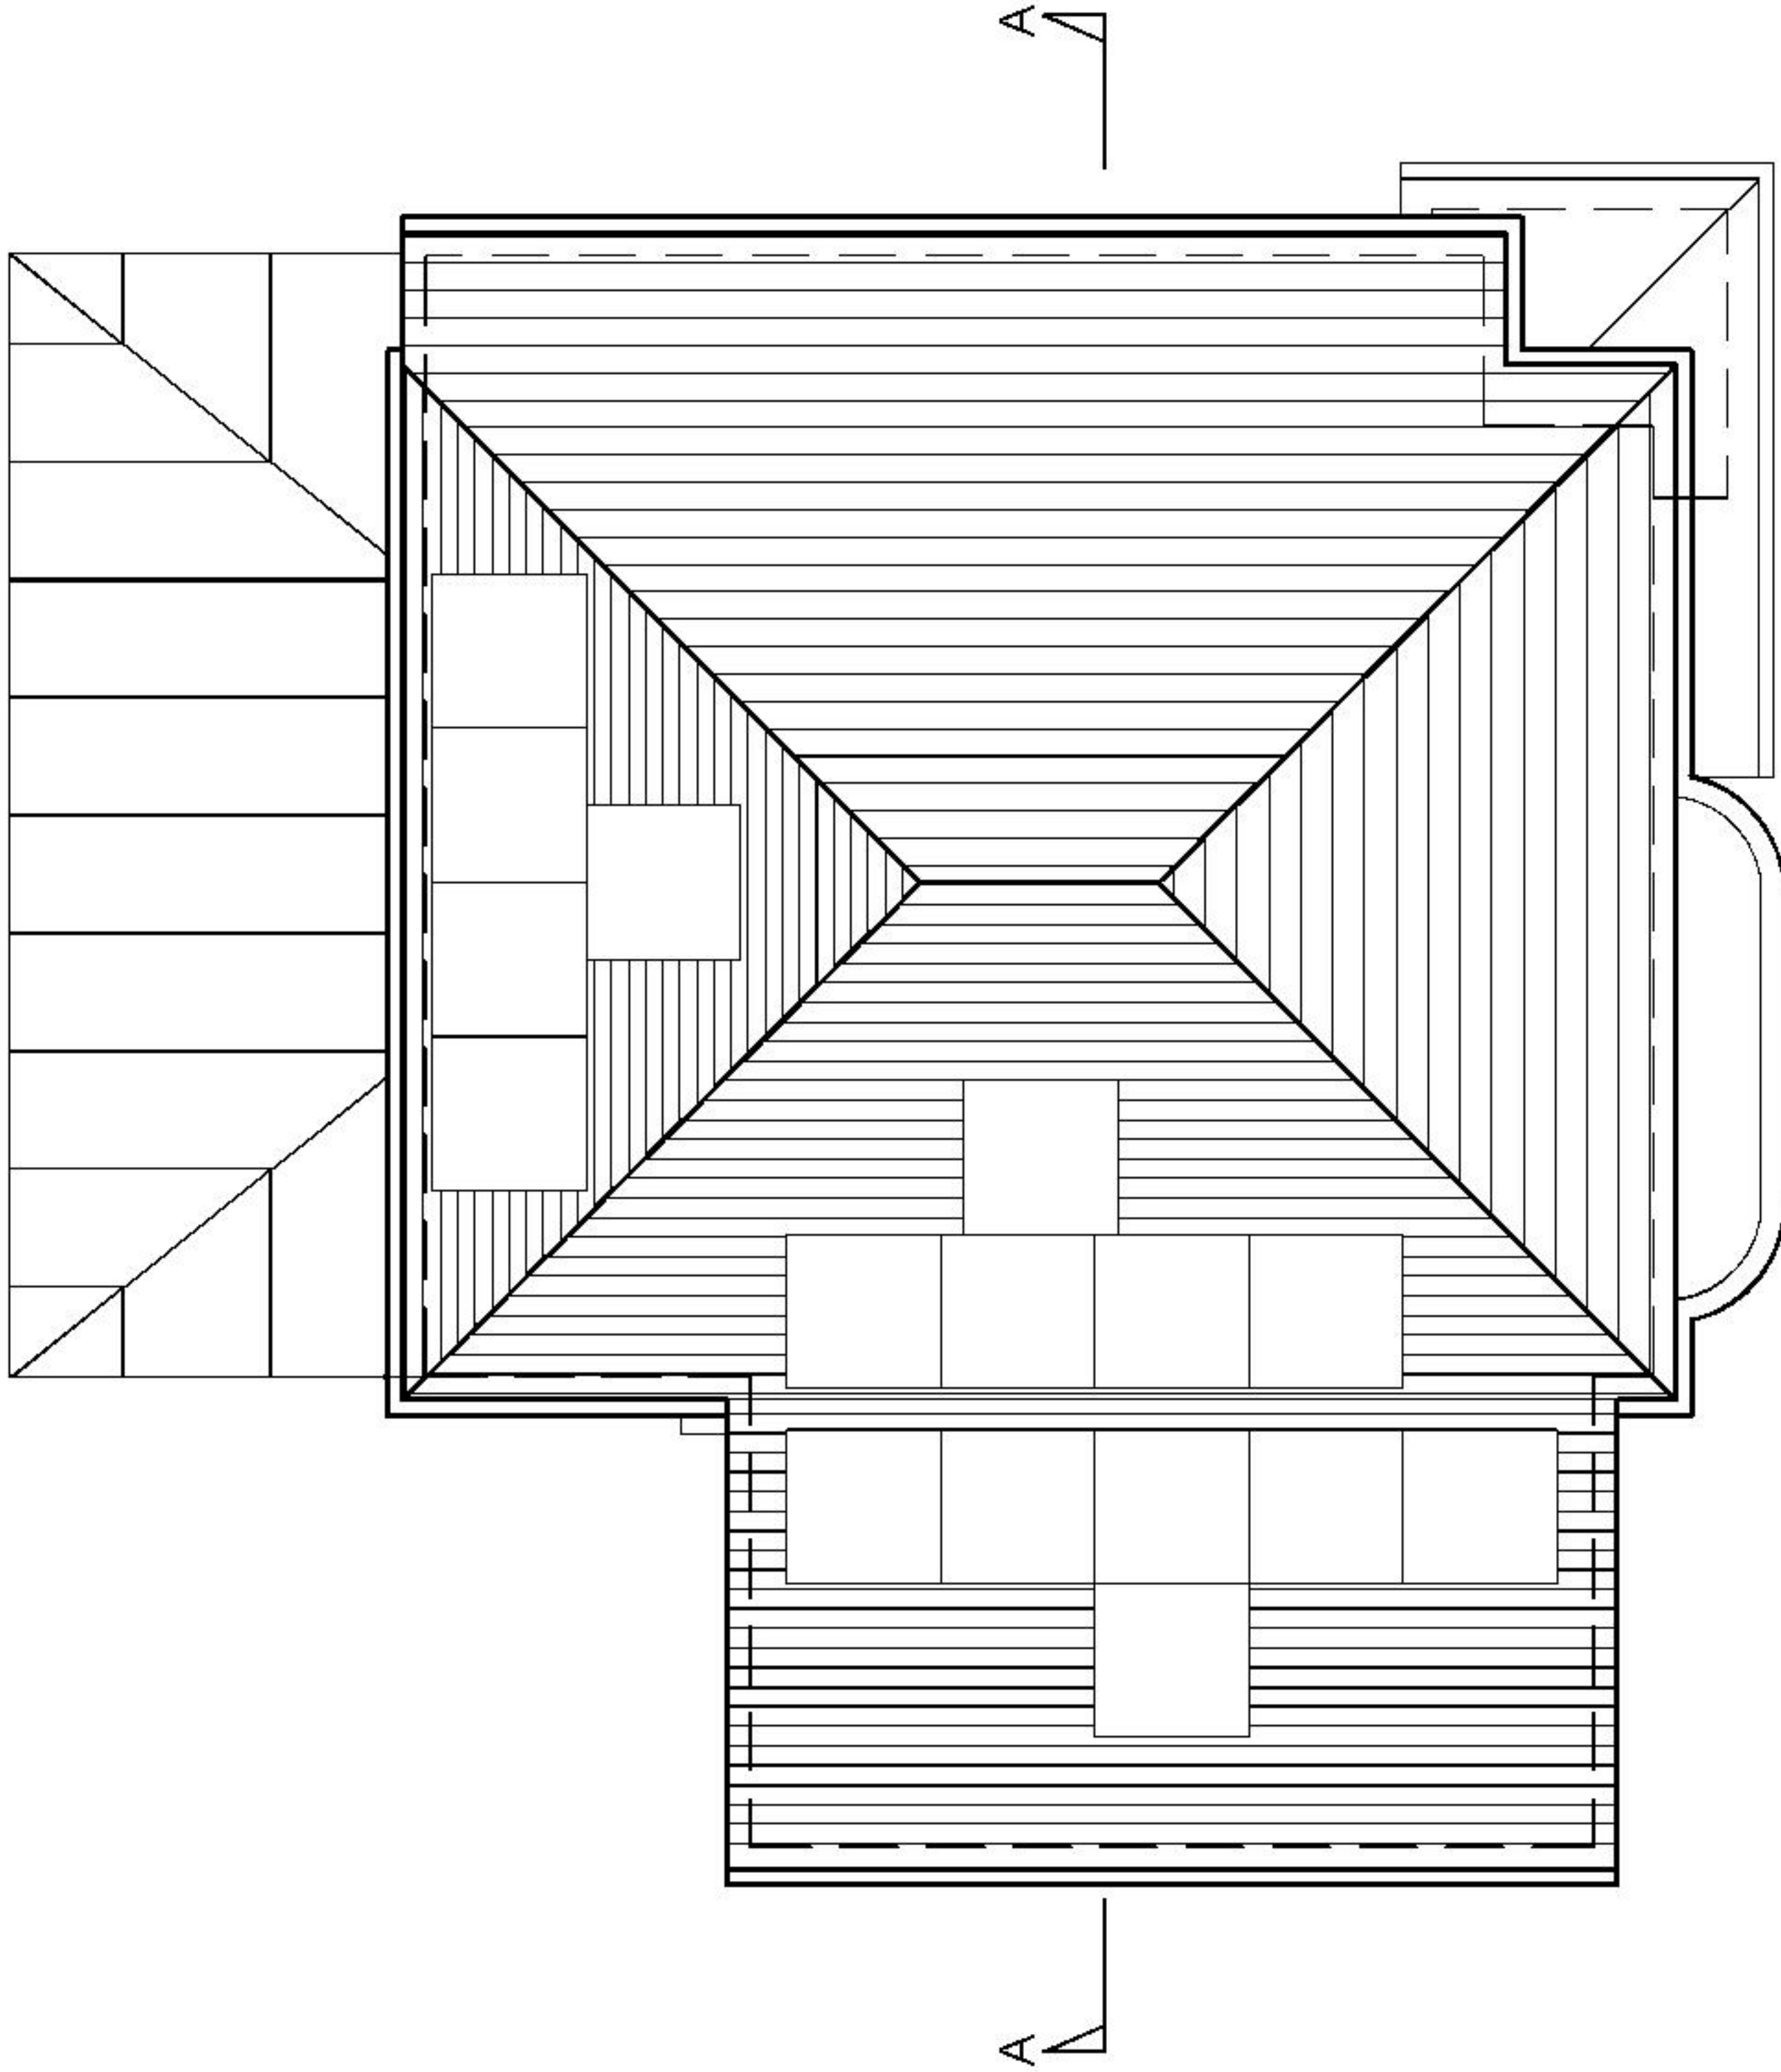

Roof Plan

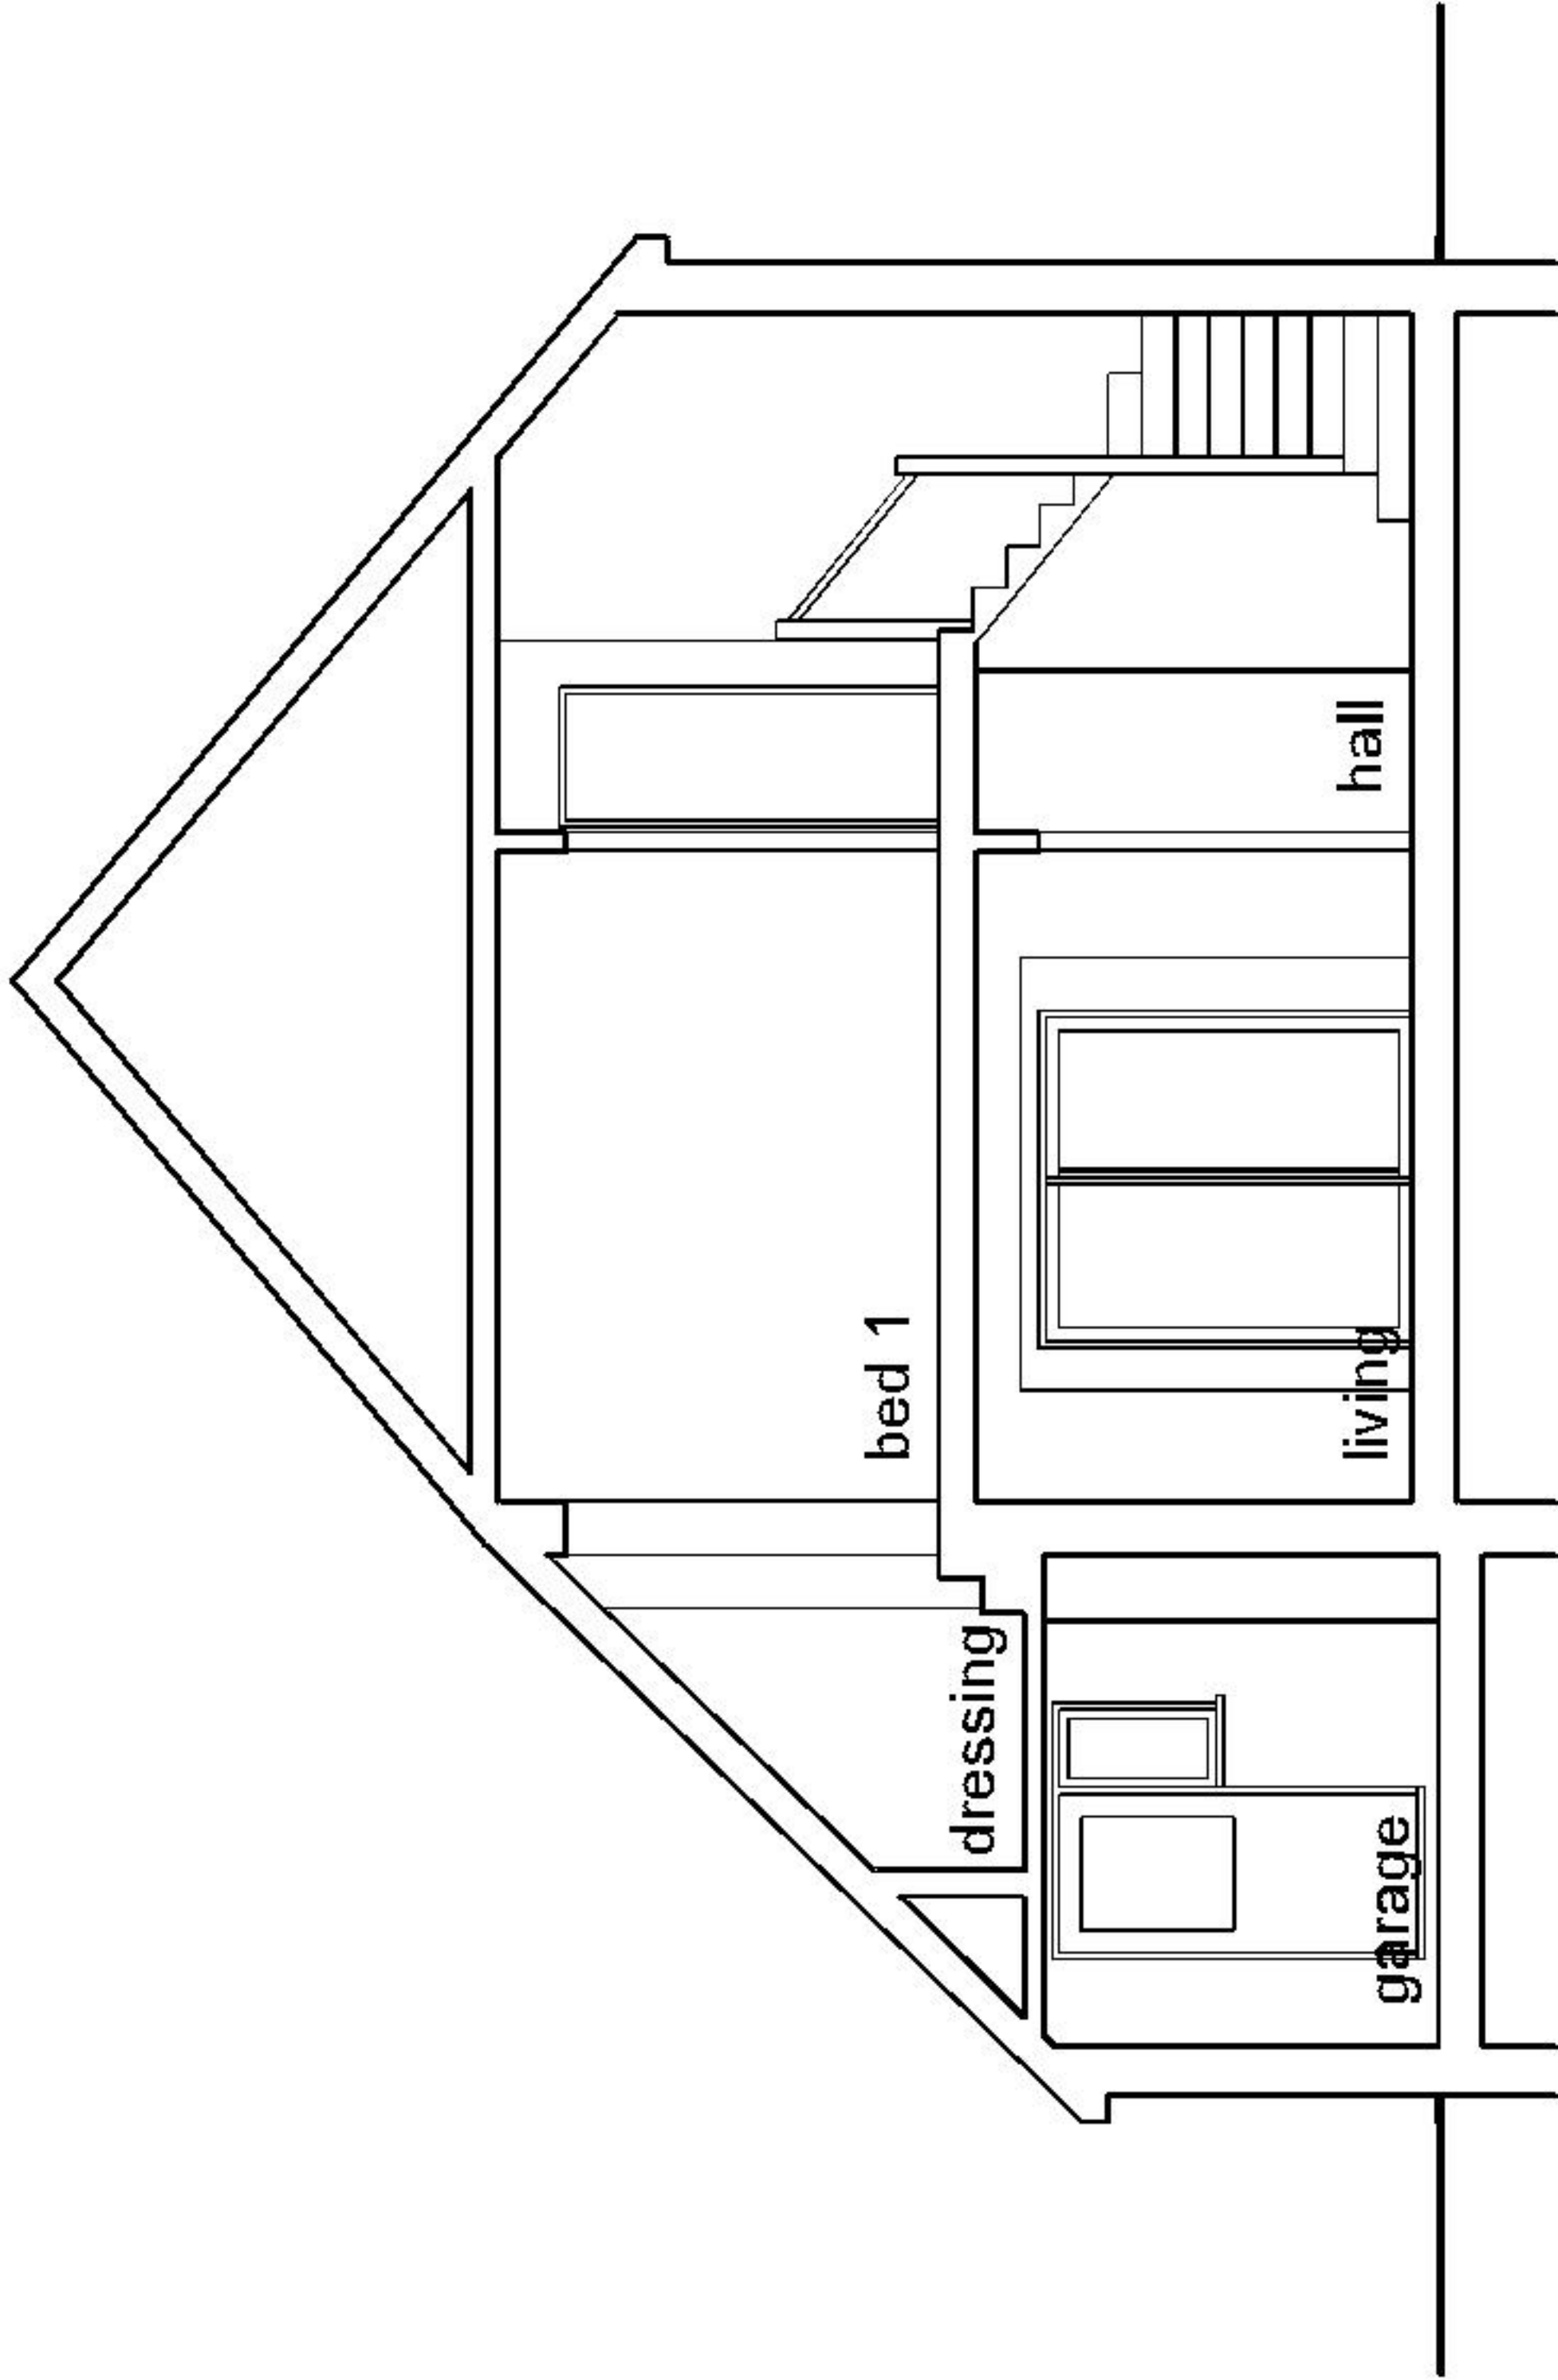


Section A-A


LIGHTBOX

ARCHITECTURE
L I M I T E D

121 Greenbank Avenue
Saltdean
East Sussex
BN2 8QP

07754 093827
email: info@lightboxarchitecture.com
web: www.lightboxarchitecture.com

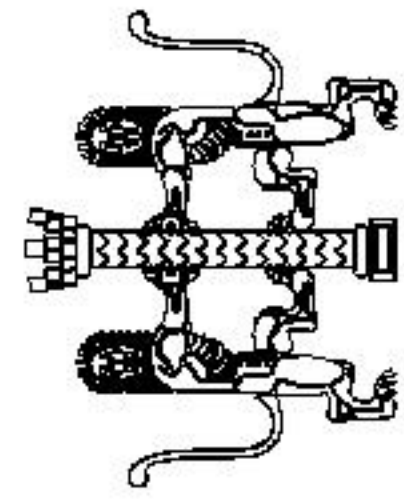
© Lightbox Architecture Limited (UK) - 2019

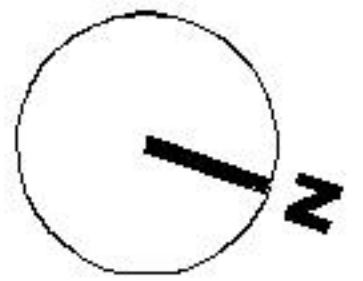


1 : 100

Client
Mr & Mrs Jackson

Address
12A The Close
Hassocks
West Sussex
BN6 8DW

Existing Roof Plan & Section A-A

PRELIMINARY / PLANNING / BUILDING REGS

Rev.	Date	Description	By
A	11.12.24	PV/roof pitch	IB

Drawing Number
24/121/sk02

Scale
1:100 @ A3

Revision
A

Date
9.12.2024

By
IB