

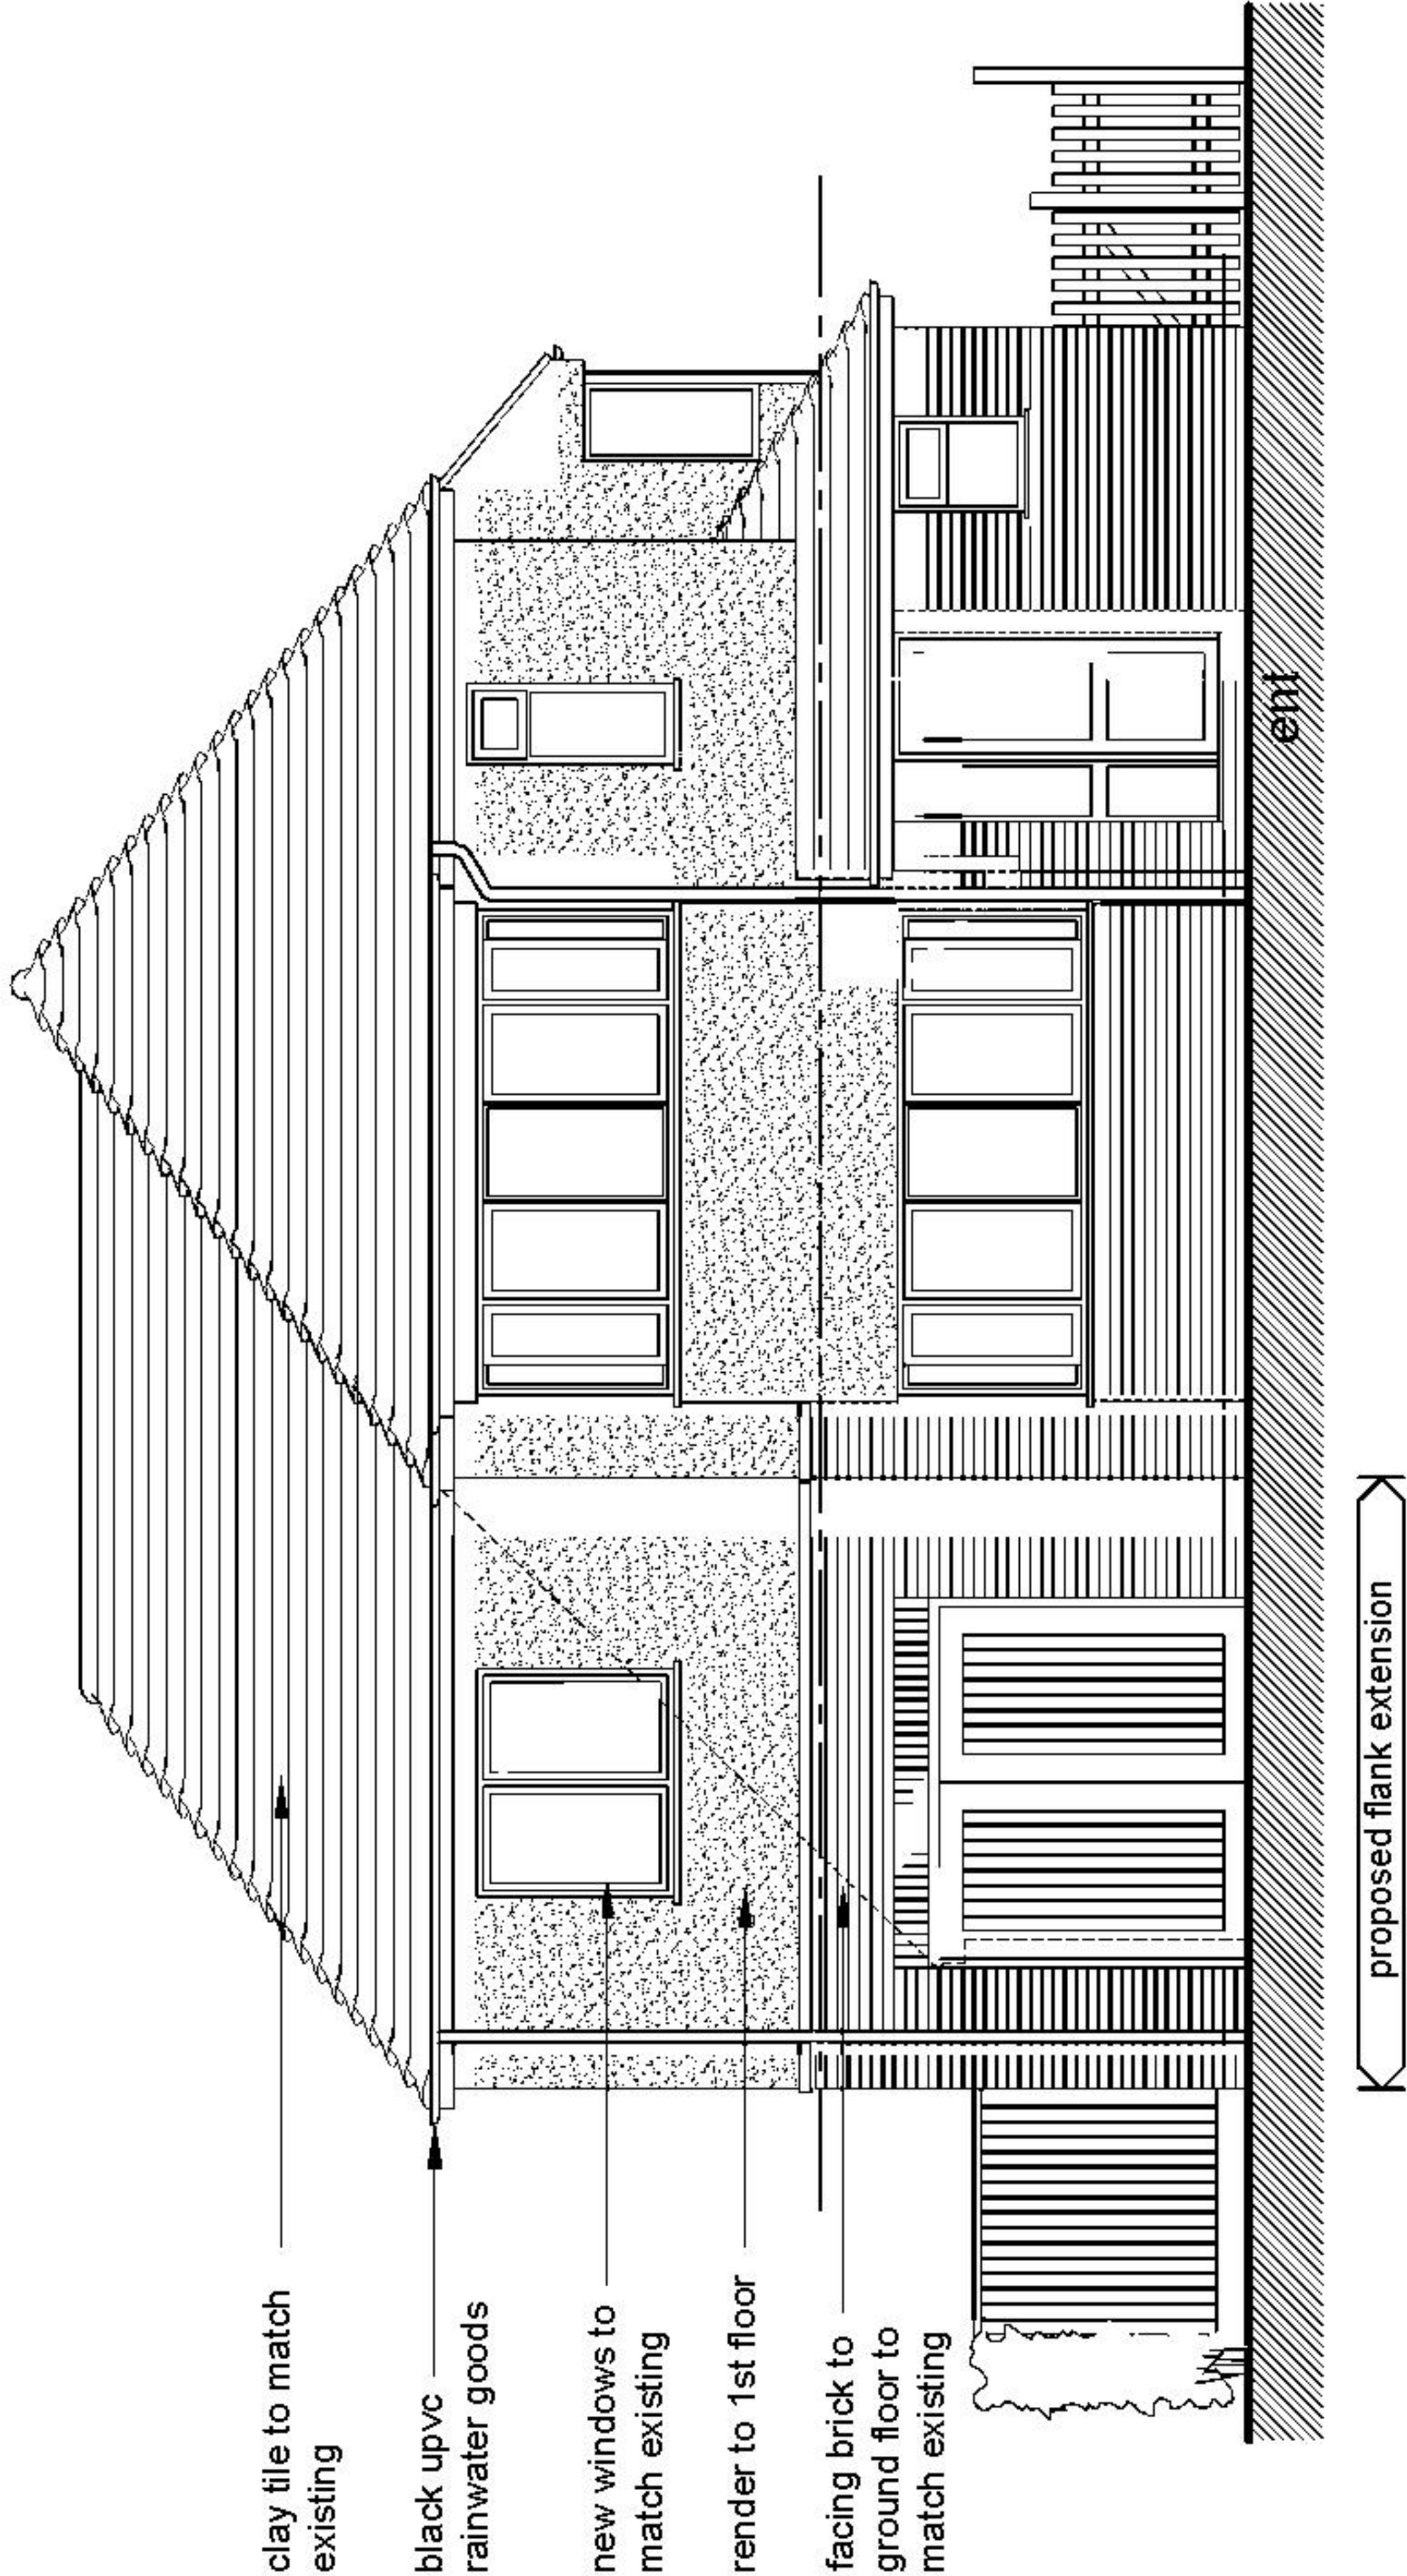
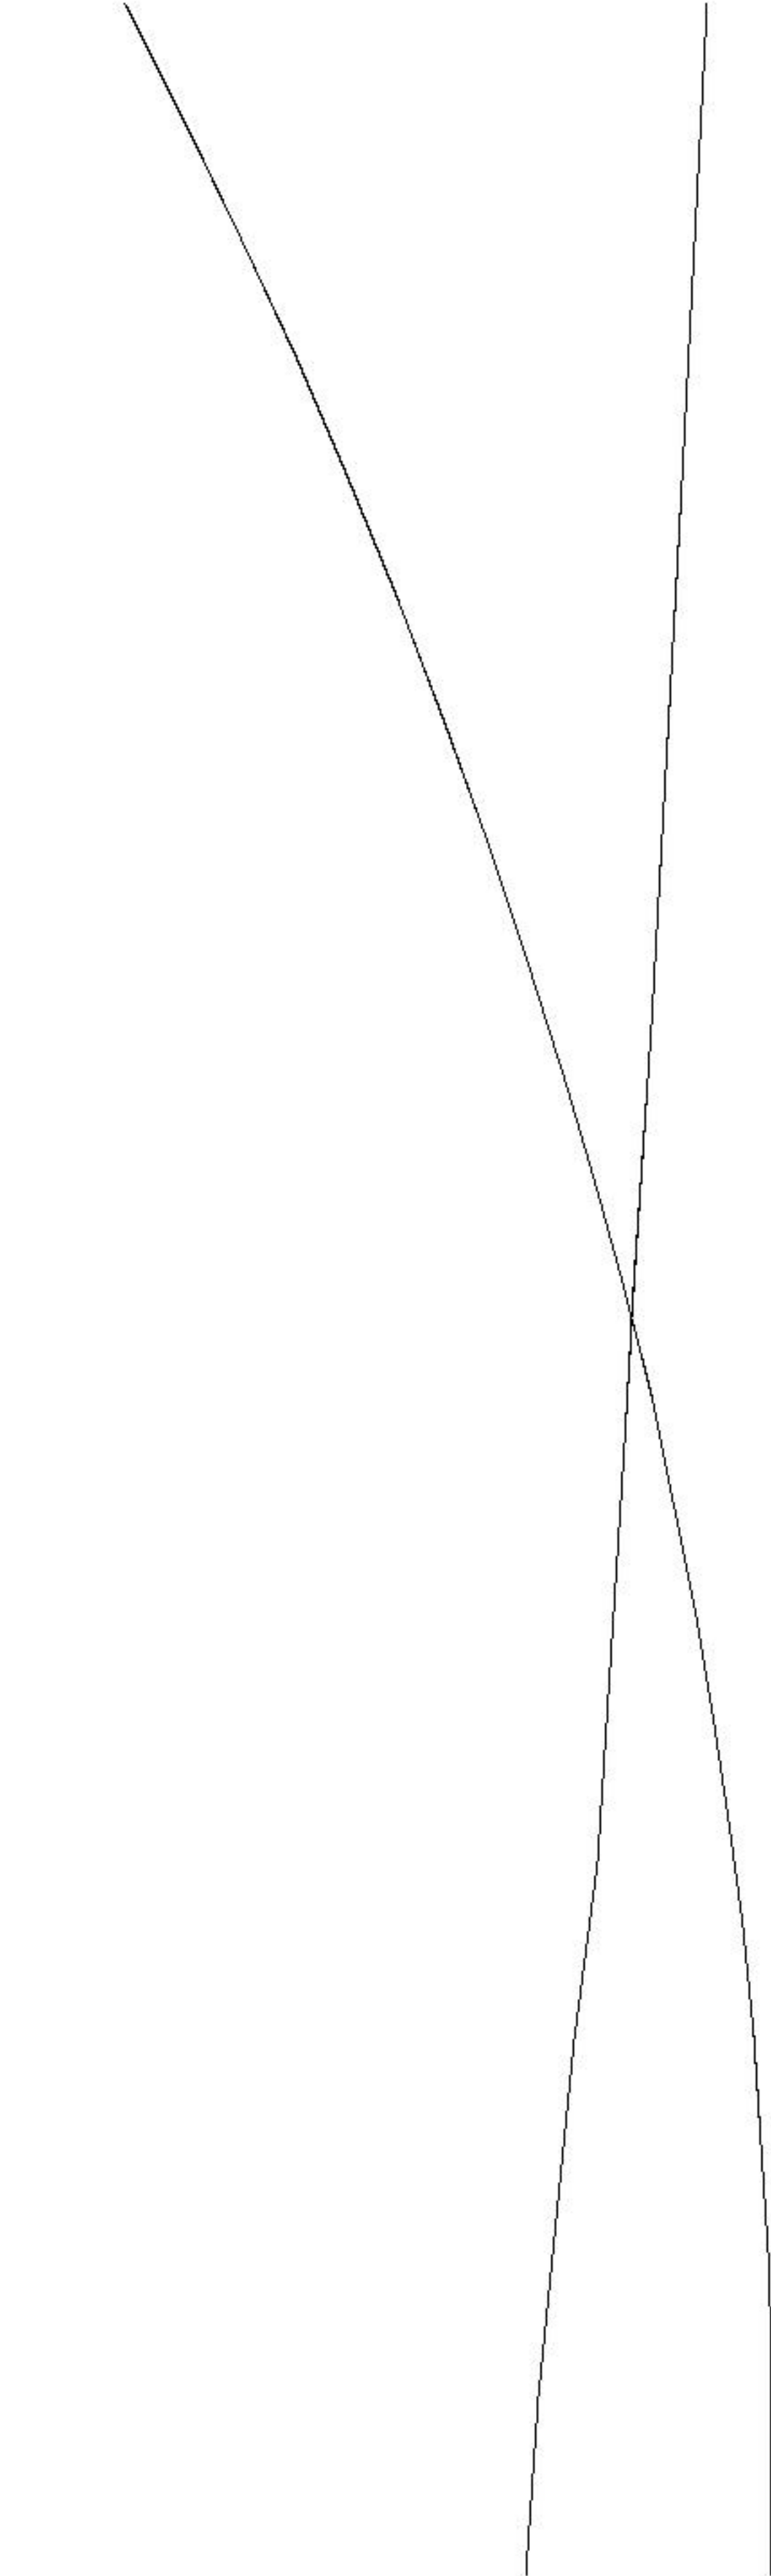


GENERAL NOTES:

This drawing has been produced for our client and is submitted as part of a planning application / building regulations submission and is not intended for use by any other person or for any other purpose. Use of this drawing is subject to copyright. The contractor is to check all site dims and levels before work starts and notify Architect of any discrepancies. This drawing must be read and checked against all structural and other specialist drawings and specifications etc. The contractor is to comply with all current British Standards and Building Regulations whether or not specifically stated on these drawings. Do not scale from this drawing.

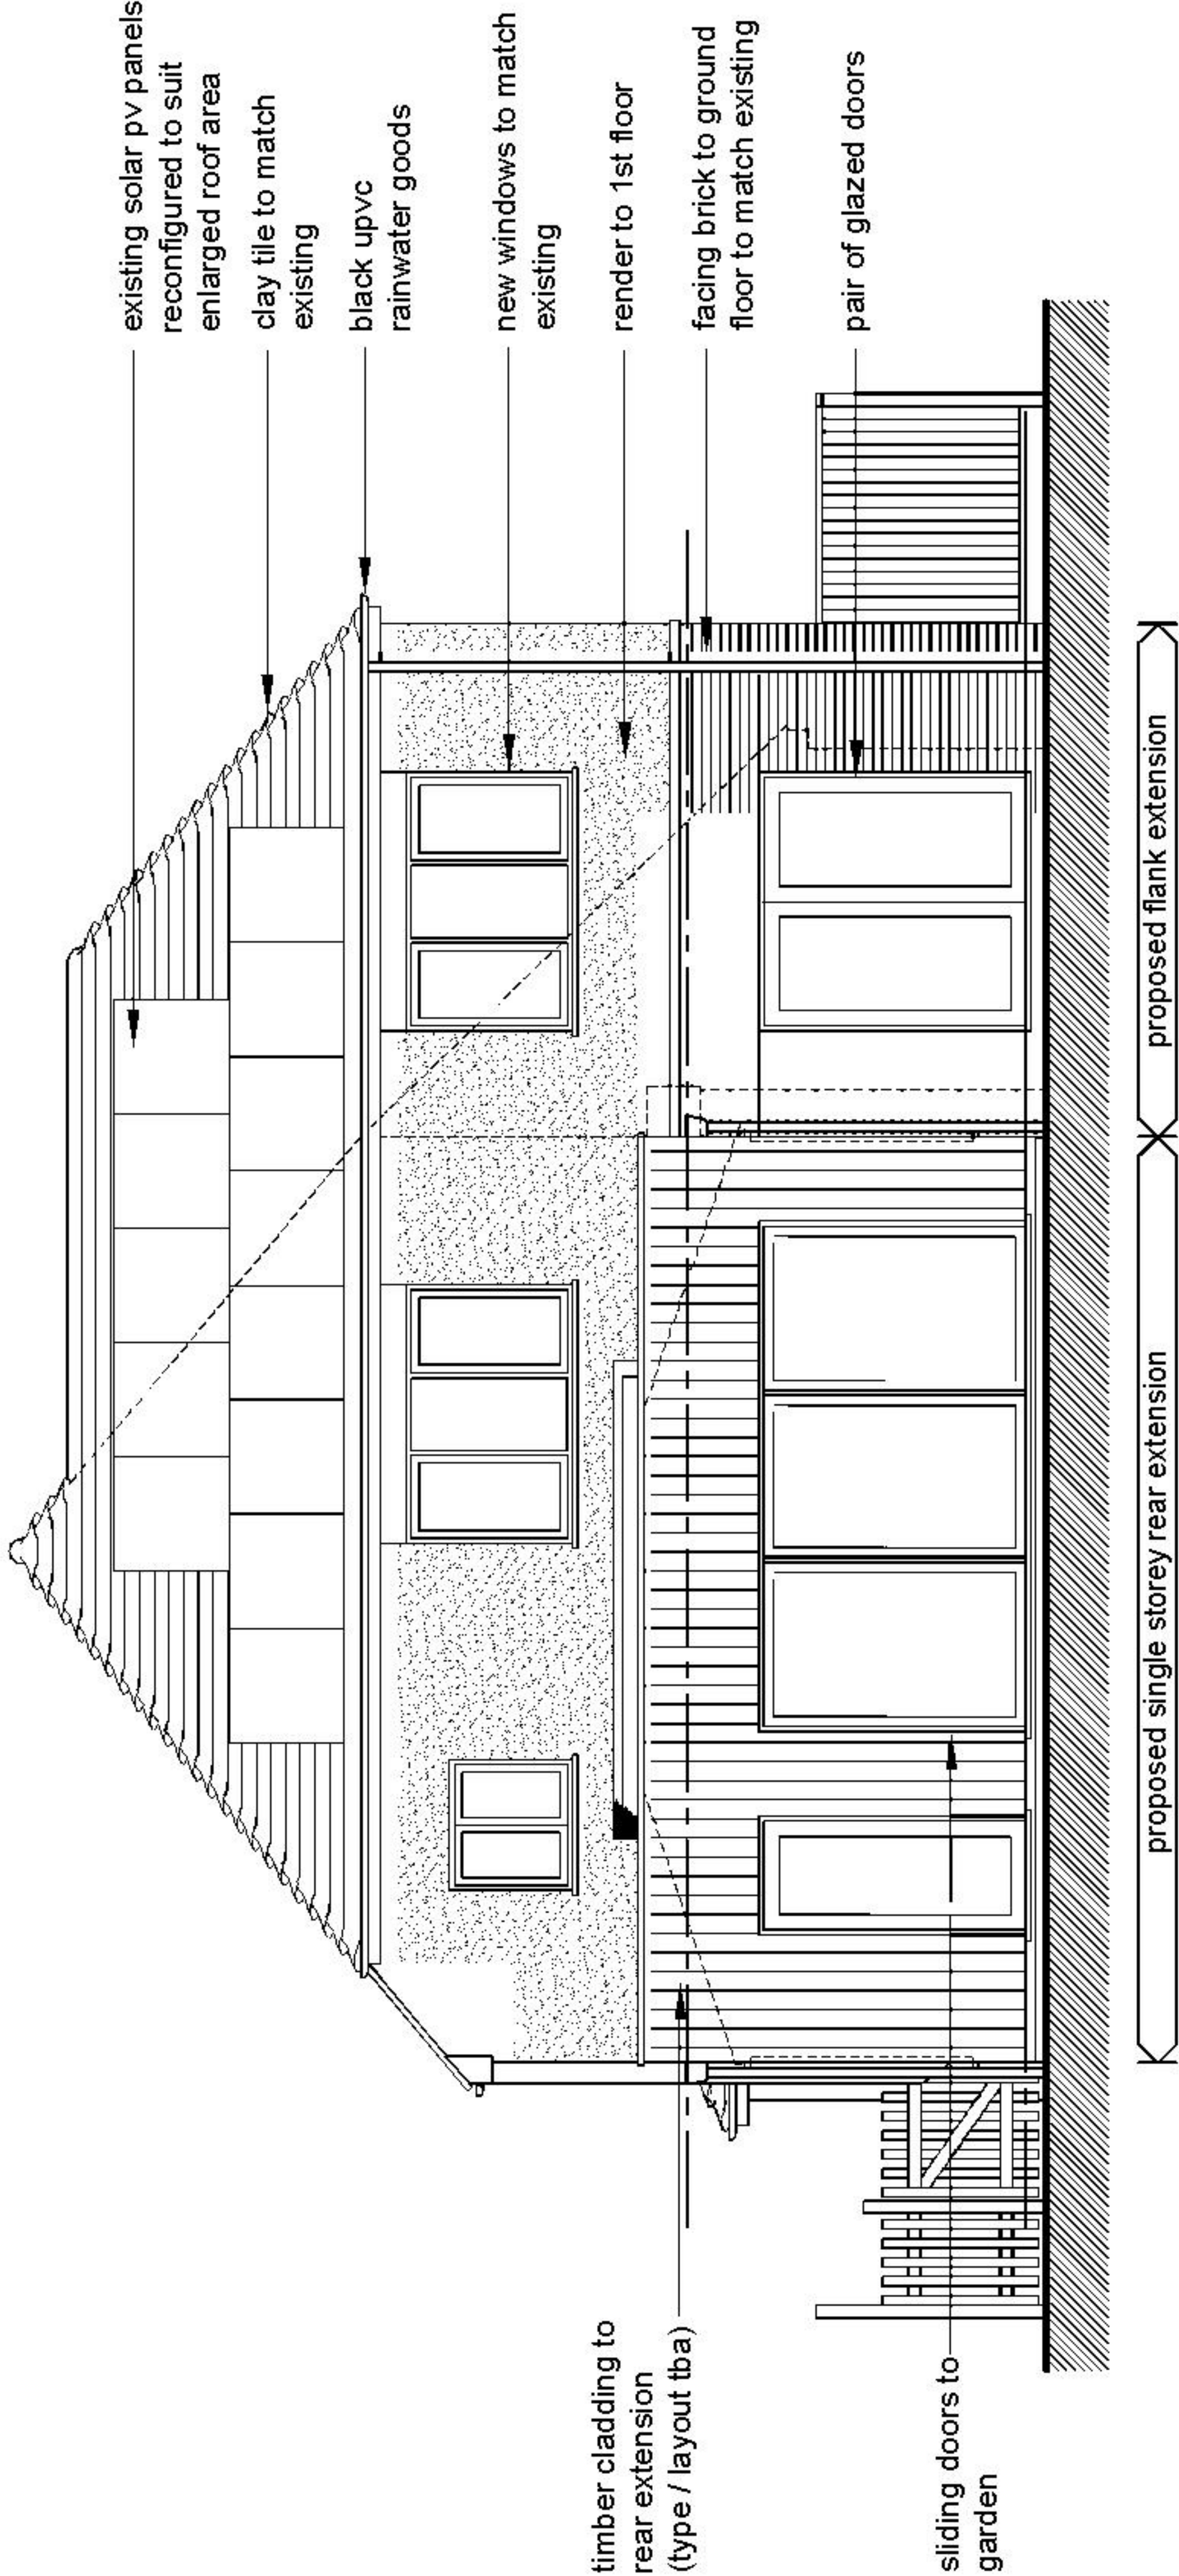

Front Elevation (north)

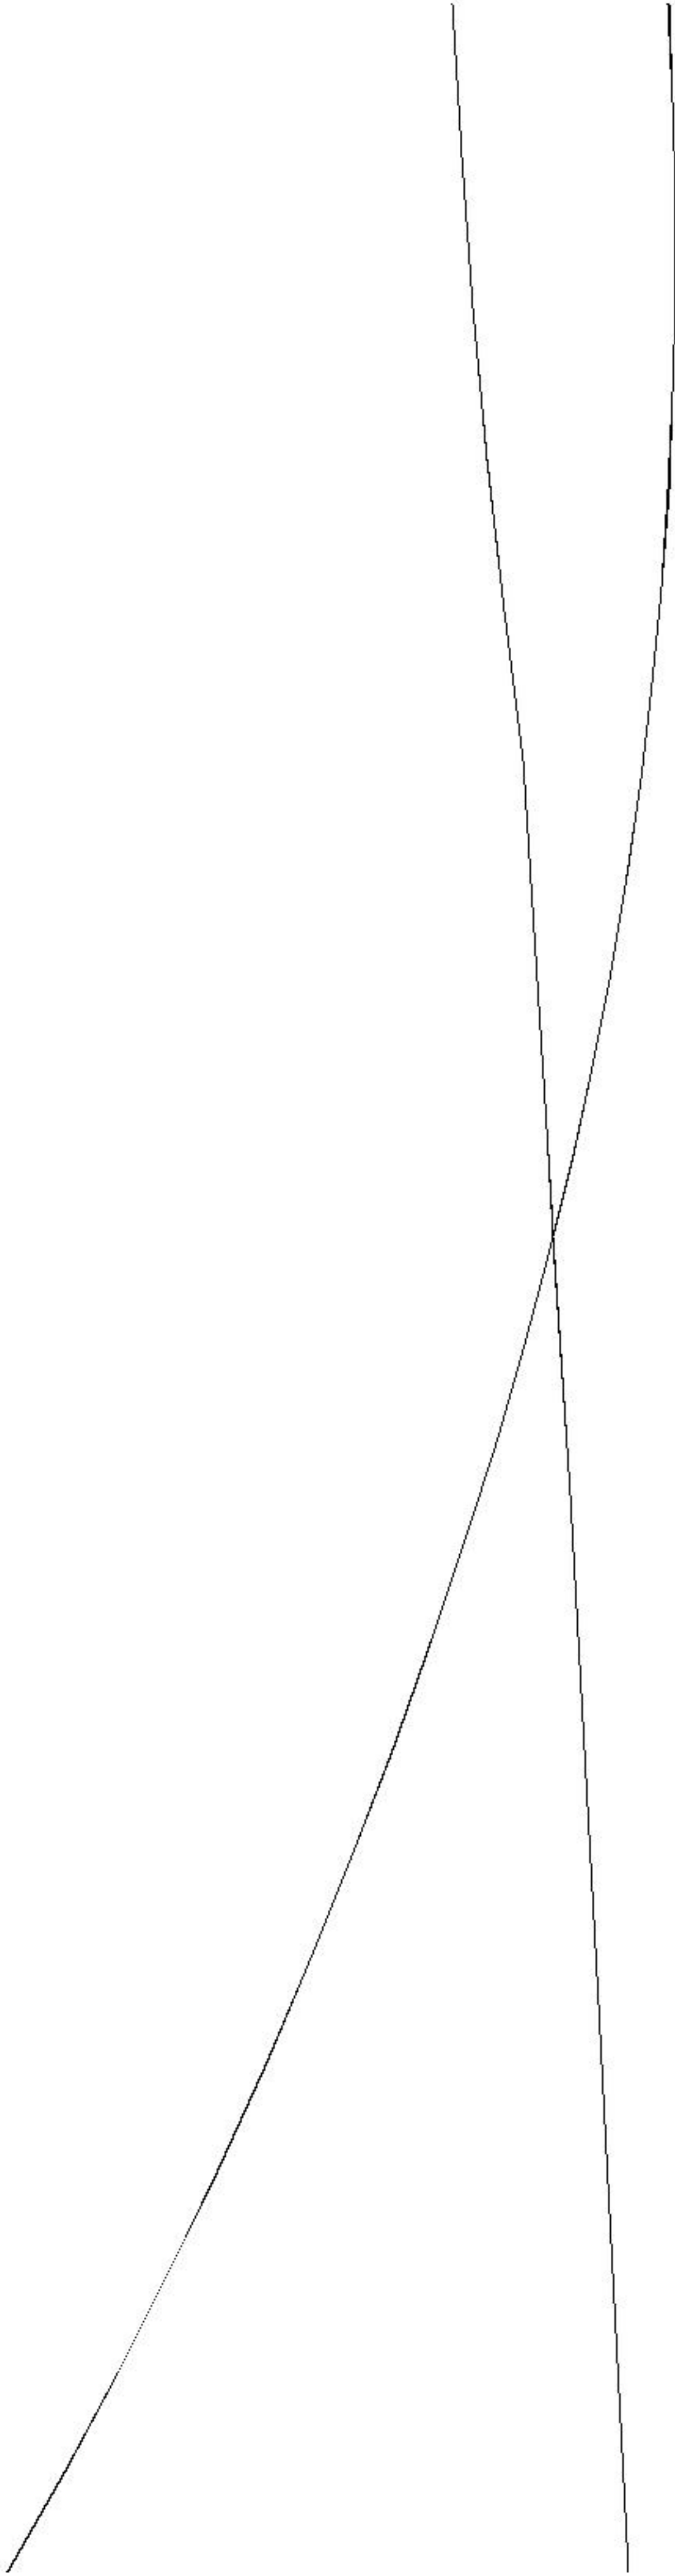


Rear Elevation (south)

LIGHTBOX

ARCHITECTURE  
L I M I T E D

121 Greenbank Avenue  
Saltdean  
East Sussex  
BN2 8QP

07754 093827  
email: info@lightboxarchitecture.com  
web: www.lightboxarchitecture.com

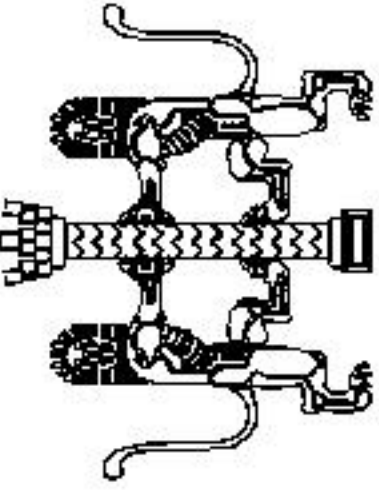  
© Lightbox Architecture Limited (UK) - 2019

1 : 100

0 1 2 3 4 5

Client  
Mr & Mrs Jackson

Address  
12A The Close  
Hassocks  
West Sussex  
BN6 8DW

Drawing  
Proposed Front & Rear Elevations

PRELIMINARY / PLANNING / BUILDING REGS

Rev. C    Date 06.02.25    Description Scheme amended following client feedback    By AB

Drawing Number  
24/121/sk06

Revision  
C

Scale  
1:100 @ A3

Date  
12.01.2025

By  
AB