



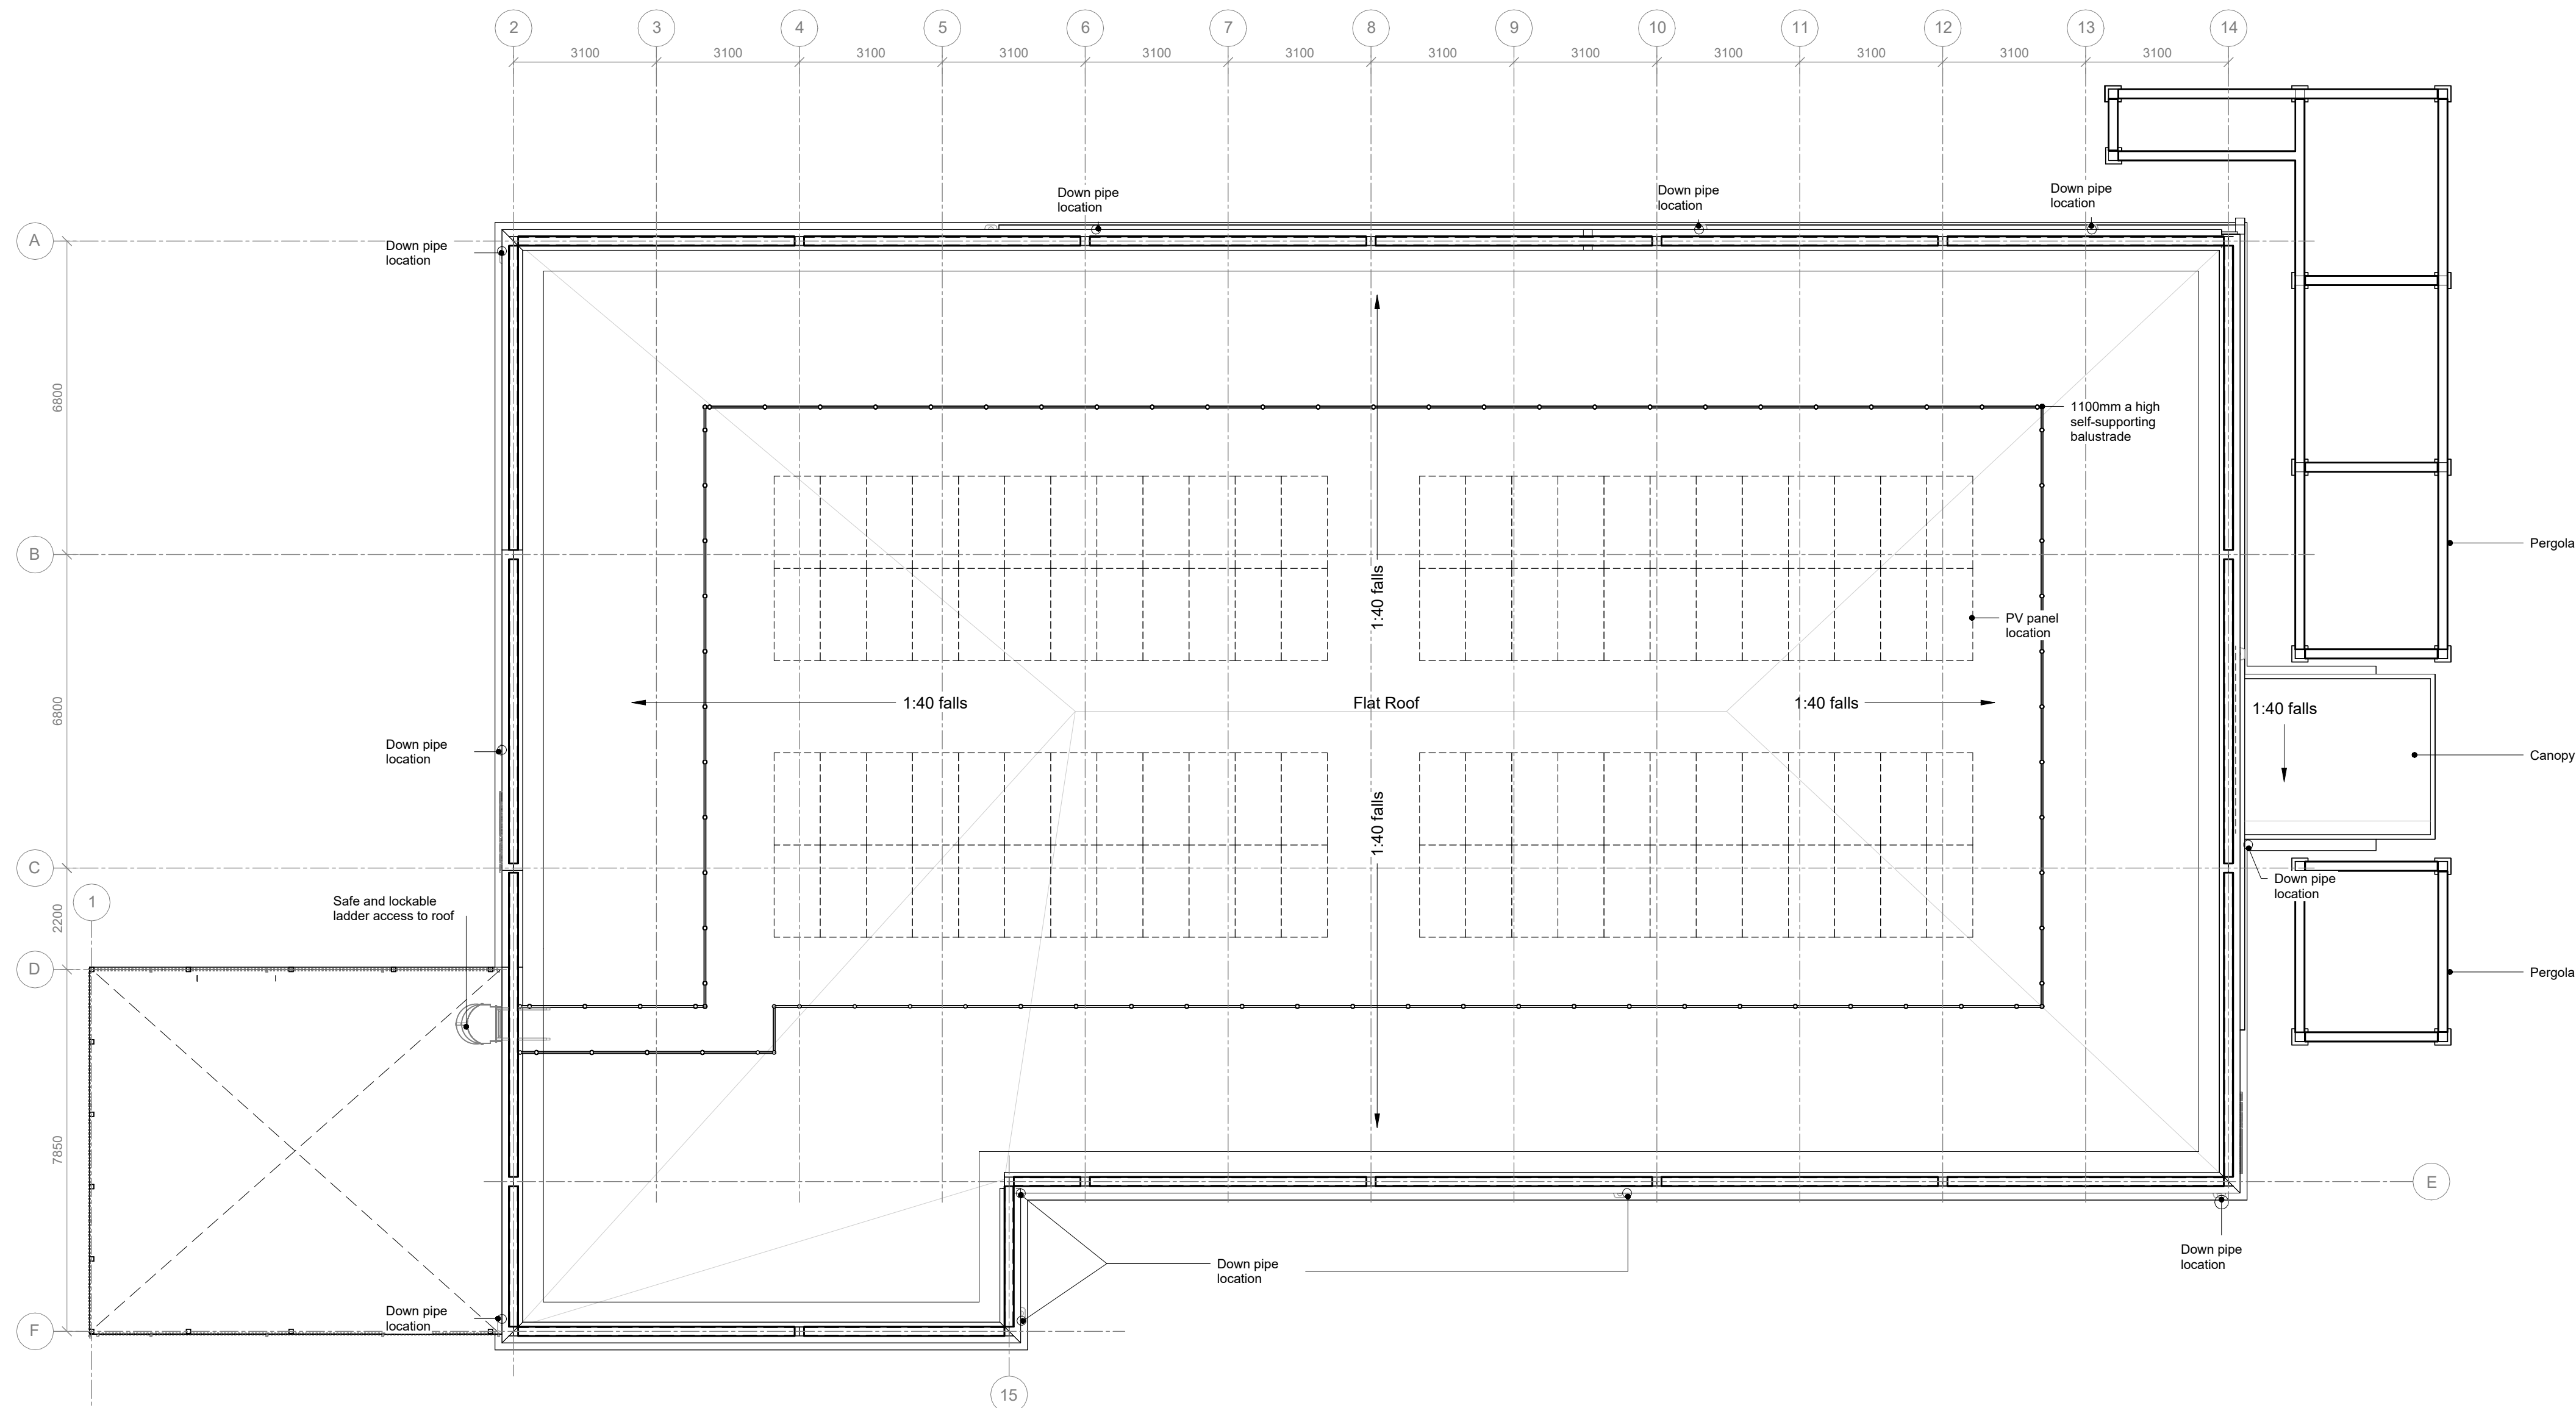

Roof Plan
1 : 100

 

- Notes
- Do not scale from this drawing.
 - All dimensions are in millimetres unless otherwise stated.
 - All levels are in meters and relate to AOD.
 - This drawing is part of RIBA Stage 3 Spatial Coordination.
 - Any drawing errors or discrepancies should be brought to the attention of Mott MacDonald.
 - The designs shown are subject to detailed site survey, investigations, the CDM Regulations and the comments and/ or approval of various relevant Local Authority Officers, Statutory Undertakers, etc.
 - Any areas shown are approximate only and have been measured off preliminary drawings as the likely measured areas of the current design. These may be affected by future design development and construction tolerances.
 - This drawing is to be used for the purposes of assisting with design development and is not to be used for construction.
 - This drawing is to be read in conjunction with all relevant documents and drawings, including those from other disciplines.
 - No unauthorised use, disclosure, storage or copying.
 - Drawing to be read in conjunction with all other tender information, including M&E and structural engineers packages.
 - To be read in conjunction with Fire strategy and Acoustic report.
 - Drawing is provided for initial information and costing only, all details to be confirmed.
 - Drawing to be colour printed.

Key to Symbols

Reference Drawings

Rev	Date	Drawn	Description	Ch'k'd	App'd
P04	30.01.2025	MR	Issued for Planning	NA	AF
P03	04.11.2024	CB	Issue for pre planning	NA	AF
P02	31.10.2024	AK/CB	RIBA Stage 2 Issue	NA	AF
P01	07.10.24	AK/CB	Client Issue	NA	AF

Status Stamp



St Vincent Plaza
319 St Vincent St
Glasgow, G2 5LP
United Kingdom
T +44 (0)141 222 4500
F +44 (0)141 221 2048
W www.mottmac.com

Client
Queen Victoria Hospital NHS
Foundation Trust
Holtye Road
East Grinstead, West Sussex
RH19 3DZ

Title
Queen Victoria Hospital CDC
East Grinstead
Proposed Roof Plan

Designed	C. Bromley	CB	Eng. Check		
Drawn	A.Khan	AK	Coordination		
Dwg. Check	N.Arjmandi	NA	Approved	A.Farish	AF
MMD Project Number	100120806	Scale at A1	1 : 100	Seq. Number	000
Suitability Description	Suitable for Review & Comment				Suit. Code
Drawing Number	100120806-MM-A1-EG-GA-AR-0002				Rev
				P04	