



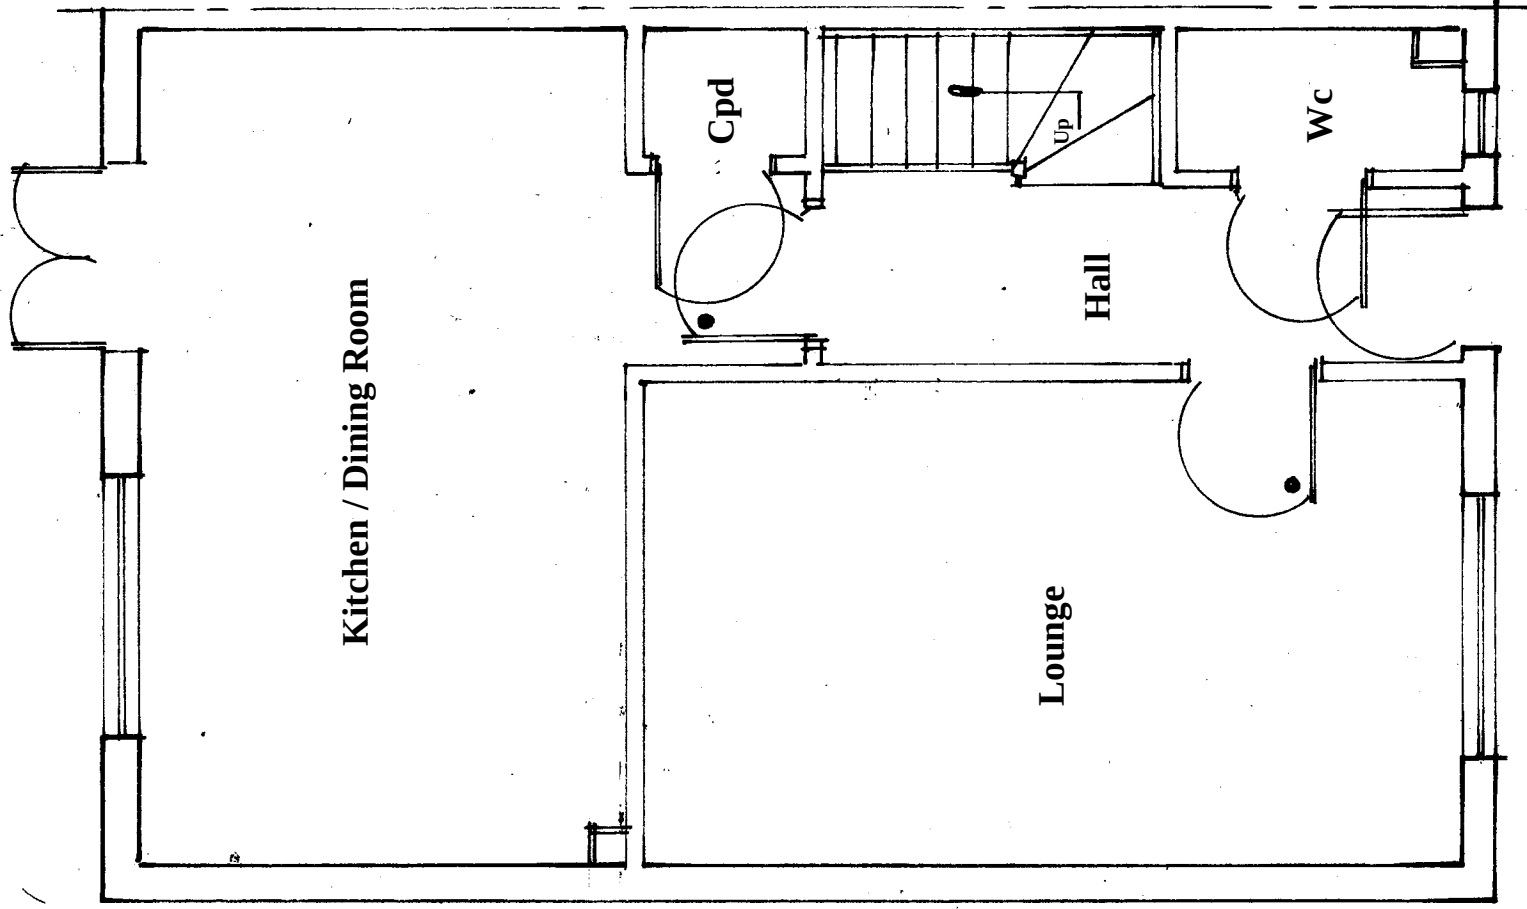

Existing Ground Floor Plan

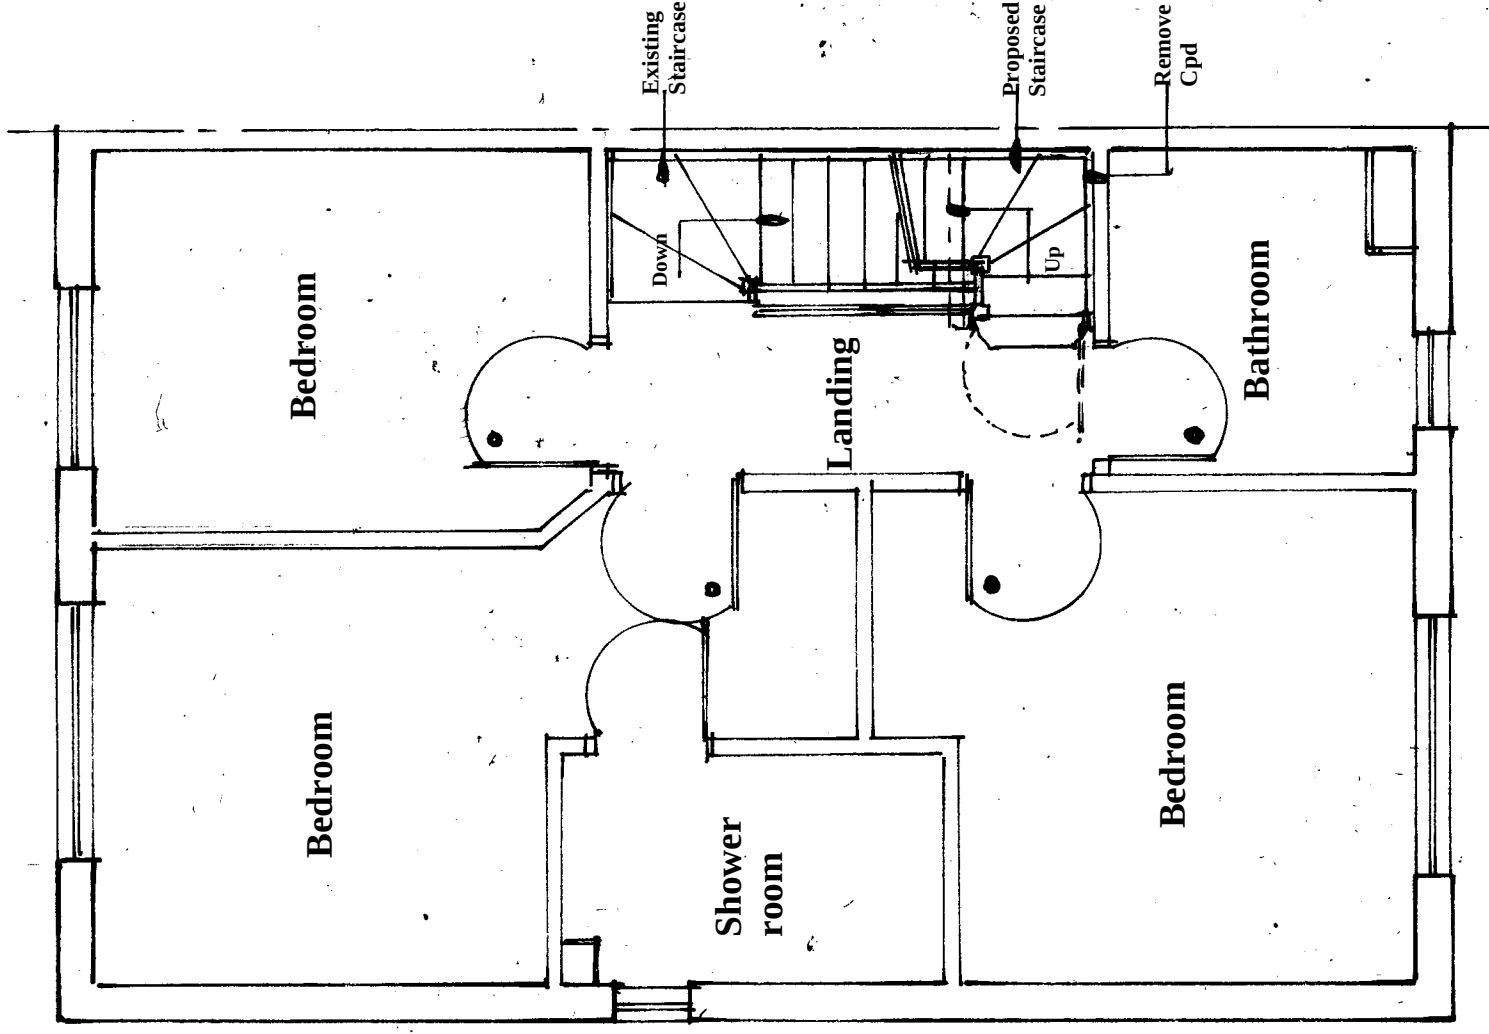

Existing First Floor Plan



Scale Bar 1:50

| Amendments | Date |
|------------|------|
|            |      |
|            |      |
|            |      |

Mr & Mrs Catt

Site Address

17 Buckeridge Way  
Haywards Heath  
West Sussex  
RH16 4XQ

Proposal

Loft Conversion

Drawing Title: Existing Grd/ First Floor Plan

Date: 20/05/26 Drawn: S. Burrows

Scales

1:50

DWG NO. S13534/1  
REV