
 




Block Plan: Proposed Rear Extension, 5 The Dell, RH17 5AD

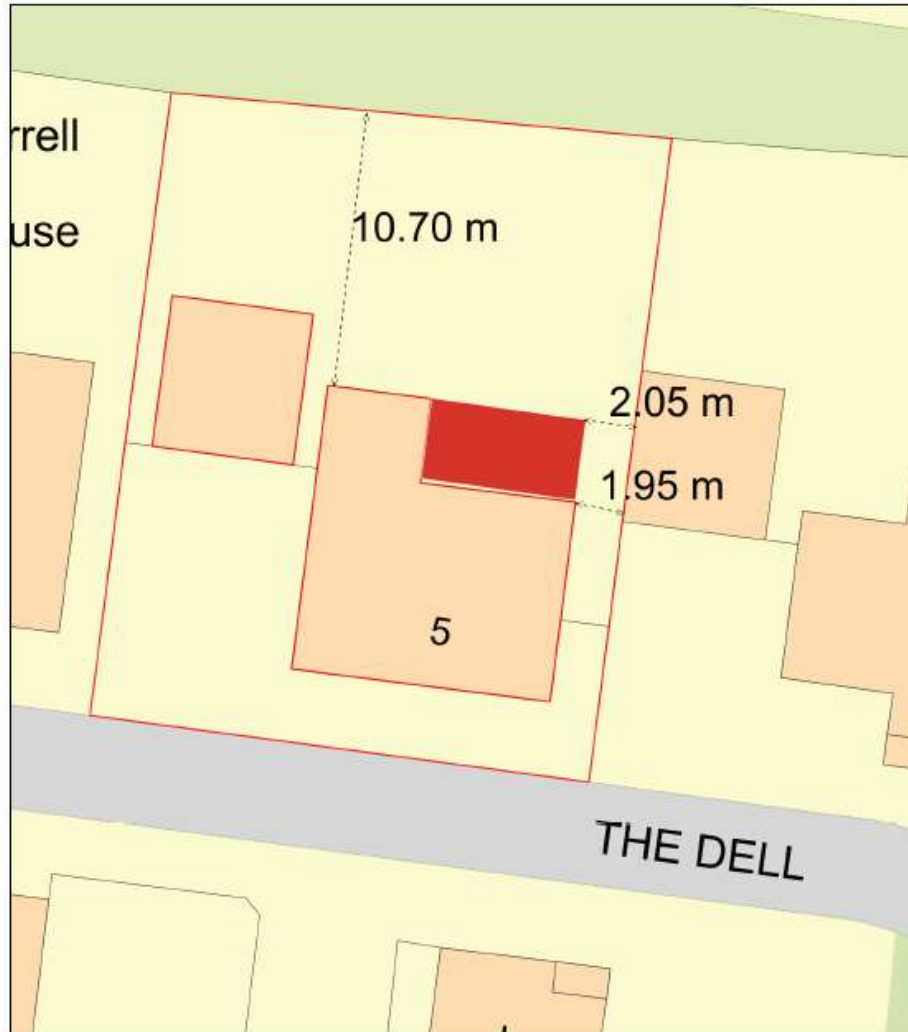

Plan Produced for: Haffenden, 5 The Dell
Date Produced: 04 May 2025
Plan Reference Number: TQRQM25124120406345
Scale: 1:200 @ A4

© Crown copyright and database rights 2025 OS 100042765

Location Plan: Proposed Rear Extension, 5 The Dell, RH17 5AD

 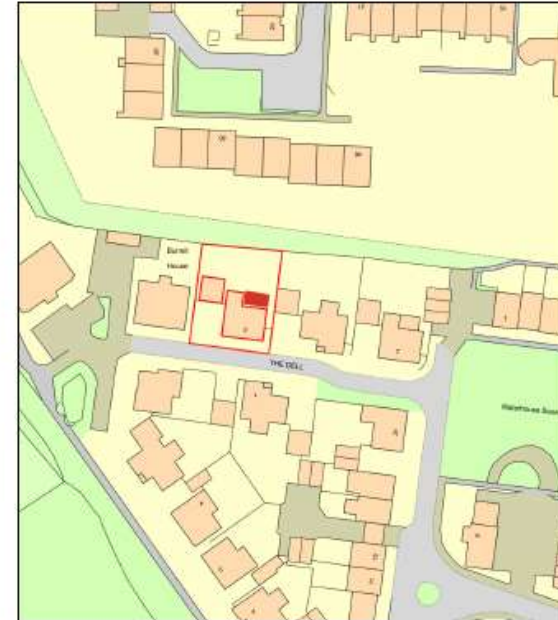

Plan Produced for: Haffenden, 5 The Dell
Date Produced: 27 Mar 2025
Plan Reference Number: TQRQM25086153845760
Scale: 1:1250 @ A4

Application No PP-13995074

Rear Extension

5 The Dell

Cuckfield, RH17 5AD

Location and Site Plan

Drg No TD/001

04/05/25