




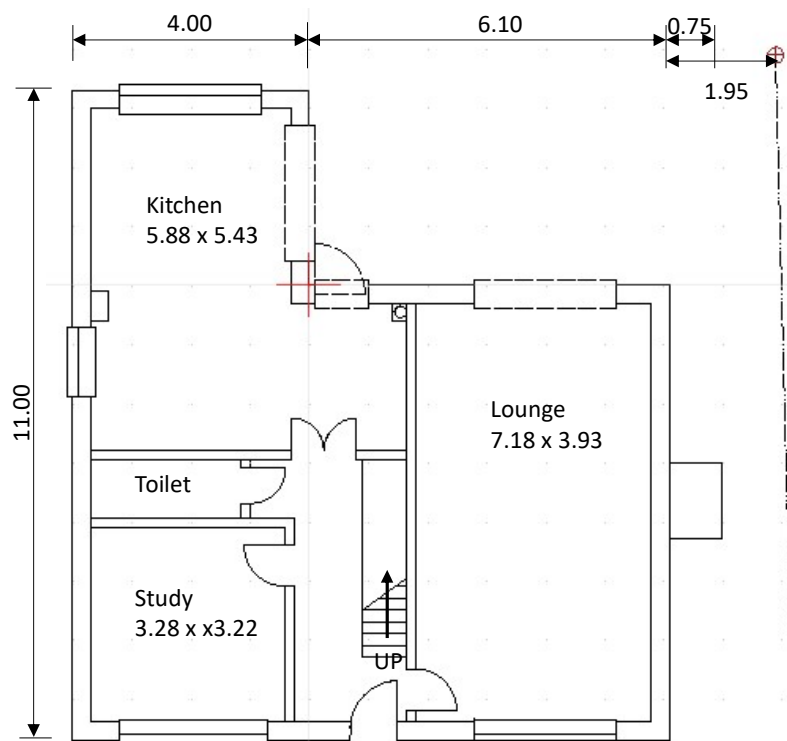

Ground Floor

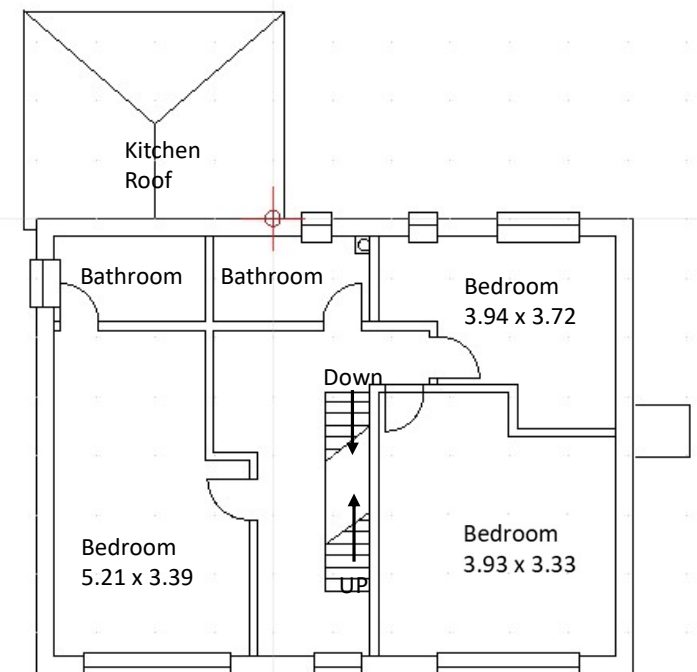

First Floor

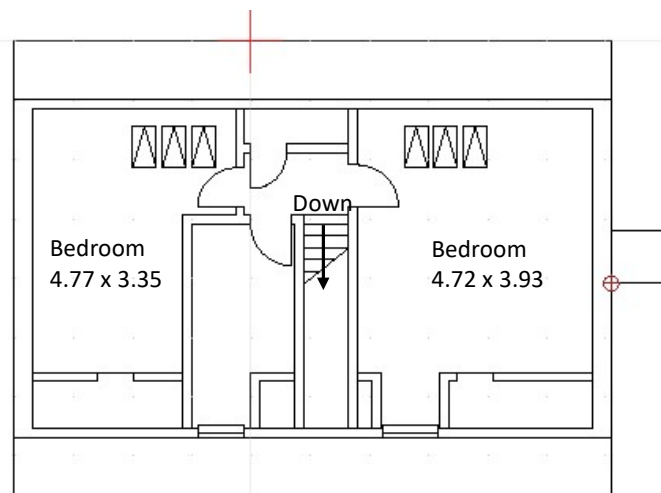

Second Floor

6 The Dell Garage Wall /
Boundary wall

Application No PP-13995074

Rear Extension

Scale: 1:100 at A3

5 The Dell
Cuckfield, RH17 5AD

Existing Floor Plan

Drg No TD/002

04/05/25